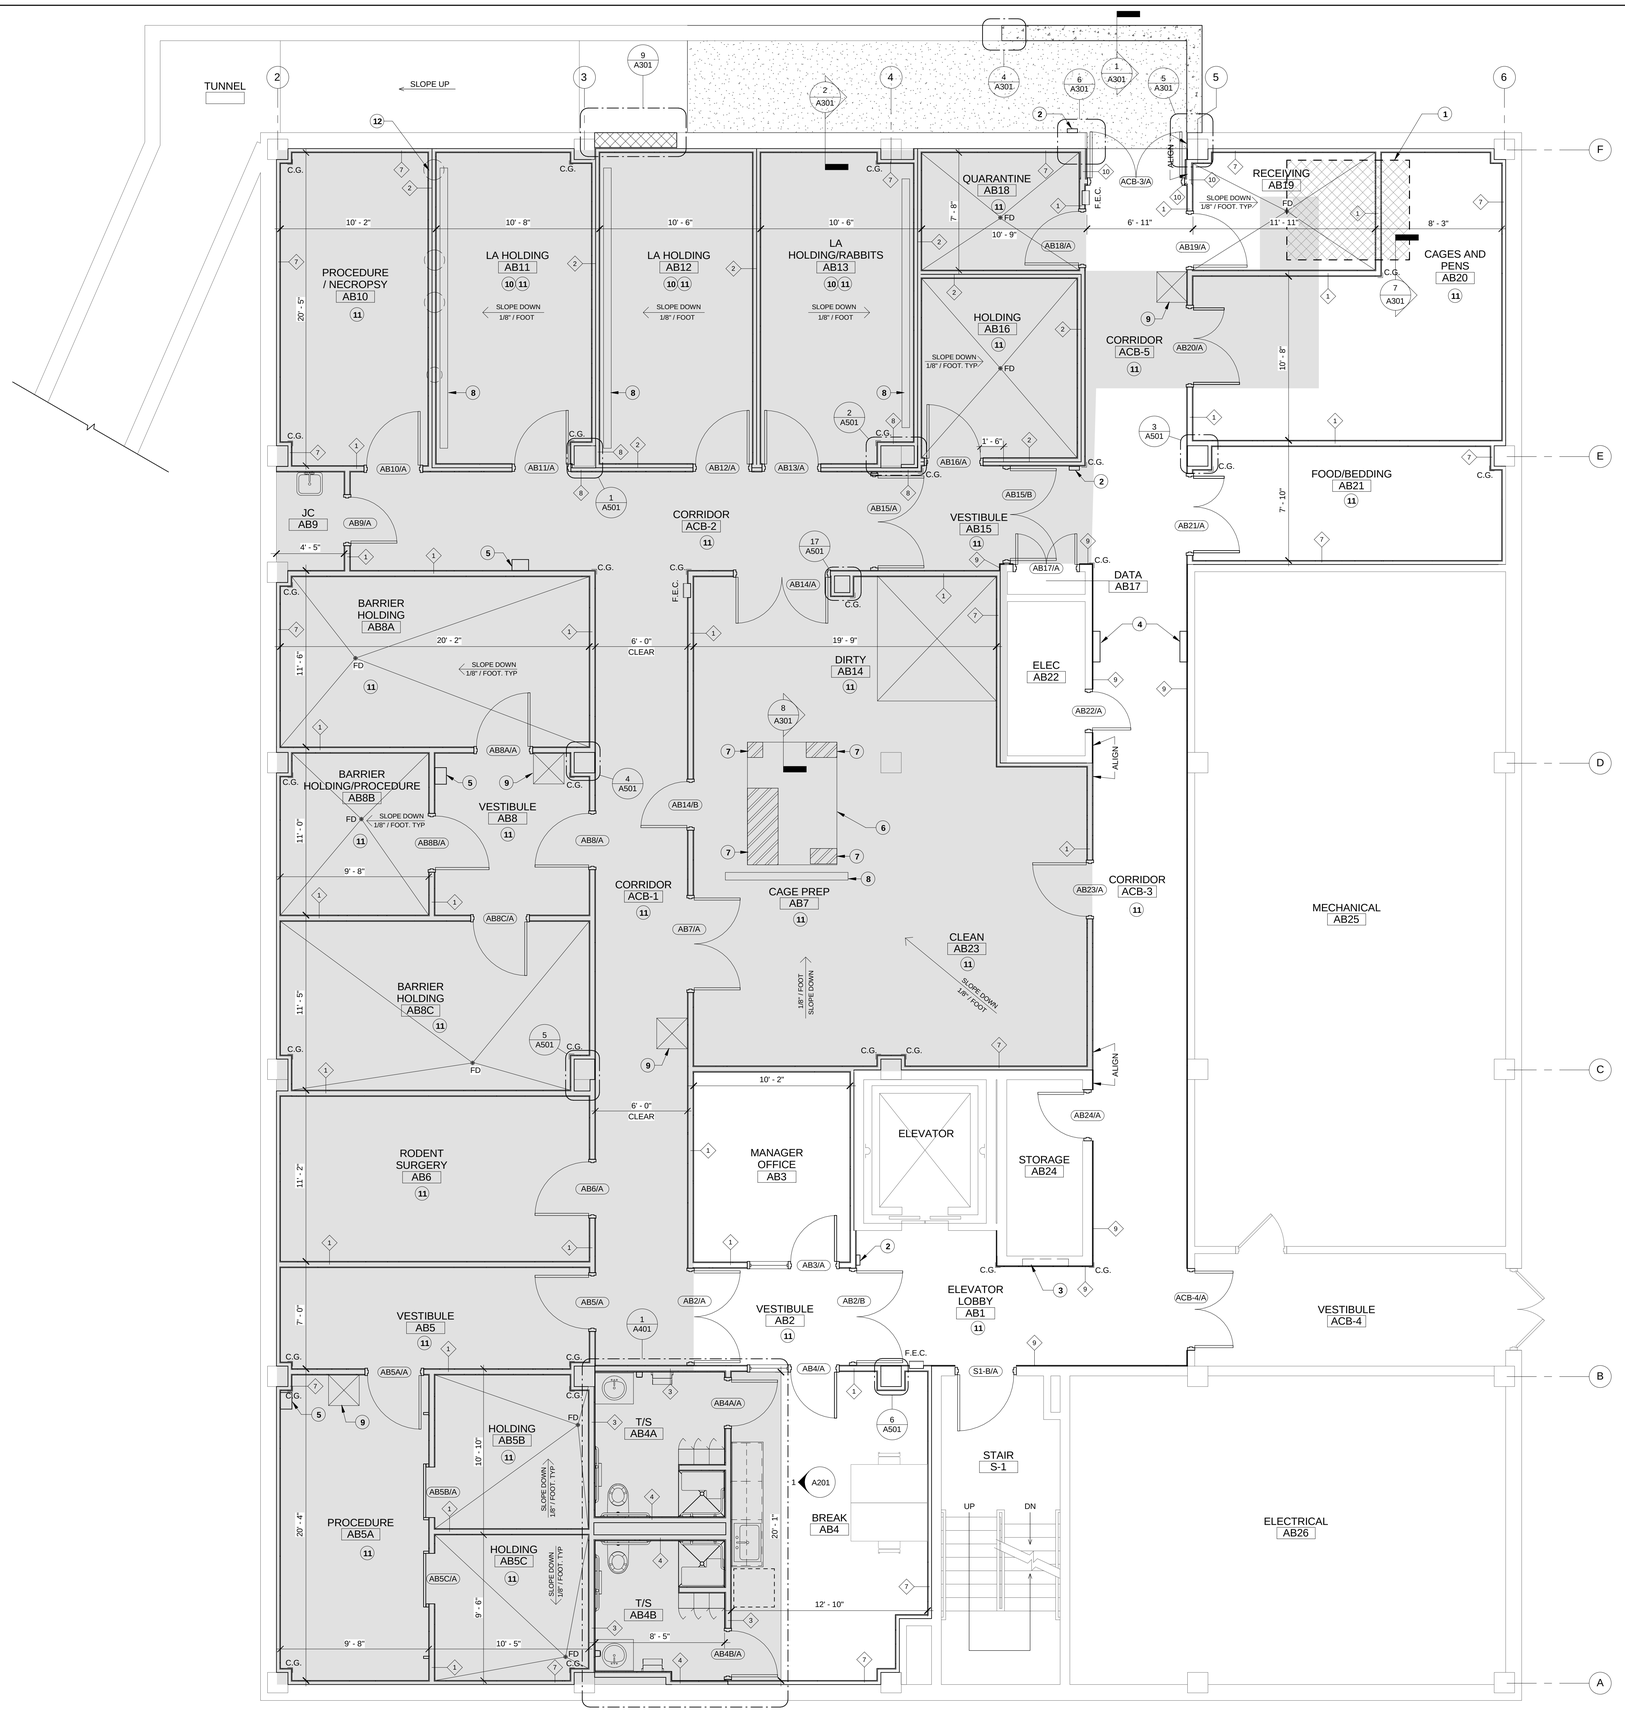

GENERAL NOTES

1. SEE DRAWING A111 FOR EQUIPMENT LAYOUT

KEY NOTES

1. FILL IN EXISTING EQUIPMENT PIT - SEE DETAIL ON SHEET A301
2. PROVIDE ELECTRONIC CARD READER
3. EXISTING FIRE HOSE CABINET LOCATION. REMOVE EXISTING CABINET AND PROVIDE AND INSTALL NEW
4. WALL MOUNTED ELECTRICAL PANEL E.T.R.
5. PROVIDE WALL MOUNTED SPILL CONTROL STATION
6. 10" DEEP PIT TO SUIT EQUIPMENT FURNISHED, SEE DETAIL ON SHEET A301.
7. STAINLESS STEEL PLATE AS REQUIRED BY EQUIPMENT FURNISHED
8. TRENCH DRAIN - SEE DETAIL ON SHEET A301.
9. EMERGENCY SHOWER FLOOR DRAIN - SEE DETAIL ON SHEET A301.
10. FRP PANELS TO BE INSTALLED ON ALL WALLS IN ROOM.
11. PROVIDE ALUMINUM CRASH RAILS ON ALL WALL IN ROOMS IDENTIFIED WITH THIS KEYNOTE. COORDINATE WITH OPENINGS AND OTHER ITEMS INSTALLLED ON THE WALL SURFACE THAT WILL INTERFERE WITH MOUNTING OF THE RAILS.
12. OFFSET WALL ABOVE CEILING TO AVOID DUCTS THROUGH FLOOR ABOVE. MAINTAIN ACOUSTIC RATING. COORDINATE WITH COLD ROOM IN AB10.

KEY PLAN

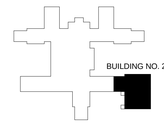

1 A101 BASEMENT FLOOR PLAN

SCALE: 1/4" = 1'-0"

OFFICE OF CONSTRUCTION AND FACILITIES MANAGEMENT
Department of Veterans Affairs
University and Woodland Avenue
Philadelphia, PA

A|E works
101 W. STATION SQUARE DRIVE
GATEHOUSE SUITE 401
PITTSBURGH, PENNSYLVANIA 15219
PH: 412.287.7333 FAX: 412.287.7334
www.ae-works.com

Consultants:
SMITHGROUP JJR
Pennoni

Project Title: Renovate Basement and First Floor Building 21

Location: University and Woodland Avenue Philadelphia, PA

Building Number: 21

REGISTERED ARCHITECT COMMONWEALTH OF PENNSYLVANIA RICHARD W. WITT RA-14827-E
6/14/2013

MARK	DATE	DESCRIPTION

BID DOCUMENTS

Issued:	**January 4, 2013**
VA Project Number:	**642-111-117**
Drawn By:	**AK**
Checked By:	**WT**
Drawing Title:	BASEMENT FLOOR PLAN

A101 Dwg 11 of 77