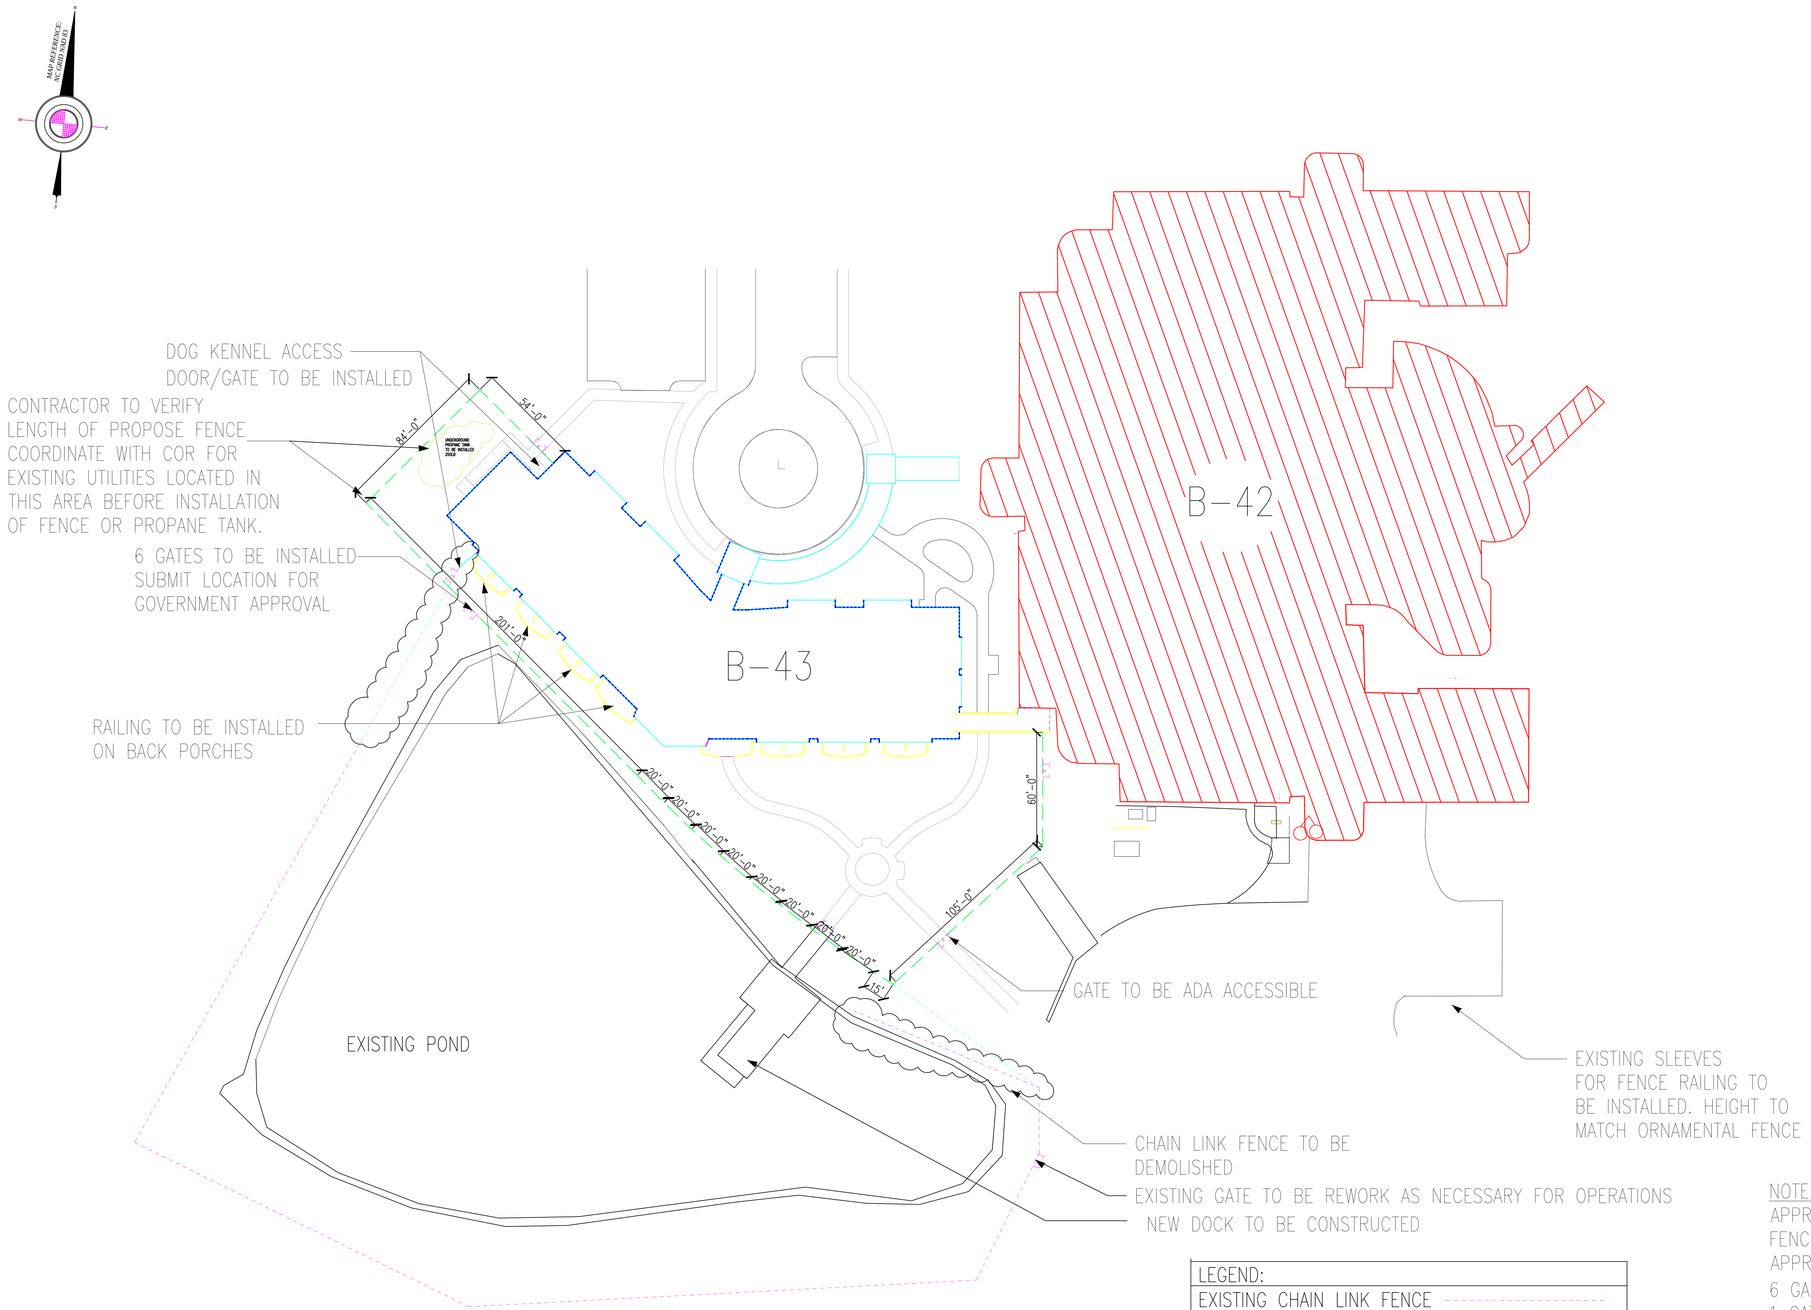

LEGEND:	
EXISTING CHAIN LINK FENCE	
NEW CHAIN LINK FENCE	
NEW ALUMINUM ORNAMENTAL FENCE	
GATE	

NOTE:
APPROXIMATELY 500 LF OF ECHELON PLUS OR EQUIVALENT FENCE TO BE INSTALLED.
APPROXIMATELY 140 LF OF RAILING TO BE INSTALLED.
6 GATES TO BE INSTALLED (LOCKABLE WITH PAD TOUCH).
1 GATE TO HAVE ELECTRICAL ACCESSIBILITY AS PER ADA.
1 DOG KENNEL DOOR.
1 DOG KENNEL GATE.
DEMOLISH SECTION OF EXISTING CHAIN LINK GATE .APPROXIMATELY 110 LINEAR FEET.
CONTRACTOR TO PROVIDE A TEMPORARY FENCE AT THE SAME LOCATION OF NEW ORNAMENTAL FENCE WHILE INSTALLATION IS TAKING PLACE FOR RETAINING WALL AND ORNAMENTAL FENCE.
ALL ITEMS TO BE VERIFY BY CONTRACTOR AND SUBMITTED TO GOVERNMENT FOR APPROVAL.

Revision	Date
REV-1 TEMPORARY FENCE INSTALLATION NOTE	02 AUG 12

RECOMMEND APPROVAL

REQUESTER	Date		
CHIEF OF SERVICE	Date	CHIEF OF STAFF	Date
ASSOC. DIR. PATIENT CARE SVC.	Date	ASSOC. DIR. for OPERATIONS	Date
APPROVAL BY: MEDICAL CENTER DIRECTOR			Date

Drawing Title: EXTERIOR IMPROVEMENTS

Approved: Safety Manager/M&O Supervisor

Approved:Chief of Facilities Management Svr.

Project Title: HOSPICE CLC IMPROVEMENTS

Building Number: BUILDING #43 | Checked | Drawn: BLF

Location: W.G.(Bill) Hefner Medical Center, 1601 Brenner Ave., Salisbury NC 28144

Date: 10 MAY 2012

Project No. 659-12-239

DRAWING NO. G-102

DWG. 2 OF 17

Department of Veterans Affairs