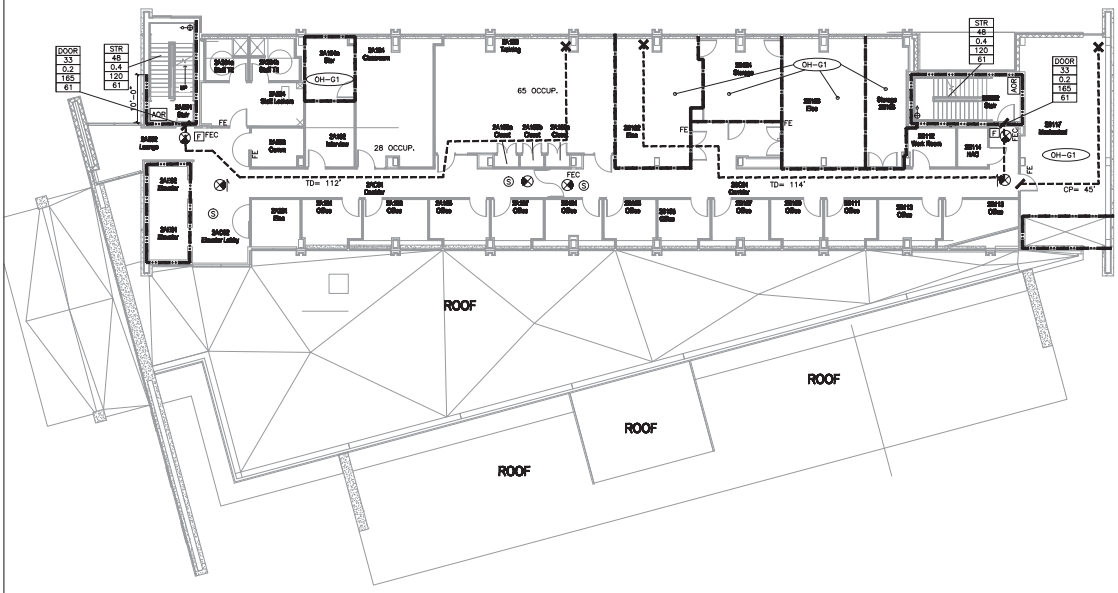

1 LEVEL 2 LIFE SAFETY PLAN

1/8" = 1'0"

LEGEND

- F — FIRE ALARM PULL STATION
- FEC — FIRE EXTINGUISHER CABINETS
- FE — FIRE EXTINGUISHER
- S — SPOT SMOKE DETECTOR
- 1 HOUR FIRE BARRIER WALL
- 2 HOUR FIRE BARRIER WALL
- 1/2 HOUR FIRE PARTITION
- 1 HOUR SMOKE BARRIER WALL
- 2 HOUR SMOKE BARRIER WALL
- LIGHTED EXIT SIGN
- EGRESS ELEMENT (DOOR, STAIR, HORIZONTAL EXIT)
- EGRESS WIDTH (CLEAR)
- EXIT WIDTH PER PERSON (IN.)
- CAPACITY (PEOPLE)
- ACTUAL (PEOPLE)
- TD= XX' — TRAVEL DISTANCE TO AN EXIT
- CP= XX' — COMMON PATH TO POINT WHERE TWO PATHS OF EGRESS AVAILABLE
- X – X — HAZARD CLASSIFICATION
- AOR — AREA OF REFUGE
- RISES/SPRINKLERS/STANDPIPE
- STANDPIPE HOSE CONNECTION
- SZ — SMOKE ZONES

SECOND FLOOR OCCUPANT LOAD:

USE/ROOM	AREA	SF/PERSON	LOAD
OFFICES	1,348	100	14
TRAINING, CLASS RMS	1,447	15	97
MECHANICAL, ELECTRICAL	2,448	500	5
STORAGE	208	300	2
LOCKERS	177	50	4
		TOTAL	122

SPRINKLER HAZARD CLASSIFICATION: LIGHT HAZARD UNLESS NOTED OTHERWISE

N

PLAN 1/8" = 1'-0" GRAPHIC SCALE

BUILDING IS FULLY SPRINKLERED

Revisions	Date

CONSULTANTS:

Lovett Consultants
6486 Morris Park Dr.
Suite E
Mint Hill, NC 28227
Ph. 704.545.0555 Fax 704.545.0455
Fire Protection & Building Code Specialist

Professional Seals:

NORTH CAROLINA REGISTERED PROFESSIONAL ENGINEER — Robert W. Lovett — 12 JUNE 2020

ARCHITECT/ENGINEERS:

RLF ELLERBE BECKET
A JOINT VENTURE

145 Lincoln Avenue
Winter Park, Florida 32789
407 647 1039

1001 G Street,NW, Suite 1000
Washington, D.C. 20001
202 654 9300

Drawing Title	DOMICILIARY LEVEL 2 LIFE SAFETY PLAN
Approved Project Director	Milan Hrabic
Project Title	A NEW HOSPITAL FOR VAMC ORLANDO, FLORIDA
Location	Orlando, Florida
Date	5.2.05_ED9
Checked	RH.
Drawn	ERFLF
Project Number	503.629
Building Number	09
Drawing Number	D-LS1.2
Dwg. 037 of 039	

OFFICE OF FACILITIES MANAGEMENT

Department of Veterans Affairs