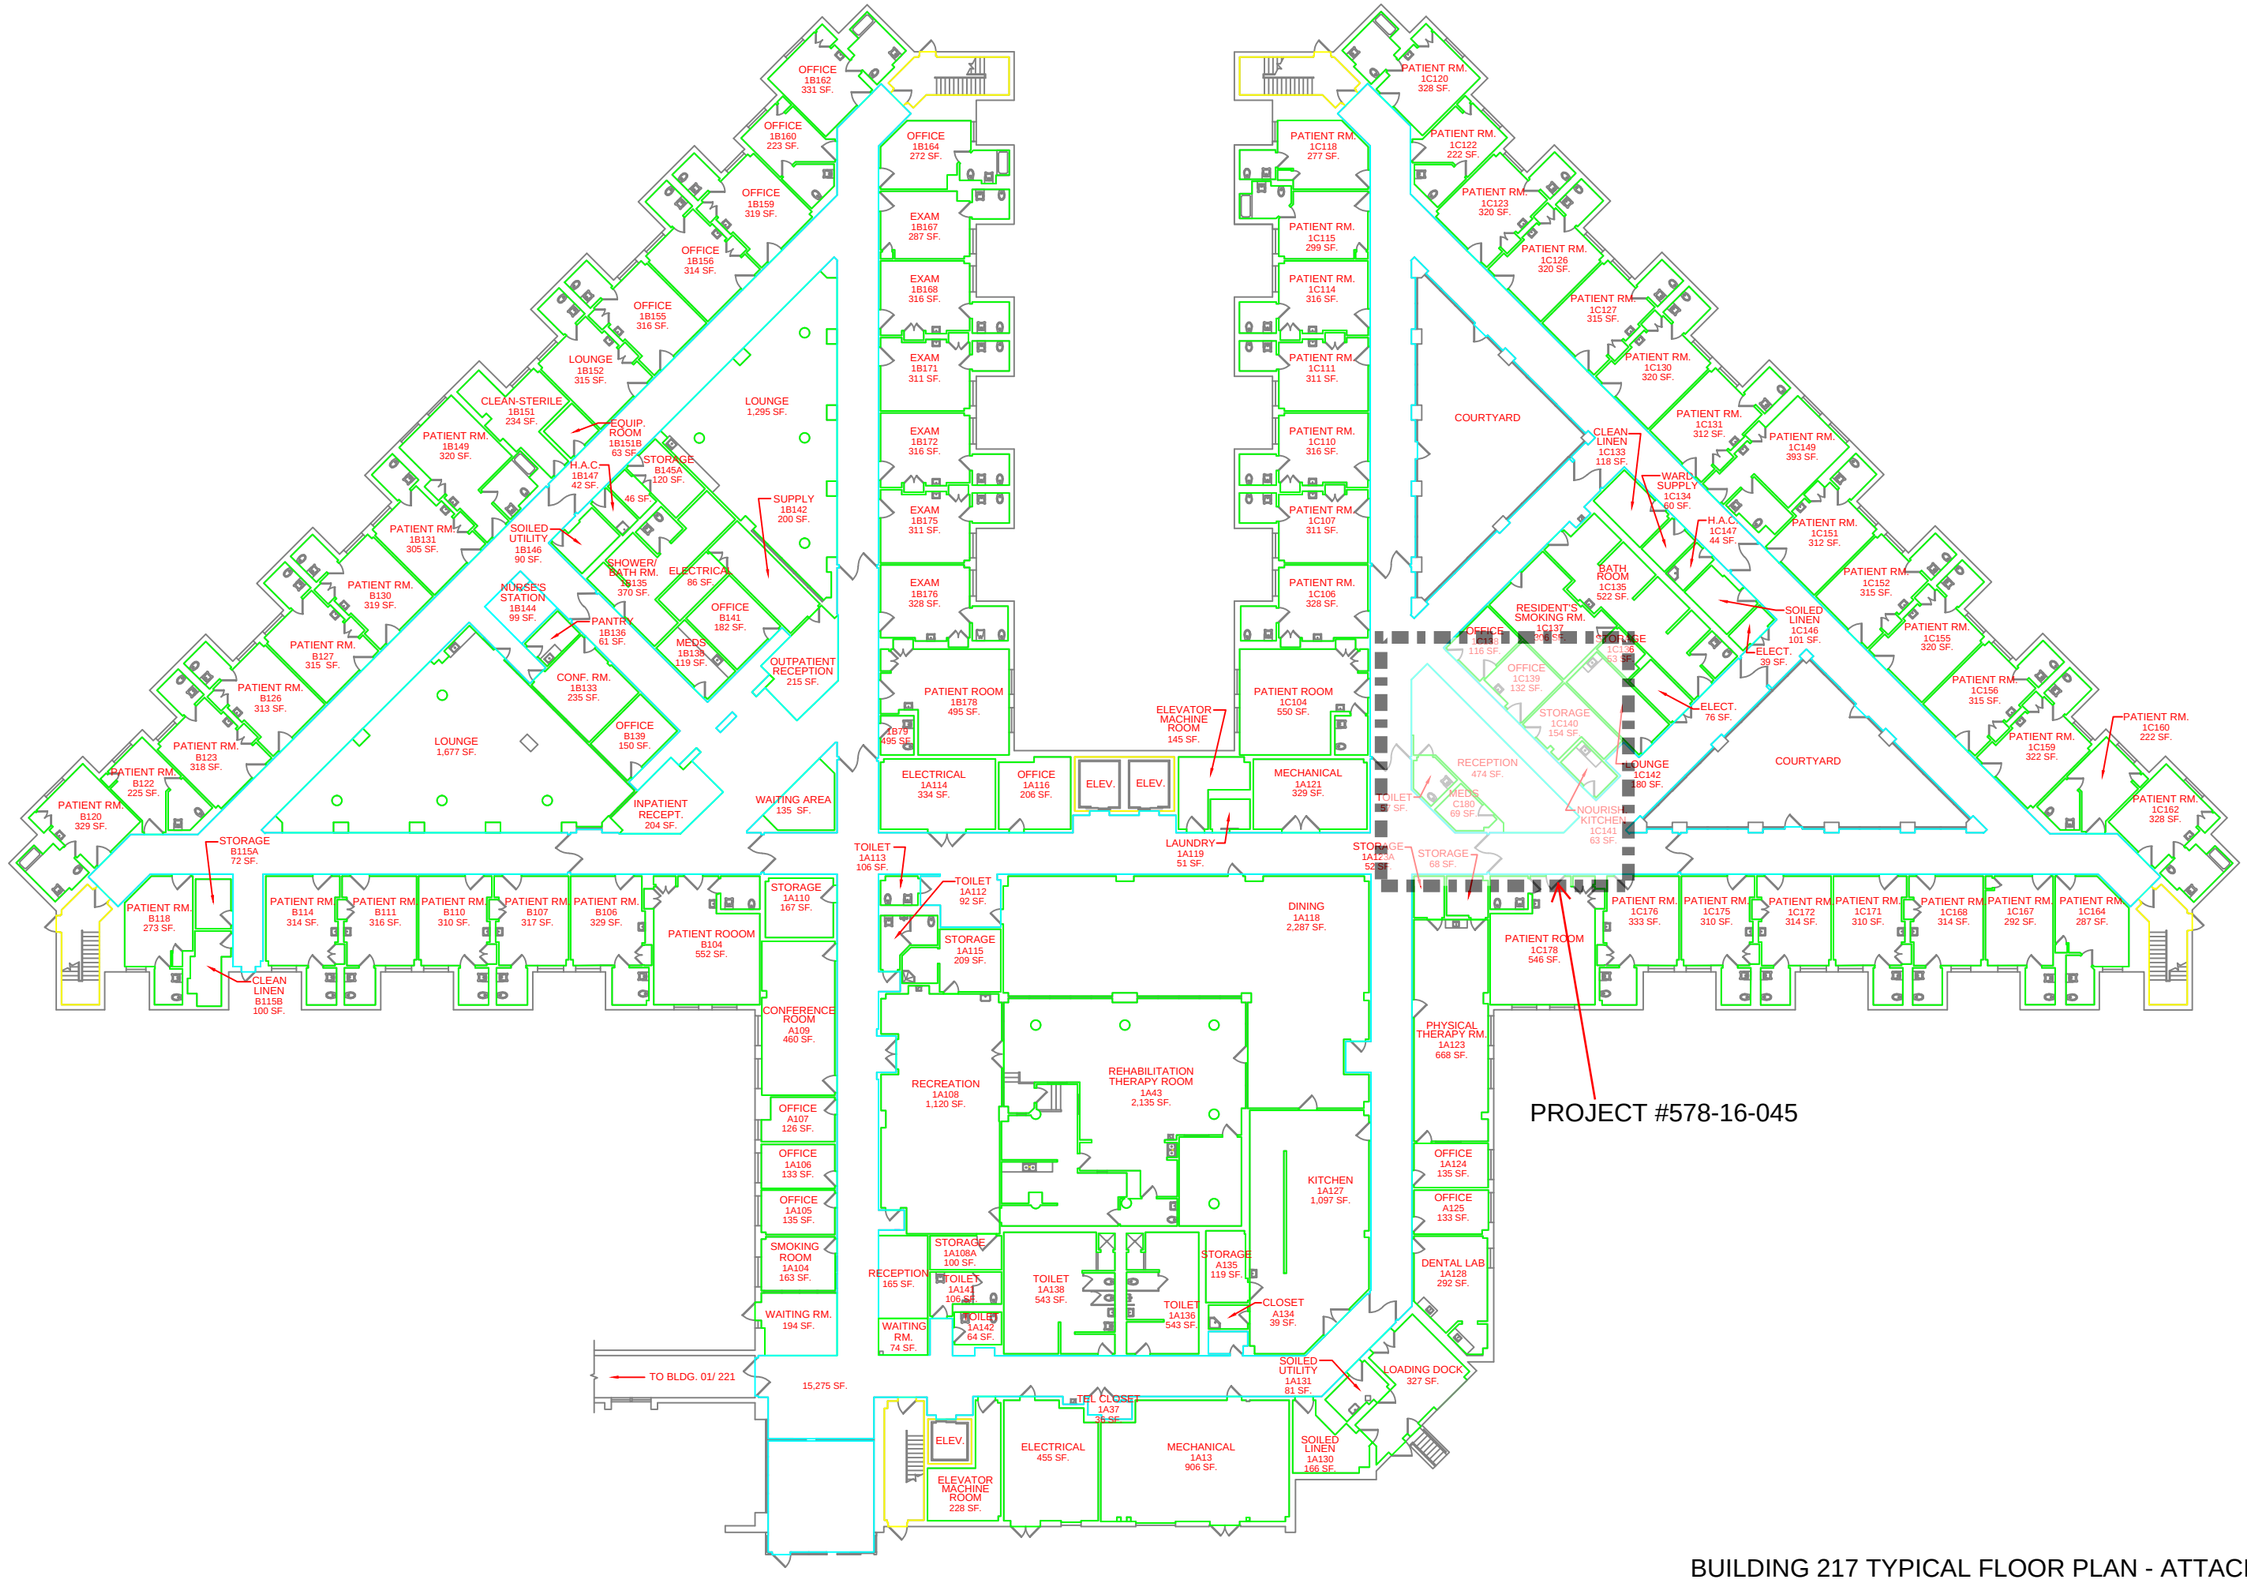

BUILDING 217 TYPICAL FLOOR PLAN - ATTACHEMENT #2