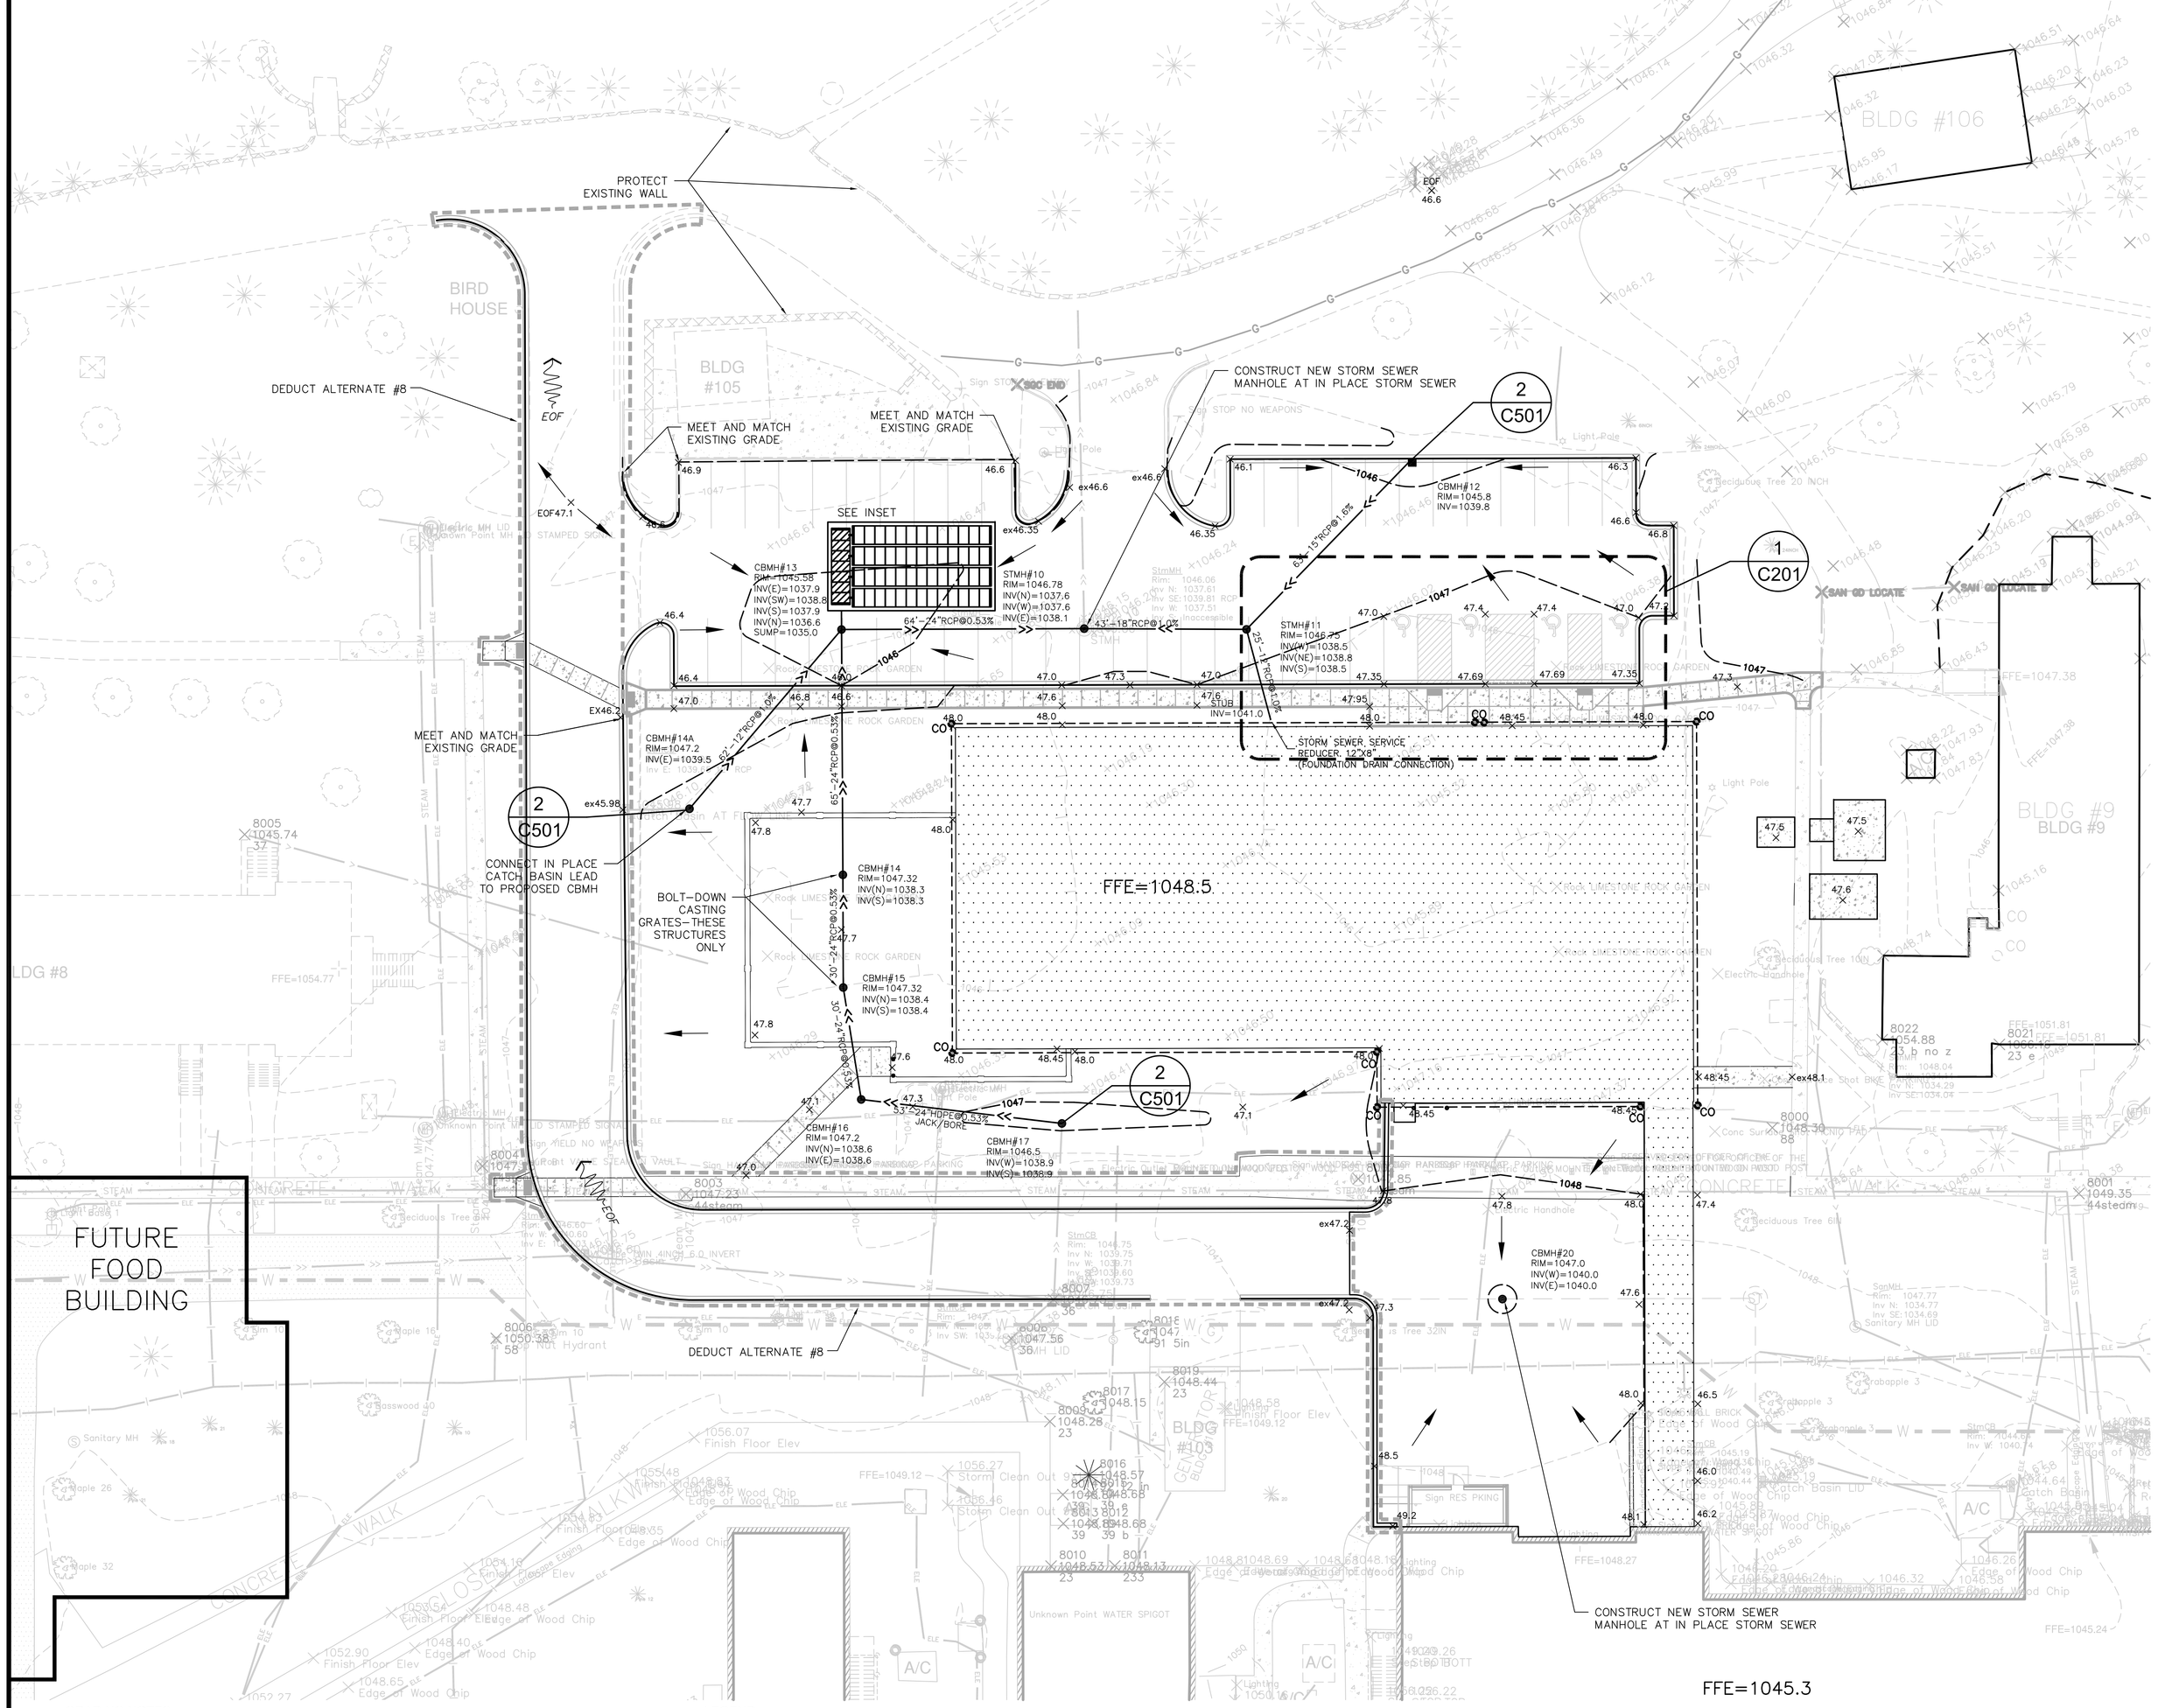

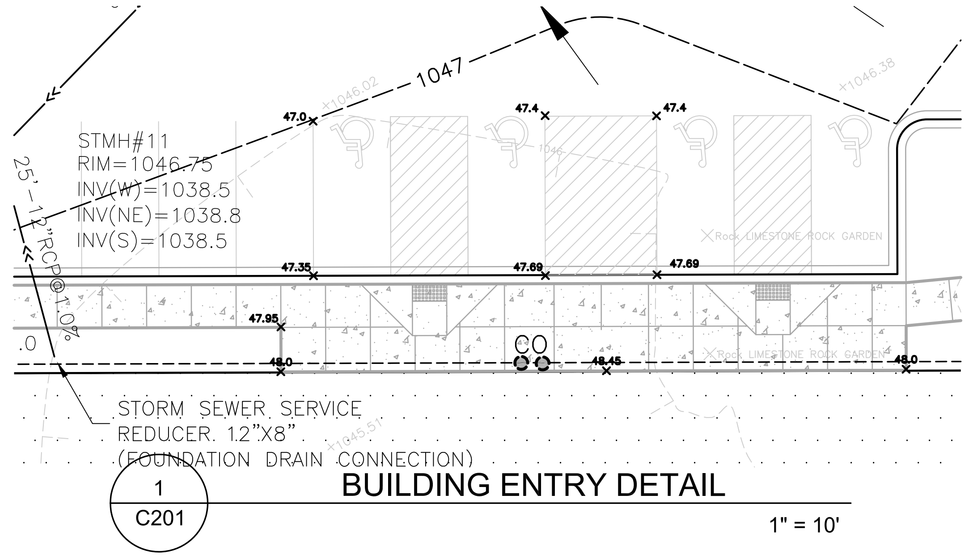

1 / C201 BUILDING ENTRY DETAIL

1" = 10'

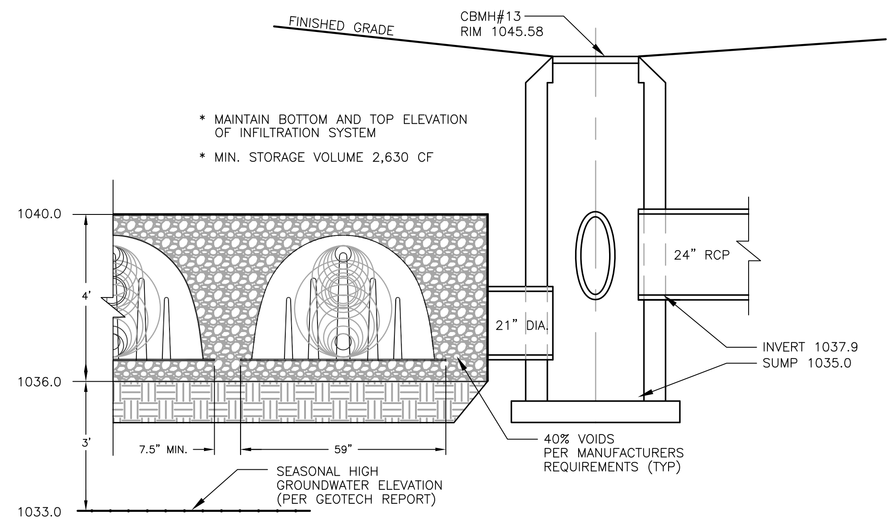

2 / C201 UNDERGROUND INFILTRATION SYSTEM

SCHEMATIC NOT TO SCALE

GRADING NOTES

1. CONTRACTOR SHALL FIELD VERIFY THE LOCATIONS AND ELEVATIONS OF EXISTING UTILITIES AND TOPOGRAPHIC FEATURES PRIOR TO START OF SITE GRADING. THE CONTRACTOR SHALL IMMEDIATELY NOTIFY THE CONTRACTING OFFICIAL TECHNICAL REPRESENTATIVE FOR VA (COR) OF ANY DISCREPANCIES OR VARIATIONS FROM PLANS.
2. CONTRACTOR IS TO CONTACT "GOPHER STATE ONE CALL" FOR UTILITY LOCATIONS - (651)454-0002 48 HOURS PRIOR TO EXCAVATION/CONSTRUCTION.
3. REFER TO SHEET C102 FOR HORIZONTAL DIMENSIONS AND LAYOUT.
4. THE SITE GRADING OPERATIONS, WHEN COMPLETED SHALL RESULT IN ALL AREAS BEING GRADED TO "PLAN SUBGRADE ELEVATION". THE "PLAN SUBGRADE ELEVATION" IN THE PARKING LOT AND DRIVEWAY AREAS SHALL BE DETERMINED BY CHECKING THE PAVEMENT SECTION DETAILS, AND REFERRING TO PAVING PLAN FOR LOCATION AND LIMITS OF VARIOUS PAVEMENT SECTIONS.
5. PERIMETER DRAIN TILE FOR BUILDING - SEE MECHANICAL AND STRUCTURAL PLANS.
6. FFE THIS PLAN 1048.5 = ARCHITECTURAL 100'-0".

LEGEND

- —123— DENOTES ELEVATION CONTOUR
- ——>>—— DENOTES STORM SEWER SEE 4/C501
- ● DENOTES CATCH BASIN MANHOLE SEE 1/C501 & 2/C501
- ■ DENOTES STORM SEWER MANHOLE SEE 1/C501
- x123.4 DENOTES SPOT ELEVATION
- EOF DENOTES EMERGENCY OVERFLOW
- CO DENOTES FOUNDATION DRAIN SEE SPEC. SEC. 33 46 13 FOR DRAIN SYSTEM DETAILS

SCALE 0 20 40 IN FEET

Know what's Below. Call before you dig.

No	REVISION	DATE
	100% OWNER REVIEW ESTIMATE NOT FOR CONSTRUCTION	12/16/11

RSP Architects
1220 Marshall Street NE
Minneapolis
MN 55413-1036
612.677.7100
612.677.7499 fax
www.rsparch.com

NOTICE: The designs shown and described herein including all technical drawings, graphics, and models thereof, are proprietary and cannot be copied, duplicated or commercially exploited, in whole or in part, without express written permission of RSP Architects. These are available for limited review and evaluation by clients, consultants, contractors, government agencies, vendors and office personnel only in accordance with this Notice.
© Copyright RSP Architects 2006. All rights reserved.

EVS
ENGINEERING SURVEYING ENVIRONMENTAL PLANNING
CIVIL ENGINEER
EVS, INC.
10250 Valley View Road, Suite 123
Eden Prairie, Minnesota 55344
Ph: 952-646-0236 Fax: 952-646-0290
www.evs-eng.com

I hereby certify that this plan, specification or report was prepared by me or under my direct supervision and that I am a duly licensed Professional Engineer under the laws of the State of Minnesota.

Signature

Registration No.

Date

APPROVED: SERVICE LINE DIRECTOR	DATE:	APPROVED: INFECTION CONTROL NURSE	DATE:
APPROVED: GEMS COORDINATOR	DATE:	APPROVED: PATIENT SAFETY	DATE:
APPROVED: PROJECTS SECTION MANAGER	DATE:	APPROVED: CHIEF OF POLICE	DATE:
APPROVED: DIRECTOR FMS	DATE:	APPROVED: SAFETY MANAGER	DATE:
APPROVED: CHIEF OF STAFF	DATE:		
APPROVED: MEDICAL CENTER DIRECTOR	DATE:		

DRAWING TITLE: GRADING PLAN – BUILDING ADDITION

PROJECT TITLE: VA MEDICAL CENTER ADDITION
ST CLOUD, MN – LONG TERM/
INTERMEDIATE PSYCHIATRIC UNIT

LOCATION: VA MEDICAL CENTER ST.CLOUD, MN 56303

BUILDING No: SITE | CHECKED BY: WTS | DRAWN: PRF

DATE: 12/16/2011
PLOT SCALE: 1"=20'-0"
PROJECT NO.: 656-329
CAD FILE:
DRAWING NO.: C201 OF

VAMC SAINT CLOUD MN