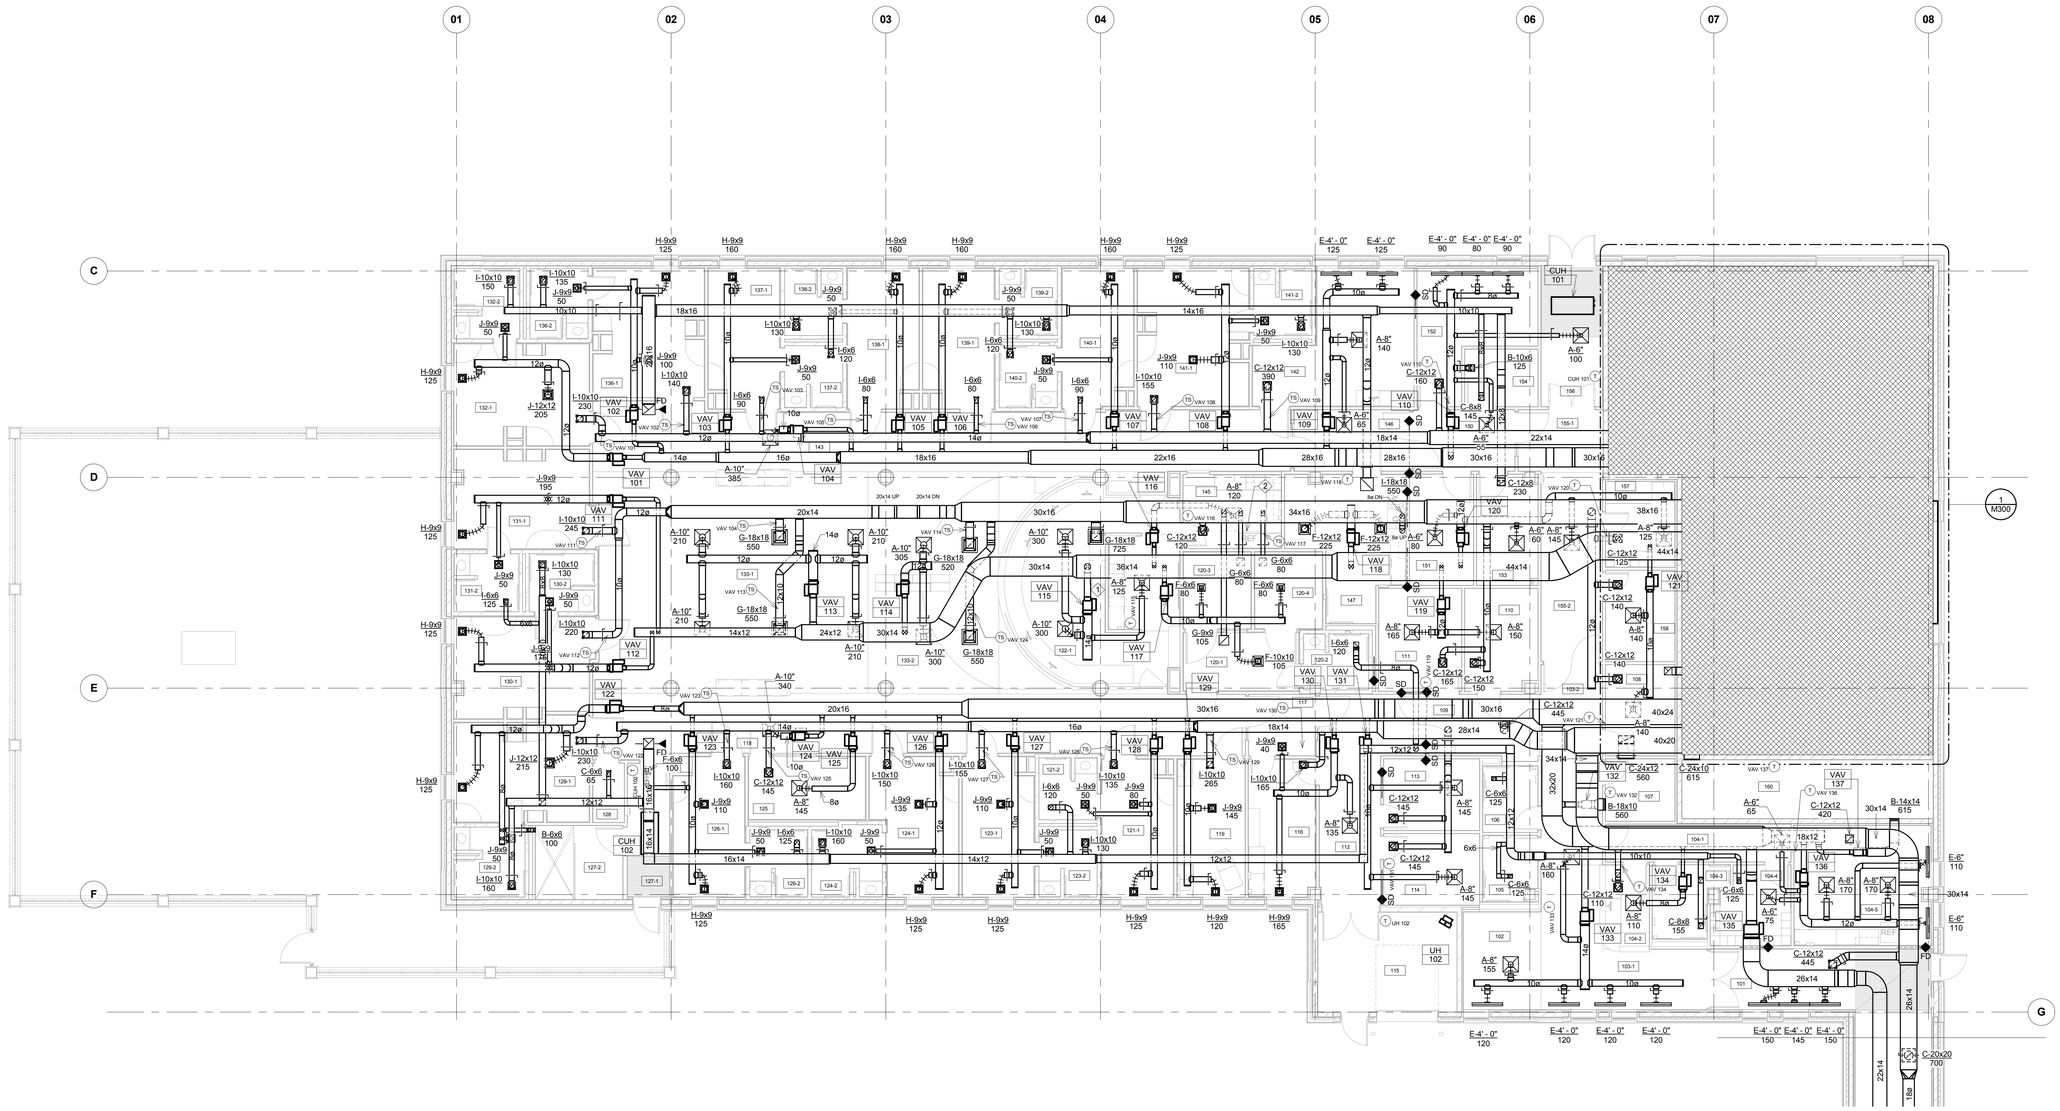

1 GROUND FLOOR HVAC PLAN
1/8" = 1'-0"

GENERAL NOTES:

A. SPACE TEMPERATURE SENSORS SHALL BE MOUNTED IN RETURN DUCTWORK ABOVE LAY-IN CEILINGS.

KEY NOTES:

1. PROVIDE ONE THERMOSTAT ON BACK WALL OF NURSES STATION FOR EACH VAV BOX WITH A CORRESPONDING TEMPERATURE SENSOR MOUNTED IN RETURN DUCTWORK.
2. PROVIDE WIRELESS SENDING UNIT AND RECEIVER FOR REFRIGERATOR MONITORING.

100% OWNER REVIEW
NOT FOR CONSTRUCTION
12/16/2011

No	REVISION	DATE

RSP Architects
1220 Marshall Street NE
Minneapolis
Minnesota 55413-1036
612.677.7100
612.677.7499 fax
www.rsparch.com

NOTICE: The designs shown and described herein including all technical drawings, graphics, and models thereof, are proprietary and cannot be copied, duplicated or commercially exploited, in whole or in part, without express written permission of RSP Architects. These are available for limited review and evaluation by clients, consultants, contractors, government agencies, vendors and office personnel only in accordance with this Notice.

© Copyright RSP Architects 2011. All rights reserved.

ARRAY
healthcare facilities solutions

CONSULTANTS:

Structural
Van Sickle, Allen & Assoc.
2955 Xenium Lane N
Suite 10
Plymouth, MN 55441

Civil
EVS
10250 Valley View Road
Suite 113
Eden Prairie, MN 55344

Landscape
Damon Farbar Assoc.
923 Nicollet Mall
Minneapolis, MN 55402

Fire Protection
Gary Travinski Associates
Engineering
94 Boston Hill
Larksville, PA 18651-3298

MEP
DUNHAM
Dunham Associates, Inc.
50 South Sixth Street / Suite 1100
Minneapolis, Minnesota 55402-1940
mono 612.465.7550
fax 612.465.7551
web dunhamassoc.com
mechanical + electrical consulting engineering
DUNHAM MILLS & WHITE

I hereby certify that this plan, specification or report was prepared by me or under my direct supervision and that I am a duly licensed Engineer under the laws of the State of Minnesota.

Signature

Registration No.

Date
11/17/2011

APPROVED: SERVICE LINE DIRECTOR DATE:	APPROVED: INFECTION CONTROL NURSE DATE:
APPROVED: GEMS COORDINATOR DATE:	APPROVED: PATIENT SAFETY DATE:
APPROVED: PROJECTS SECTION MANAGER DATE:	APPROVED: CHIEF OF POLICE DATE:
APPROVED: DIRECTOR FMS DATE:	APPROVED: SAFETY MANAGER DATE:

DRAWING TITLE: GROUND FLOOR HVAC PLAN

PROJECT TITLE: LONG TERM / INTERMEDIATE PSYCHIATRIC UNIT

APPROVED: CHIEF OF STAFF DATE:	BUILDING No:
APPROVED: MEDICAL CENTER DIRECTOR DATE:	LOCATION: 4801 VETERANS DR. SAINT CLOUD, MN

CHECKED BY: DM
DRAWN: BB

DATE: 12/16/2011
PLOT SCALE: AS NOTED
PROJECT NO: 2032.001.00
CAD FILE:
DRAWING NO: M101
DWG. OF

VAMC SAINT CLOUD MN

C:\Users\briantb\Documents\VA ST CLOUD - MECHANICAL MODEL_briantb.rvt
12/15/2011 9:50:49 AM