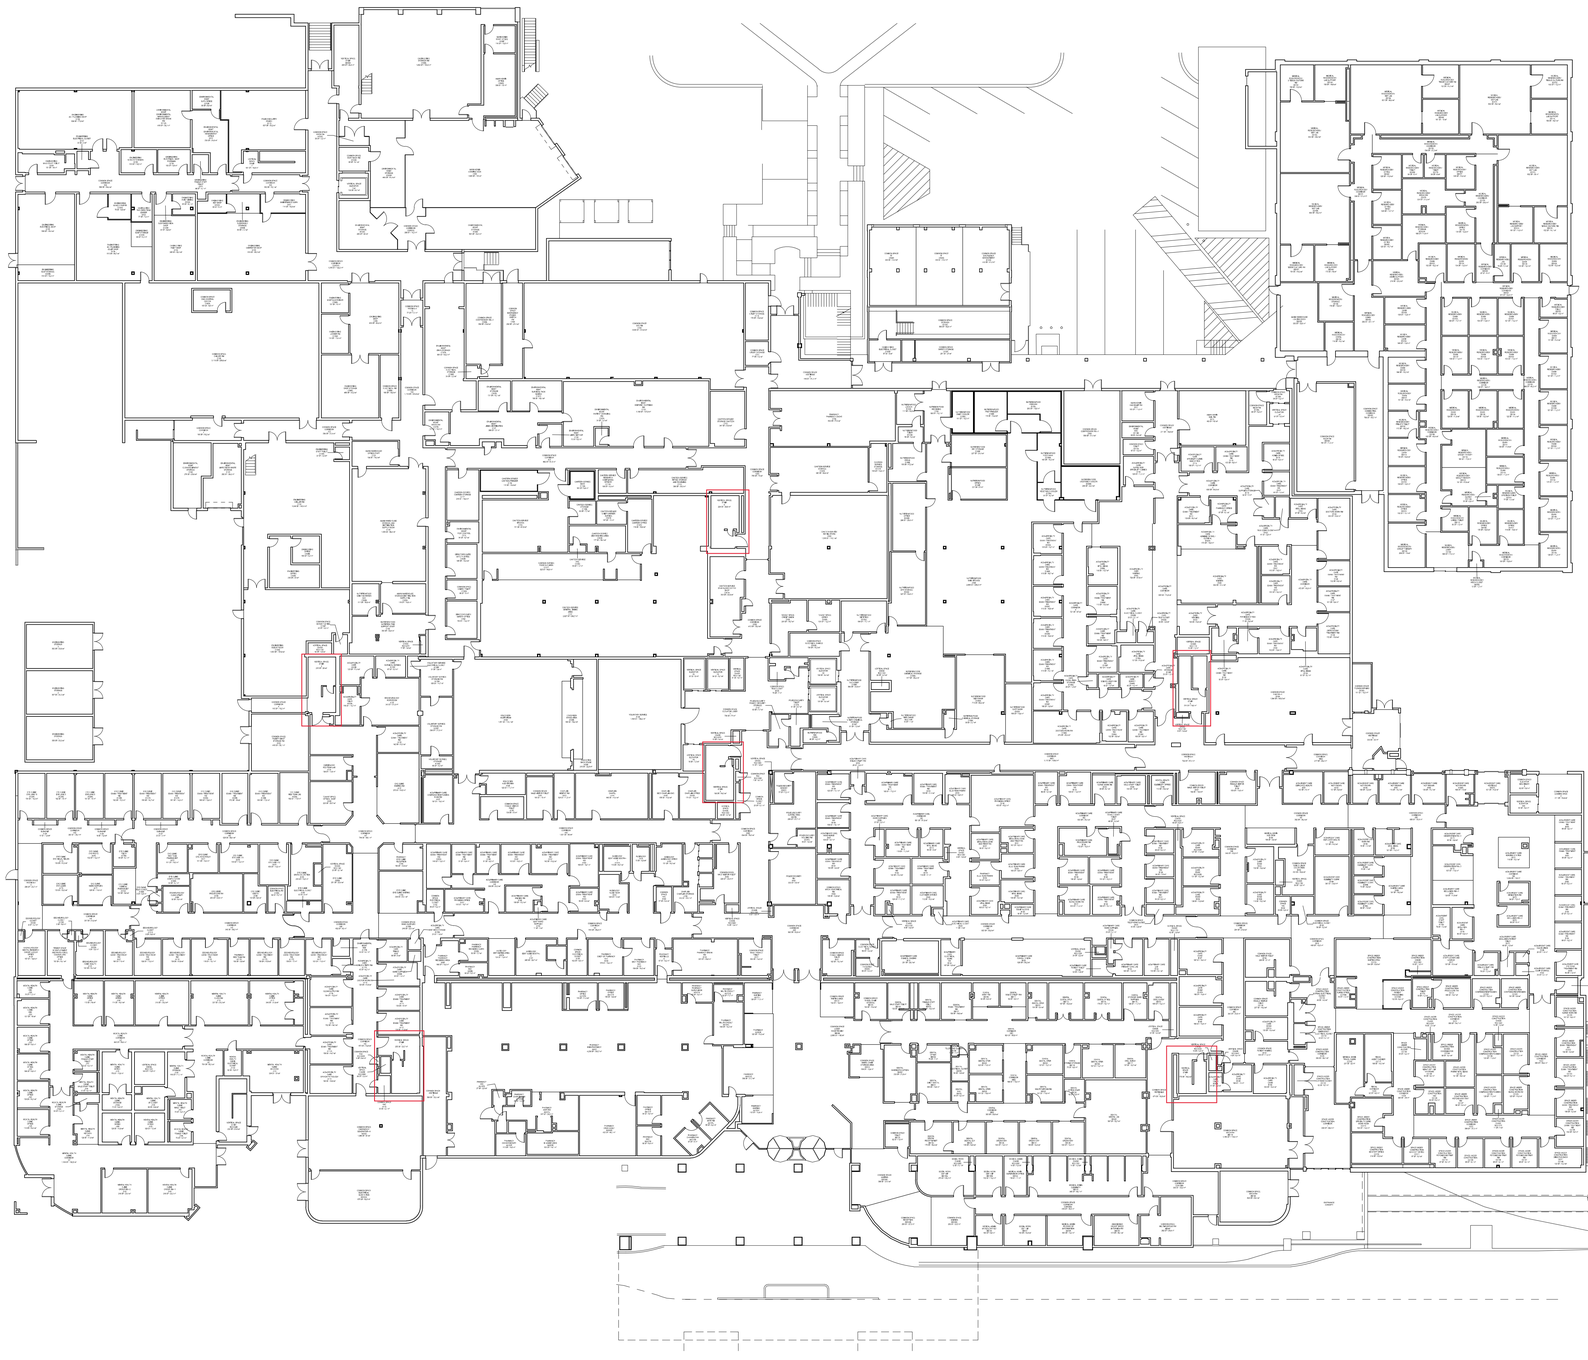

NORTH ARROW

SCALE: 3/64" = 1'-0"

Revisions:	Date		

CONSULTANT:

..\RCC LOGO.PNG

Romanyk Consulting Corp. www.romanykconsulting.com
3308 Preston Road, Suite 350-164, Plano, Texas 75093

Drawing Title: LEVEL 01 - CAI DEPARTMENT FLOOR PLAN	Project Title: SPACE/FLOOR PLAN DRAWINGS & MASTER PLAN UPDATES	Project Number: VA24714-F-2059	Office of Construction and Facilities Management
Approved: Project Director: Lucas Miller	Location: Enter address here	Building Number: CHARLESTON VAMC	
Submittal: TO#4 - 2nd Quarter	Station/Location: CHARLESTON	Date: 04/30/2016	Drawing Number: FM01.05
			2 of 7

..\VA LOGO.jpg

VA FORM 08-6231 4/28/2016 11:07:59 AM