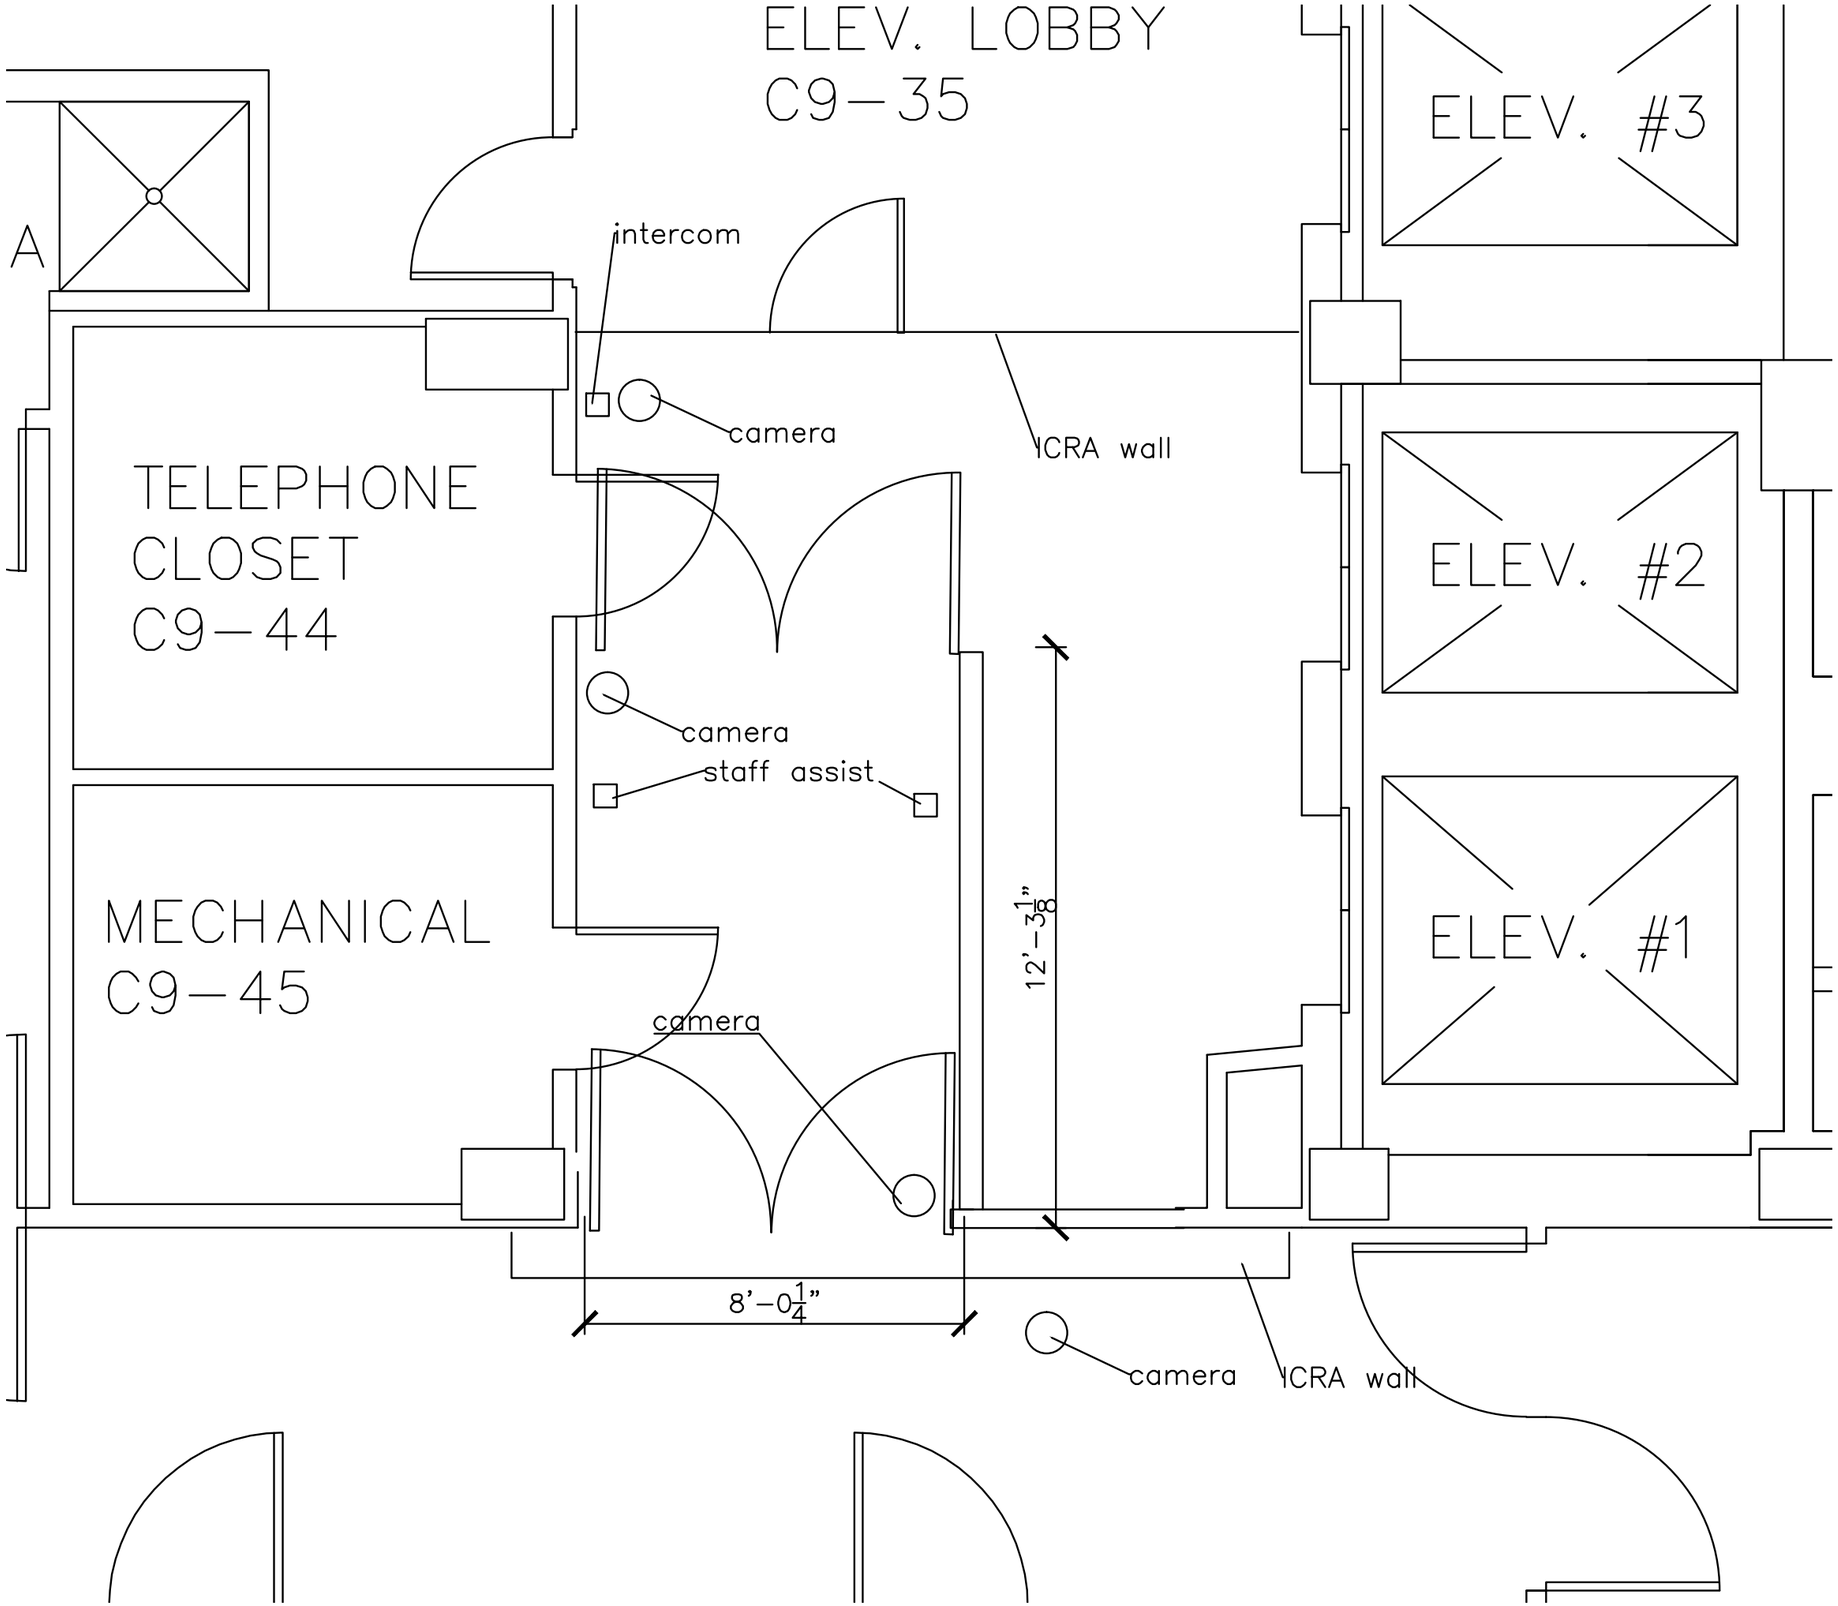
ELEV. LOBBY
C9-35
ELEV. #3
A
intercom
camera
ICRA wall
TELEPHONE
CLOSET
C9-44
ELEV. #2
camera
staff assist
MECHANICAL
C9-45
12'-3 1/8"
ELEV. #1
camera
8'-0 1/4"
camera
ICRA wall