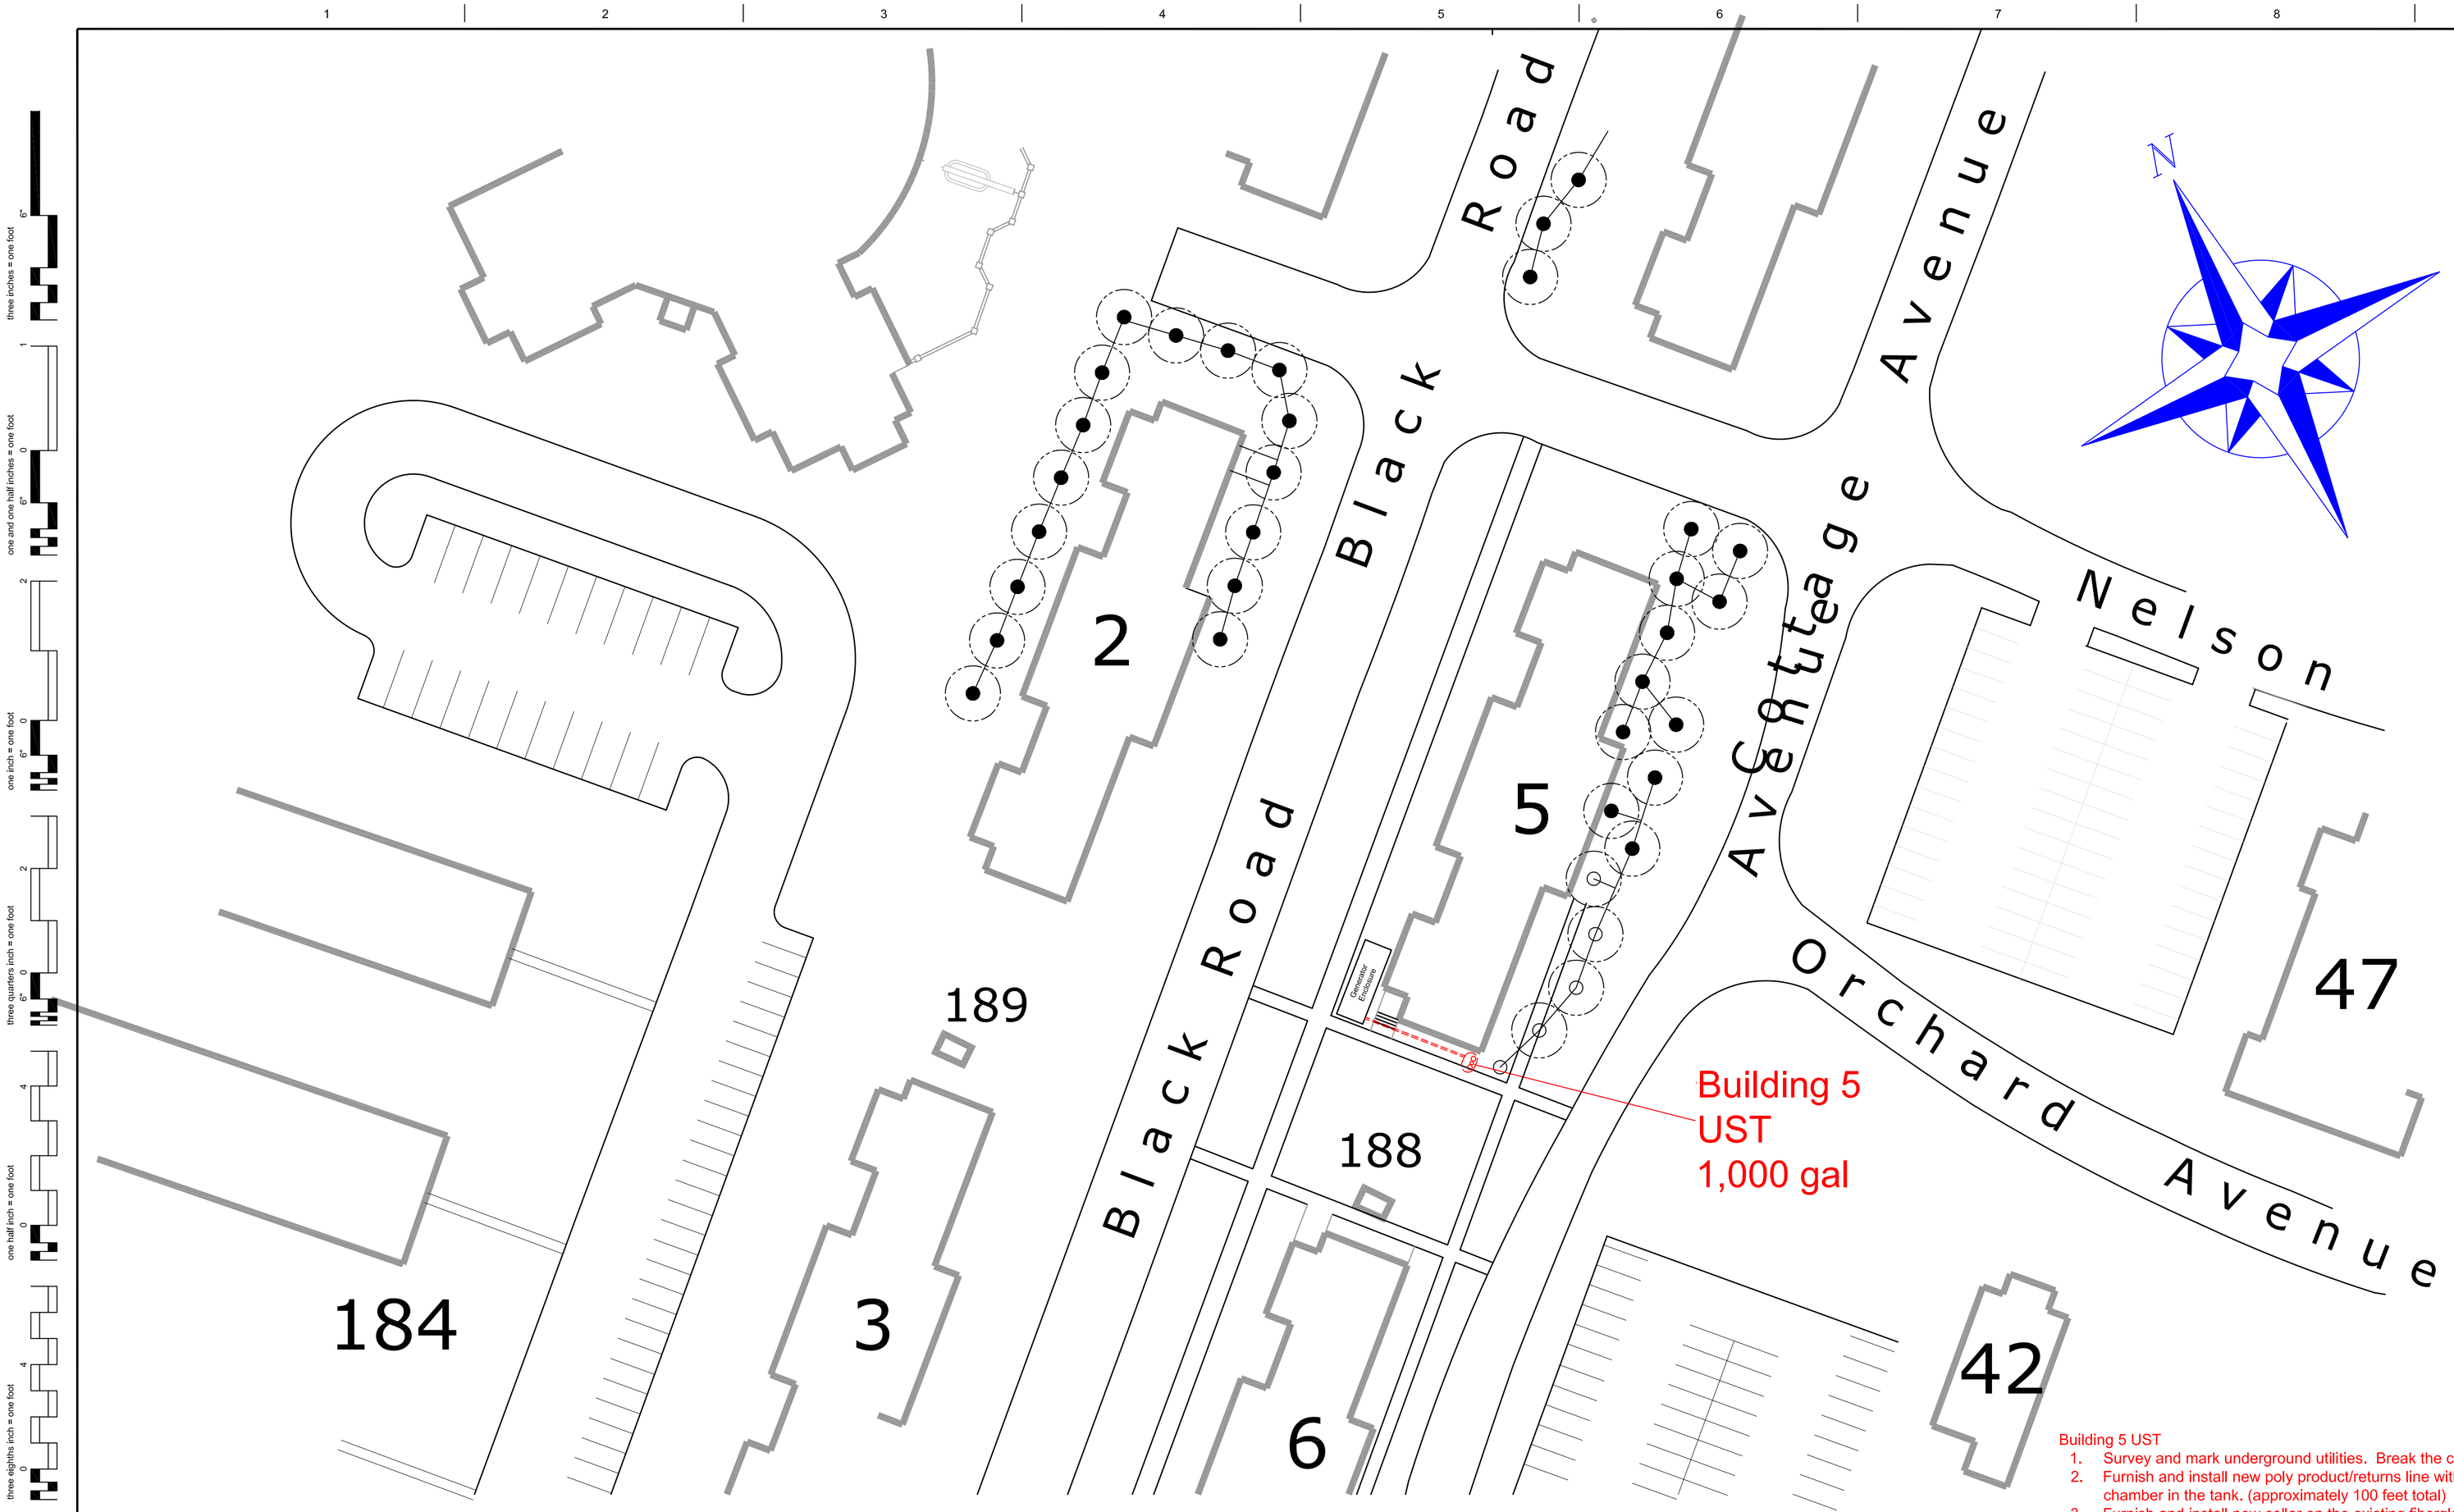

Building 5 UST

1. Survey and mark underground utilities. Break the concrete. Excavate to the top of the tank.
2. Furnish and install new poly product/returns line with new fiberglass piping from the generator to the chamber in the tank. (approximately 100 feet total)
3. Furnish and install new collar on the existing fiberglass tank.
4. Backfill as required. Install new concrete over the tank and sidewalk. (finish concrete to match existing)

three inches = one foot
one and one half inches = one foot
one inch = one foot
three quarters inch = one foot
one half inch = one foot
three eighths inch = one foot
one quarter inch = one foot
one eighth inch = one foot

Revisions:	Date

Drawing Title: Building 5 Underground Storage Tank

Approved: Project Director

Project Title: Repair Underground Storage Tanks

Location: VA NIHCS Marion, Indiana

Date: 02-15-2018 | Checked: | Drawn: AJM

Project Number: 610-18-204

Building Number: 5 & 175

Drawing Number: SP101 B5

Dwg. 3 of 3

VA FORM 08-6231, OCT 1978