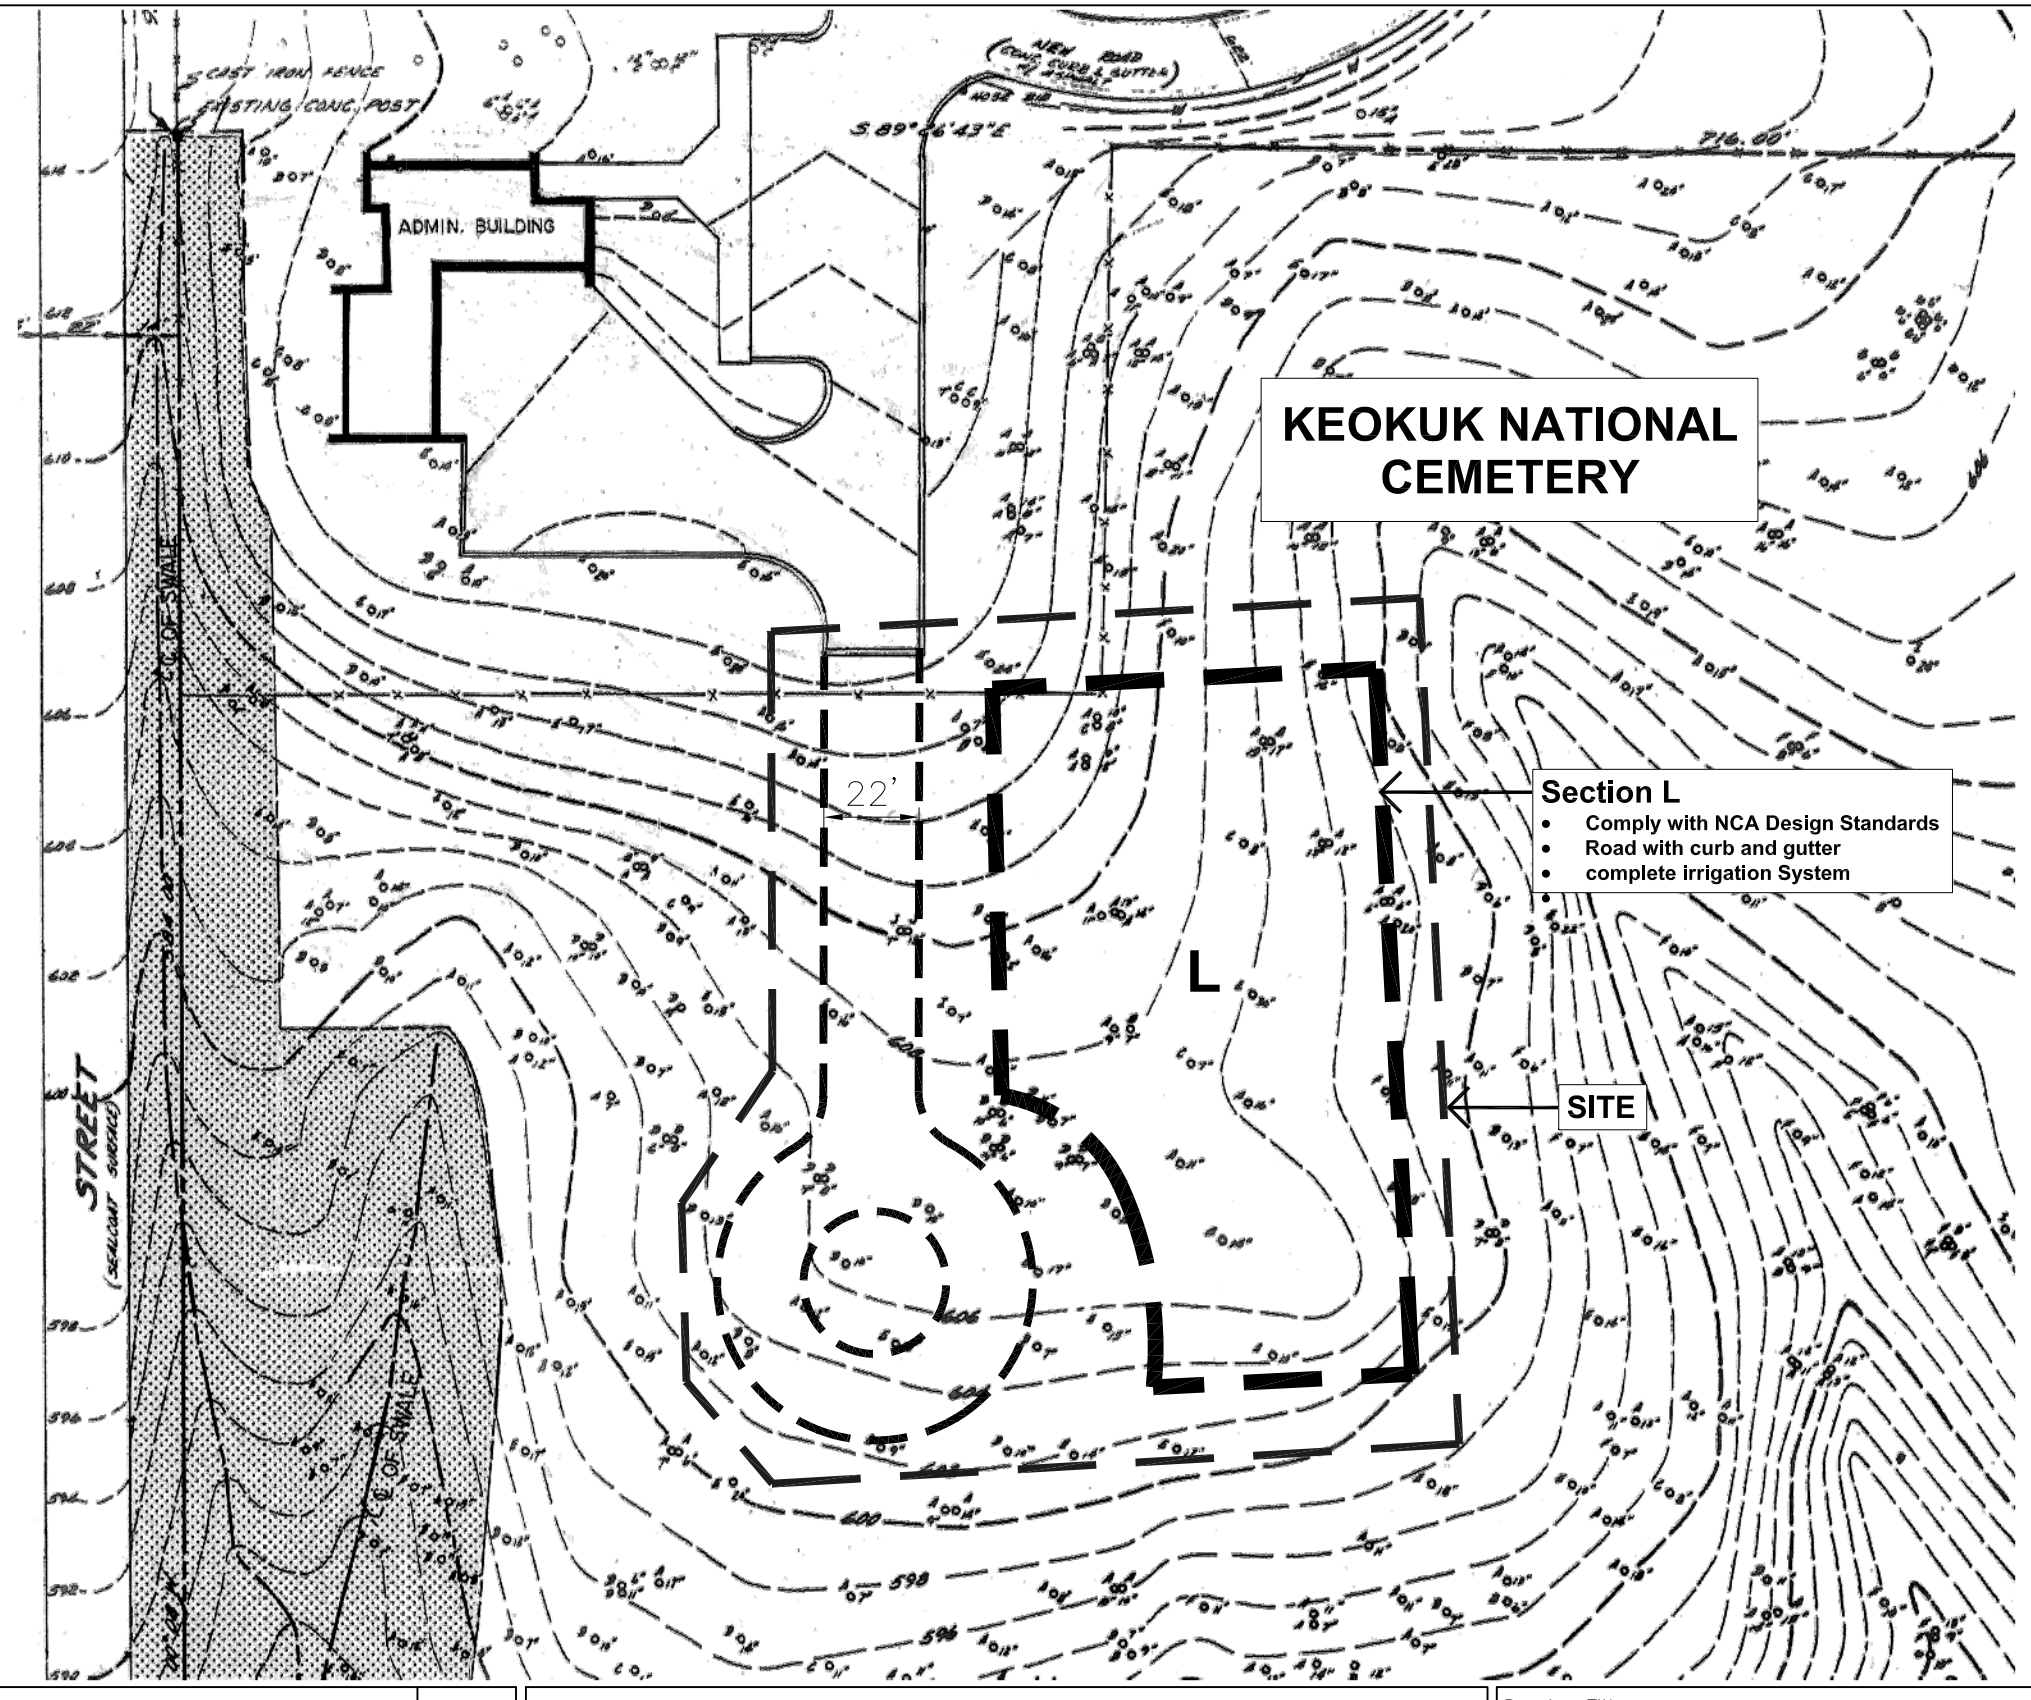


| | | | | | | |
|---|---|---|---|---|---|---|
| | | Drawing Title: Site Plan | Project Title: 500 Pre-Placed Crypts Request for Proposal | | Date: DEC 15, 2011 | Department of Veterans Affairs |
| | | | | | Project No.: 814-CM3-016 | |
| Revisions | Date | Approved: Director, Office of Design Construction Services | Building Number | Checked: LR / Drawn: JLM | Drawing No.: 2 of 3 | |
| | | Approved: MSN | Location: Keokuk National Cemetery, Keokuk, Iowa | | | |