Door Schedule														
DOOR						FRAME						HARDWARE SET NO.	FIRE RATING	REMARKS
NUMBER	SIZE	THICK.	TYPE	MATERIAL	FINISH	TYPE	WIDTH	JAMB	HEAD	MATERIAL	FINISH			
1	3'-0" x 7'-0"	0' - 1 3/4"	A	H.M.	PAINT	1	6"	J-1	H-1	HM	PAINT	HW-E4		NON-REMOVABLE PIN HINGES
2	PR. 3'-6" x 8'-8"	0' - 1 3/4"	A-A	H.M.	PAINT	1	6"	J-1	H-1	HM	PAINT	HW-E9		NON-REMOVABLE PIN HINGES
3	3'-0" x 7'-0"	0' - 1 3/4"	A	H.M.	PAINT	1	PER MANUF.	PER MANUF.	PER MANUF.	HM	PAINT	HW-E4		EXTERIOR DOORS FOR GENERATOR ENCLOSURE, SEE E-106
4	3'-0" x 7'-0"	0' - 1 3/4"	A	H.M.	PAINT	1	PER MANUF.	PER MANUF.	PER MANUF.	HM	PAINT	HW-6		INTERIOR DOOR FOR GENERATOR ENCLOSURE, SEE E-106

DOOR HARDWARE SCHEDULE

HW - E4

1 1/2 PAIR HINGES WITH NON-REMOVABLE PIN HINGES	
1 Exit Device/Pull	VON DUPRIN 9875 NL
1 Lock Guard	IVES LG 14
1 Key Cylinder	STOREROOM LOCK W/ BEST LOCK 7 PIN CORE
1 Closer	C02011 (PT4D, PT4F, PT4H)
1 Kick Plate	J102
1 Threshold	J35130 x SILICONE GASKET
1 Door Sweep	90100CNB (PEMKO), OR EQUAL
1 Set Frame Seals	2891AS X CSK SCREWS (PEMKO), OR EQUAL
1 Drip	R0Y976

HW - 6 (INTERIOR DOOR BETWEEN ENCLOSURE GENERATOR AND SWITCHGEAR)

1 1/2 PAIR HINGES	
1 Exit Device	VON DUPRIN 9875 TP-BE
1 Closer	C02011 (PT4D, PT4F, PT4H)
1 Kick Plate	J102
1 Set Self Adhesive Seals	ROE154

HW - E9

4 PAIR HINGES WITH NON-REMOVABLE PIN HINGES	
1 Exit Device/Pull	VON DUPRIN 9875 NL
2 Flush Bolts - Top and Bottom	
1 Key Cylinder	STOREROOM LOCKSET W/ BEST LOCK 7 PIN CORE
1 Set Full Height Tamper Resistant Astragals with Self Adhesive Seal	R5Y634 x ROE154 x THRU-BOLTS
2 Closer	C02011 (PT4D, PT4F, PT4H)
2 Kick Plate	J102
1 Threshold	J35130 x SILICONE GASKET
2 Door Sweep	90100CNB (PEMKO), OR EQUAL
1 Set Frame Seals	2891AS X CSK SCREWS (PEMKO), OR EQUAL
1 Drip	R0Y976

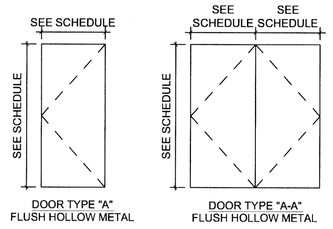

1 A-101 DOOR TYPES — SCALE: 1/4" = 1'-0"

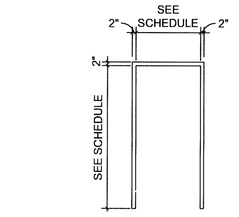

2 A-101 DOOR TYPES — SCALE: 1/4" = 1'-0"

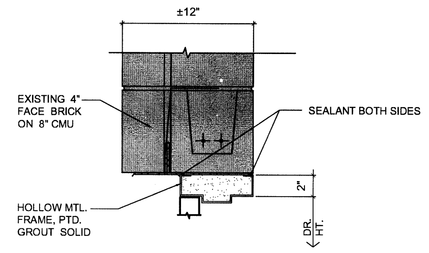

H-1

3 A-101 DOOR HEAD DETAIL — SCALE: 1 1/2" = 1'-0"

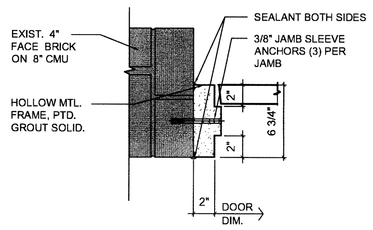

J-1

4 A-101 DOOR JAMB DETAIL — SCALE: 1 1/2" = 1'-0"

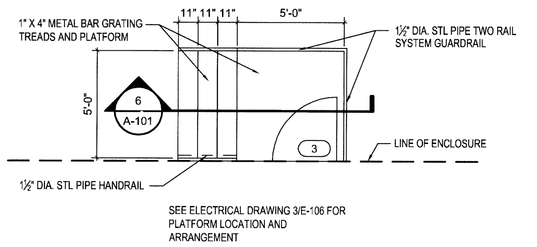

5 A-101 PLATFORM STAIR - PLAN — SCALE: 1/4" = 1'-0"

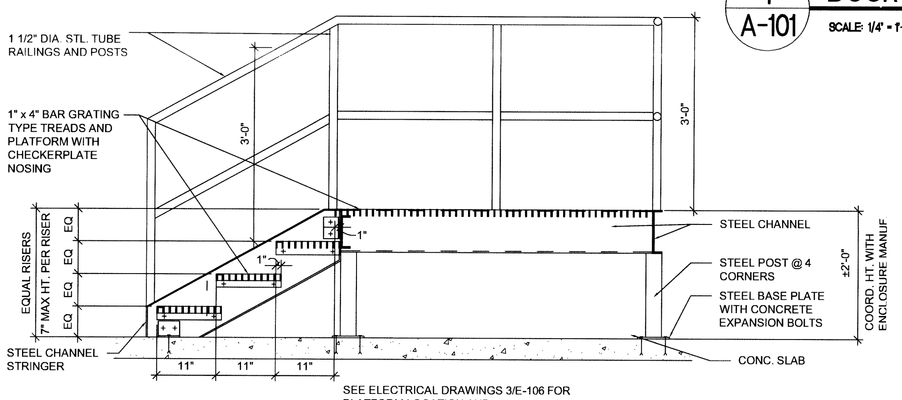

6 A-101 PLATFORM STAIR - SECTION — SCALE: 3/4" = 1'-0"

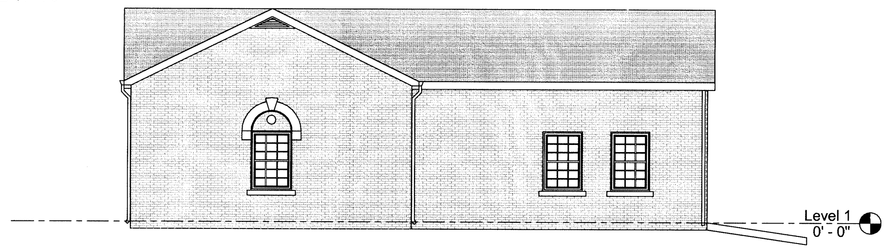

7 A-101 NORTH ELEVATION — SCALE: 1/8" = 1'-0"

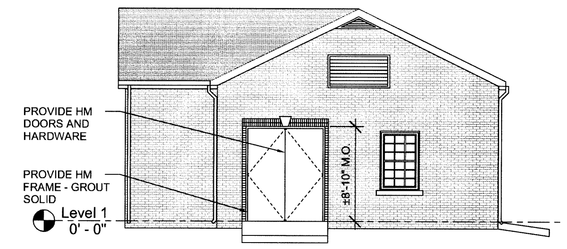

8 A-101 WEST ELEVATION — SCALE: 1/8" = 1'-0"

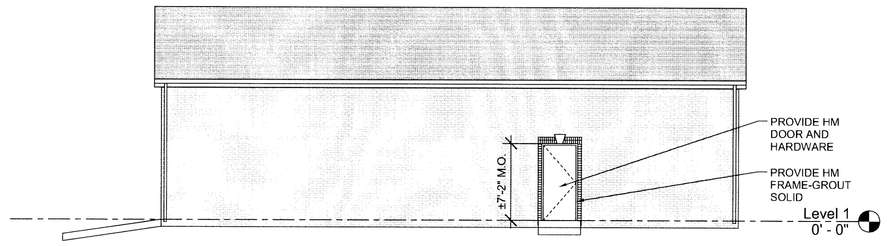

9 A-101 SOUTH ELEVATION — SCALE: 1/8" = 1'-0"

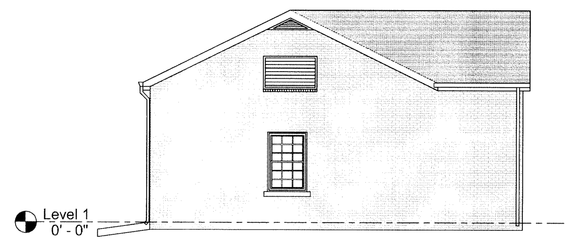

10 A-101 EAST ELEVATION — SCALE: 1/8" = 1'-0"

GENERAL NOTES

1. THIS PROJECT OCCURS ADJACENT TO A FUNCTIONING HOSPITAL AND CLINICAL CENTER ENVIRONMENT FOR THE VETERANS ADMINISTRATION (VA). THE GENERAL CONTRACTOR AND IT'S SUBCONTRACTORS (GC) SHALL FOLLOW ALL VA GUIDELINES FOR WORK IN SUCH AN ENVIRONMENT INCLUDING BUT NOT LIMITED TO TEMPORARY PARTITIONS/BARRIERS, CONTAMINATION CONTROL, UTILITY DISTURBANCES, HOT WORK AND WELDING, NOISY WORK, SLAB X-RAYS, AIR FILTRATION, WORKING HOURS FOR CERTAIN KINDS OF WORK, ETC.
2. THIS BUILDING IS NOT FULLY SPRINKLERED.
3. ALL WORK SHALL BE PERFORMED BASED ON THE LATEST EDITION OF THE BUILDING AND LIFE SAFETY CODES.
4. GC SHALL MAINTAIN LIFE SAFETY ACCESS AT ALL TIMES THROUGHOUT THE PROJECT.
5. GC SHALL COORDINATE UTILITY SHUT-DOWNS IN ACCORDANCE WITH VA REQUESTS.
6. MATERIAL STAGING AND DUMPSTER LOCATIONS TO BE COORDINATED WITH THE VA.

MATERIAL SYMBOLS

ACOUSTIC TILE, ALUMINUM, BATT INSULATION, BRICK, CERAMIC TILE, CONCRETE, CONCRETE MASONRY UNIT, FINISH GRADE WOOD, EARTH, GRAVEL, FINISH LUMBER, GLASS BLOCK, GYPSUM WALLBOARD, MARBLE, PLYWOOD, RIGID INSULATION, STEEL, STONE OR PRECAST CONCRETE, CONTINUOUS WOOD BLOCKING, BRICK, ACOUSTICAL TILE, DRYWALL PARTITION

SYMBOLS

7 PARTITION TYPE
101 DOOR NUMBER
A1 WINDOW TYPE
DET SHT SECTION MARKER
DET SHT DETAIL MARKER
3 DETAIL NUMBER
1 REVISION NUMBER
4 SHT 2 3 INTERIOR ELEVATION
CHANGE IN FLOOR MATERIAL
MAT 1 FINISH MATERIAL

APPLICABLE CODES

OSHA	OCCUPATIONAL SAFETY AND HEALTH AGENCY
EPA	ENVIRONMENTAL PROTECTION AGENCY
DER	DEPARTMENT OF ENVIRONMENTAL RESOURCES, STATE OF PENNSYLVANIA
NFPA101	LIFE SAFETY CODE
JCAHO	JOINT COMMISSION OF ACCREDITATION OF HEALTHCARE ORGANIZATIONS
AHERA	ASBESTOS HAZARD EMERGENCY RESPONSE ACT
NESHAPS	NATIONAL EMISSIONS STANDARDS FOR HAZARDOUS AIR POLLUTANTS ASBESTOS STANDARDS
NFPA	APPLICABLE CODES PUBLISHED BY THE NATIONAL FIRE PROTECTION ASSOCIATION
ASTM	AMERICAN STANDARDS & TESTING METHOD ASSOCIATION
PENNDOT	PENNSYLVANIA DEPARTMENT OF TRANSPORTATION
UFAS	UNIFORM FEDERAL ACCESSIBILITY STANDARDS

MATERIAL ABBREVIATIONS

A.F.F.	ABOVE FINISHED FLOOR	LIN.	LINOLEUM
A.P.	ACCESS PANEL	MAR.	MARBLE
A.C.T.	ACOUSTICAL TILE	M.O.	MASONRY OPENING
A.G.	ACOUSTIC GLASS	M.C.	MEDICINE CABINET
ALUM.	ALUMINUM	MEM.	MEMBRANE
A.B.	ANCHOR BOLT	MEM. FLHG.	MEMBRANE FLASHING
A.T.	ASPHALT TILE	MEM. WPG.	MEMBRANE WATERPROOFING
BRG.	BEARING	MET.	METAL
BLKG.	BLOCKING	M. FURR.	METAL FURRING
BR.	BUMPRAIL	M.P.	METAL PARTITION
BRZ	BRONZE	NOM.	NOMINAL
CARP.	CARPET	N.I.C.	NOT IN CONTRACT
C.I.	CAST IRON	N.T.S.	NOT TO SCALE
CEM.	CEMENT	O.F.O.I.	OWNER FURNISHED OWNER INSTALLED
C.T.	CERAMIC TILE	PL.	PLASTER
C.R.	CHAIR RAIL	P.W.C.	PLASTER WALL COVERING
C.W.G.	CLEAR WIRE GLASS	G.F.R.C.	GLASS FIBER REINFORCED CONCRETE
COMPO.	COMPOSITION FL.	G.R.C.	GLASS REINFORCED GYPSUM
CONC.	CONCRETE	P.G.	PLATE GLASS
C.M.A.	CONCRETE MASONRY UNIT	P.P.	PUSH PADDLE
C.T.	CONCRETE TOPPING	P.P.G.	POLISHED PLATE GLASS
C.J.T.	CONTROL JOINT	PRES.	PRESENT
COP.	COPPER	PTD	PAINTED
C.G.	CORNER GUARD	P.ST.	PRESSED STEEL
DET.	DETAIL	Q.T.	QUARRY TILE
D.S.	DOWN SPOUT	REF.	REFERENCE
D.F.	DRINKING FOUNTAIN	R.S.	ROLLED STEEL
E.J.	EXPANSION JOINT	R.D.	ROOF DRAIN
F.E.	FIRE EXTINGUISHER	RUB.	RUBBER
F.E.C.	FIRE EXTINGUISHER CABINET	R.T.	RUBBER TILE
F.F.	FINISH FLOOR	S.V.	SHEET VINYL
F.H.C.	FIRE HOUSE CABINET	S. ST.	STAINLESS STEEL
E.I.F.S.	EXTERIOR INSULATED FINISH SYSTEM	STL.	STEEL
E.I.S.	EXTERIOR FINISH SYSTEM	S. PL.	SUSPENDED PLASTER
F.I.E.	FINISHED FLOOR ELEVATION	T.G.	TEMPERED GLASS
F.R.T.	FIRE RETARDANT TREATED	T.C.	TERRA COTTA
F.R.T.W.	FIRE RETARDANT TREATED WOOD	TERR.	TERRAZZO
FLHG.	FLASHING	T.O.S.	TOP OF SLAB
F.D.	FLOOR DRAIN	T.O.ST.	TOP OF STEEL
FURR.	FURRING	V.C.	VALVE CABINET
G.C.	GENERAL CONTRACTOR	V.C.T.	VINYL COMPOSITION TILE
G.I.	GALVANIZED IRON	V.T.	VINYL TILE
GYP.	GYPSUM	V.W.C	VINYL WALL COVERING
GYP. BD./GWB	GYPSUM DRYWALL / WALL BOARD	W.H.	WALL HYDRANT
HT.	HEIGHT	WPG.	WATERPROOFING
H.M.	HOLLOW METAL	W.G.	WIRE GLASS
H.R.	HANDRAIL	WD.	WOOD
I.G.	INSULATED GLASS	W.P.T	WORKING POINT
I.W.	INTERIOR WINDOW	W.I.	WROUGHT IRON
LAM. PLAS.	LAMINATED PLASTIC	X.T.R.	EXISTING TO REMAIN
L.G.	LEAD GLASS		

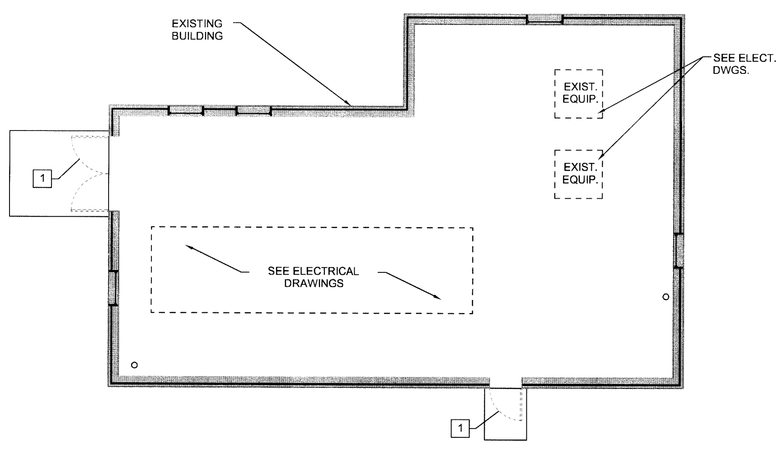

DEMOLITION NOTES:
1. REMOVE DOOR, FRAME & HARDWARE.

11 A-101 DEMOLITION PLAN — SCALE: 1/8" = 1'-0"

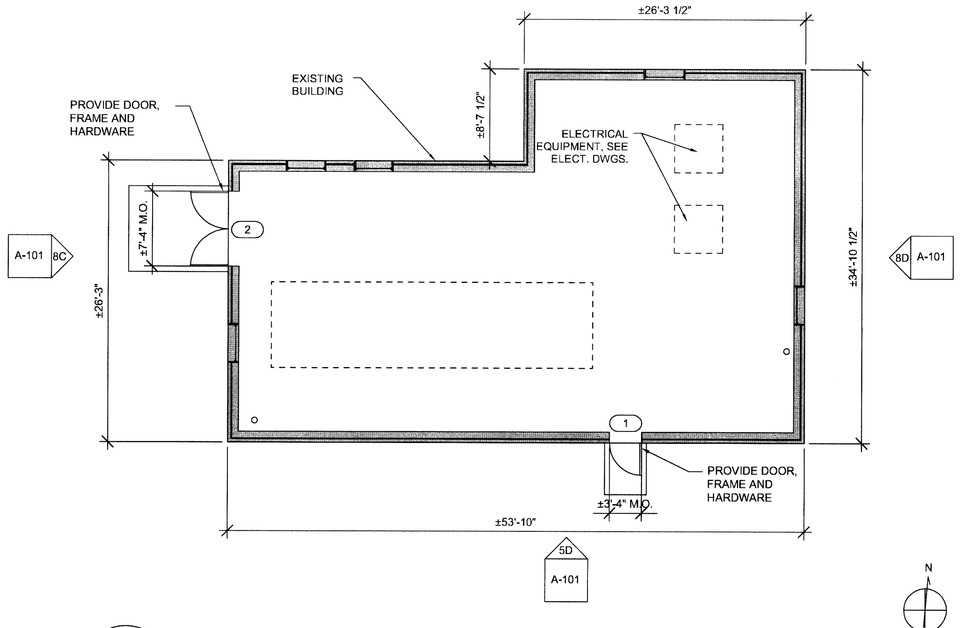

12 A-101 FLOOR PLAN — SCALE: 1/8" = 1'-0"

1/8"=1'-0" 0 10' 20' 30'

100% CONSTRUCTION DOCUMENTS

Revisions	Date

ENGINEERS/ARCHITECT:

APOGEE Consulting Group, PA — Raleigh, NC; Indianapolis, IN; Atlanta, GA; Columbia, MD (919) 858-7420 — www.acg-pa.com — Apogee Project # 2010 228

WALDON STUDIO ARCHITECTS & PLANNERS, PC — 6325 Woodside Court, Suite 310, Columbia, Maryland 21046 — Tel: 410.290.9580 Fax 410.290.5777 — www.waldonstudio.com

WSP · SELLS — transportation & infrastructure

Professional Stamp/Seal: ARCHITECTURAL REGISTRATION BOARD 6154 — SAMUEL WALDON — STATE OF MARYLAND

Drawing Title	DEMOLITION PLAN, FLOOR PLAN, ELEVATIONS, SCHEDULES, DETAILS, ARCHITECTURAL NOTES
Project Title	COATESVILLE - VA MEDICAL CENTER A/E INSTALL EMERGENCY GENERATOR
Date	9/23/11
Project No.	542-11-104
Drawn	KK
Checked	MM
Building Number	---
Location	COATESVILLE, PENNSYLVANIA
DRAWING No.	A-101
Dwg.	1 Of 1

VA

P:\Design Projects\2010 Projects\10-24.00 - VA Coatesville (Apogee)\Design Drawings\Construction Documents\100% CD Submission\A-101 - Old w steps.dwg