COATESVILLE VA MEDICAL CENTER, PA

PROJECT TITLE: A/E INSTALL EMERGENCY GENERATOR

UPGRADE PRIMARY 13.8KV POWER SYSTEM WITH FULL STANDBY EMERGENCY POWER, AND
INSTALL CAMPUS-WIDE EMERGENCY POWER SUPPLY SYSTEM (EPSS) TO REPLACE EMERGENCY GENERATORS

PROJECT # 542-11-104

COATESVILLE
VA MEDICAL CENTER
1400 Blackhorse Hill Road
Coatesville, Pennsylvania 19320–2096

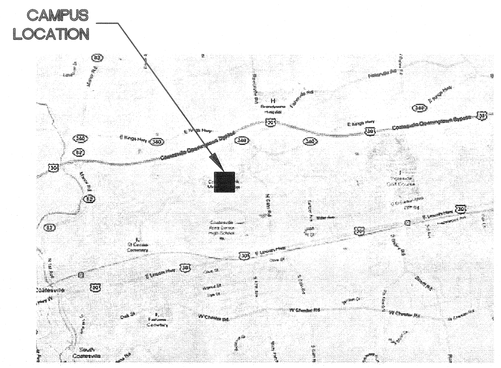

1 G-001 KEY PLAN
SCALE: NTS

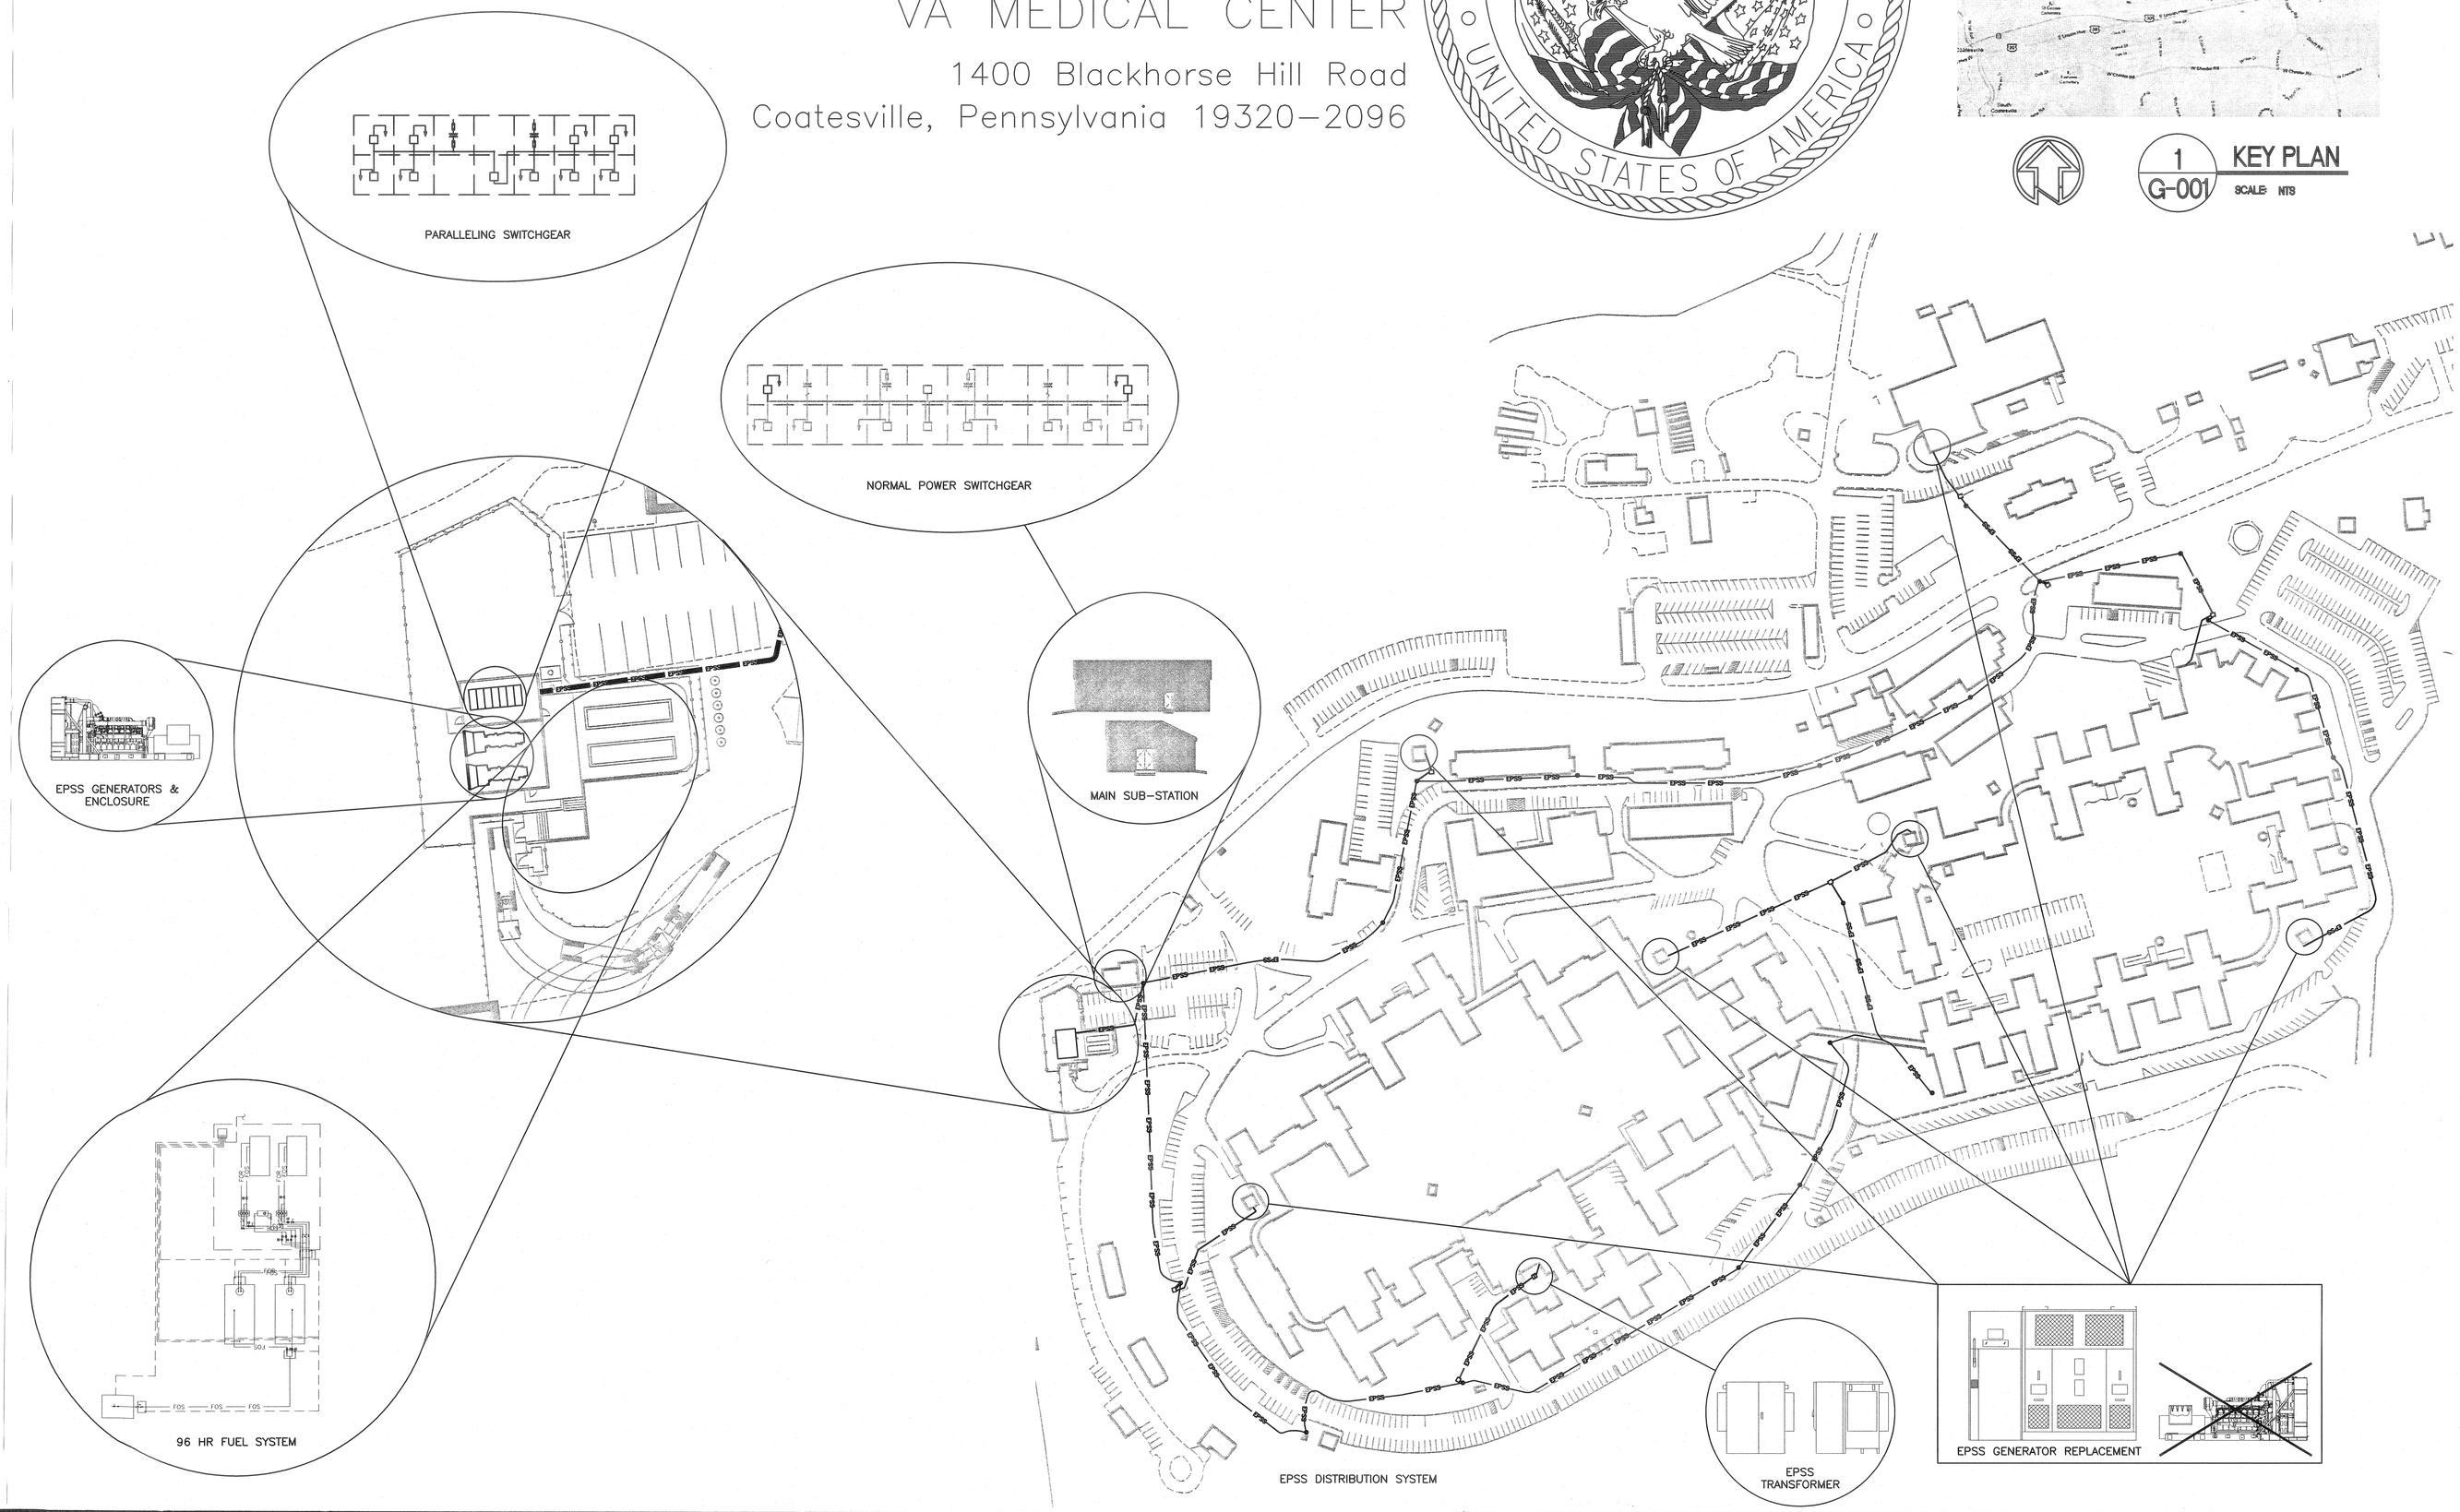

SHEET INDEX

GENERAL:

G–001 COVER SHEET

CIVIL:

C–101 EXISTING CONDITIONS & DEMOLITION PLAN AND CONSTRUCTION DETAILS
C–102 LAYOUT & DRAINAGE PLAN AND DETAIL
C–103 GRADING PLAN

STRUCTURAL:

S–101 VAMC GENERATOR & EMERGENCY SWITCH BOARD PLAN VIEW AND SECTIONS
S–102 12,000 GALLON FUEL TANK SLAB PLAN VIEW AND SECTIONS (TWO REQUIRED)
S–103 RETAINING WALL #1 PLAN VIEW, ELEVATION AND SECTION
S–104 RETAINING WALL #2 PLAN VIEW, ELEVATION AND SECTION

ARCHITECTURAL:

A–101 DEMOLITION PLAN, FLOOR PLAN, ELEVATIONS, SCHEDULES, DETAILS, ARCHITECTURAL NOTES

MECHANICAL

M–001 MECHANICAL SYMBOLS
M–101 MECHANICAL DEMO & POWER PLANS, BUILDINGS 138 AND 139
M–102 MECHANICAL DEMO & POWER PLANS, BUILDINGS 71,75,79,81, AND 100
M–103 GENERATOR ENCLOSURE MECHANICAL PLAN
M–501 MECHANICAL DETAILS

PLUMBING:

P–001 PLUMBING SYMBOLS AND ABBREVIATIONS
P–101 PLUMBING SITE PLAN AND GENERATOR ENCLOSURE PLUMBING EQUIPMENT LAYOUT
P–501 PLUMBING DETAILS
P–601 PLUMBING SCHEDULES

ELECTRICAL:

E–001 ELECTRICAL NOTES, ABBREVIATIONS, LEGEND, AND SCHEDULE
E–101 EMERGENCY POWER SUPPLY SYSTEM (EPSS) MEDIUM VOLTAGE (MV) ROUTING PLAN
E–102 EMERGENCY POWER SUPPLY SYSTEM (EPSS) MEDIUM VOLTAGE (MV) ROUTING PLAN & DETAILS – EAST QUADRANT
E–103 EMERGENCY POWER SUPPLY SYSTEM (EPSS) MEDIUM VOLTAGE (MV) ROUTING PLAN & DETAILS – NORTH QUADRANT
E–104 EMERGENCY POWER SUPPLY SYSTEM (EPSS) MEDIUM VOLTAGE (MV) ROUTING PLAN & DETAILS – WEST QUADRANT
E–105 EMERGENCY POWER SUPPLY SYSTEM (EPSS) MEDIUM VOLTAGE (MV) ROUTING PLAN & DETAILS – SOUTH QUADRANT
E–106 SITE POWER PLAN, EXISTING GEAR BUILDING POWER PLAN AND GENERATOR ENCLOSURE POWER & LIGHTING PLAN
E–107 ELECTRICAL DEMOLITION & POWER PLANS BUILDINGS 1, 138, & 139
E–108 ELECTRICAL DEMOLITION & POWER PLANS BUILDINGS 71, 75, 79, 81, & 100
E–109 ELECTRICAL DEMOLITION & POWER PLANS BUILDING 14 AND GENERATOR ENCLOSURE FIRE ALARM & LIFE SAFETY PLAN
E–501 ELECTRICAL DETAILS
E–502 ELECTRICAL DETAILS
E–601 13.8 KV SINGLE–LINE DIAGRAM (SHEET 1 OF 2)
E–602 13.8 KV SINGLE–LINE DIAGRAM (SHEET 2 OF 2)
E–603 ELECTRICAL DETAILS & SCHEDULES
EI601 FIRE ALARMS, CONTROLS, & MONITORING PLAN, NOTES, & DETAILS

100% CONSTRUCTION DOCUMENTS

Revisions	Date

PATIENT SAFETY MANAGER	INFECTION PREVENTIONIST	SUPERVISOR, PROJECT SECTION	PROJECT MANAGER (COTR)
SUPERVISION, BIOMED/ M&O	ENVIRON HEALTH FIRE SAFETY SECTION	SAFETY/OCCUPATIONAL HEALTH MANAGER	CHIEF, ACQUISITION MGT SECT, CONTRACTING OFFICER
VA POLICE CHIEF	PATIENT CARE SECTION	GENERAL PROPERTIES SECTION	GENERAL UTILITIES SECTION

ENGINEERS/ARCHITECT:

APOGEE Consulting Group, PA
www.acg-pa.com
Apogee Project # 2010 228
Raleigh, NC
Indianapolis, IN
Atlanta, GA
Columbia, MD
(919) 858-7420

WALDON STUDIO ARCHITECTS & PLANNERS, PC
8325 Woodside Court, Suite 310
Columbia, Maryland 21046
Tel: 410.290.9580 Fax: 410.290.5777
www.waldonstudio.com

WSP • SELLS
Transportation & Infrastructure

LandDesign

Professional Stamp/Seal

Drawing Title: COVER SHEET & SHEET INDEX		Project Title: COATESVILLE - VA MEDICAL CENTER A/E INSTALL EMERGENCY GENERATOR	Date: 9/23/11
			Project No.: 542-11-104
Approved: Chief Engineering Service	Drawn: DJR/NAC	Building Number: —	DRAWING No.: G-001
Approved: Medical Center Director	Checked: JMB/JDC	Location: COATESVILLE, PENNSYLVANIA	Dwg. 1 Of 1

VA