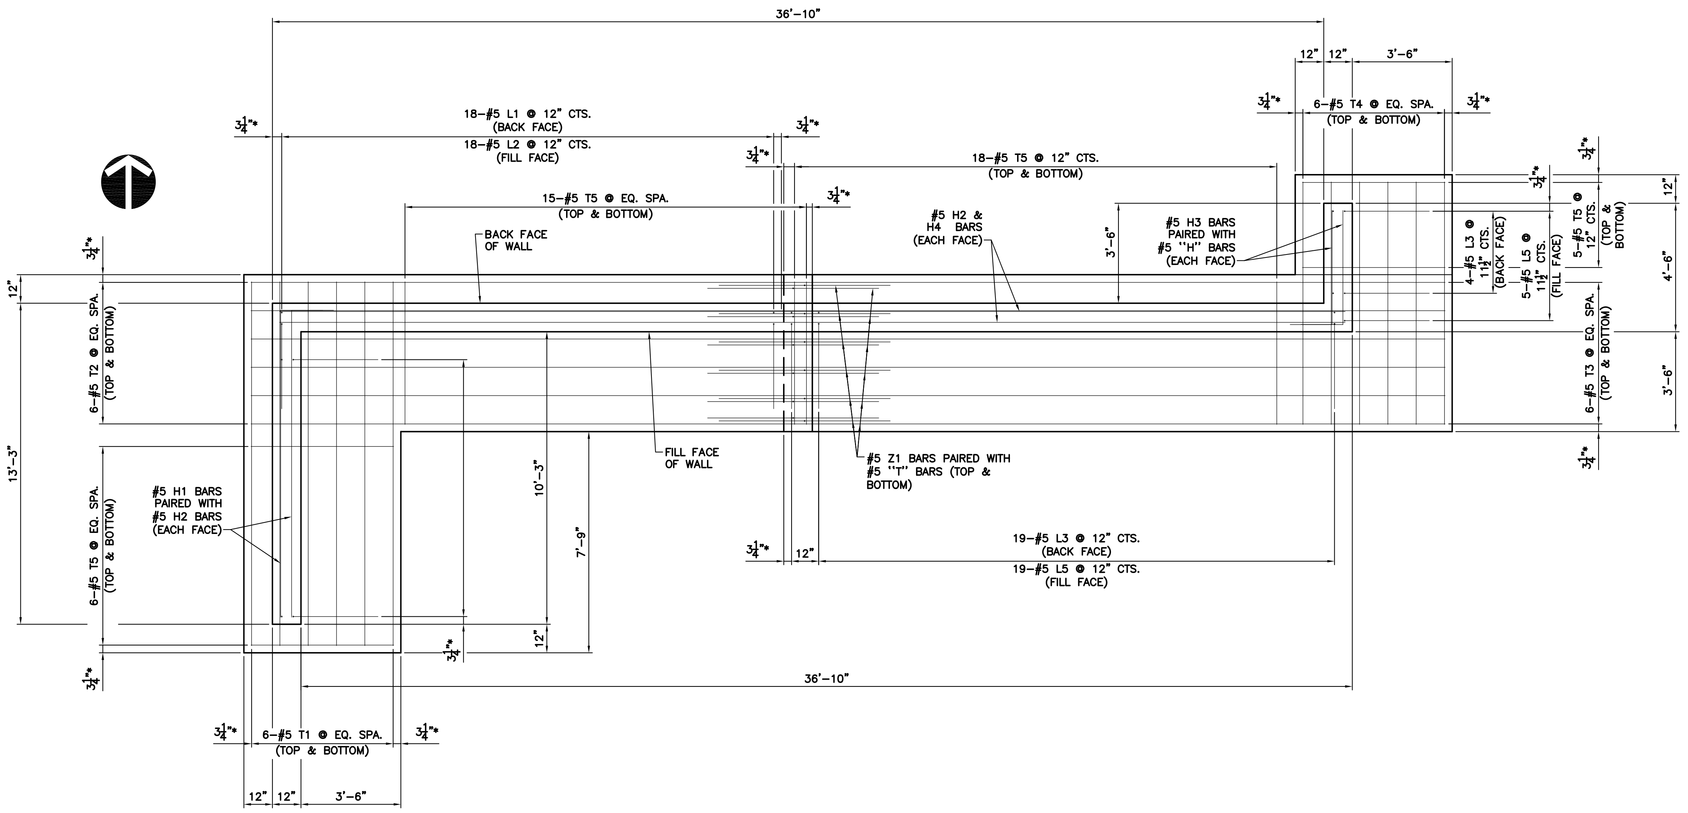

1 S-103 **PLAN VIEW - RW #1**

SCALE 3/8" = 1'-0"

SEE SHEET C-102 FOR LOCATION

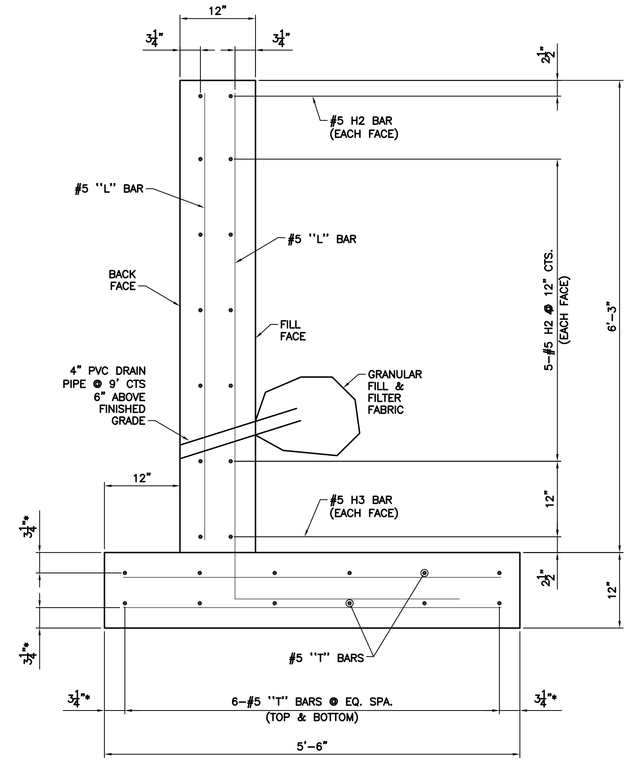

3 S-103 **SECTION A - RW #1**

SCALE 3/8" = 1'-0"

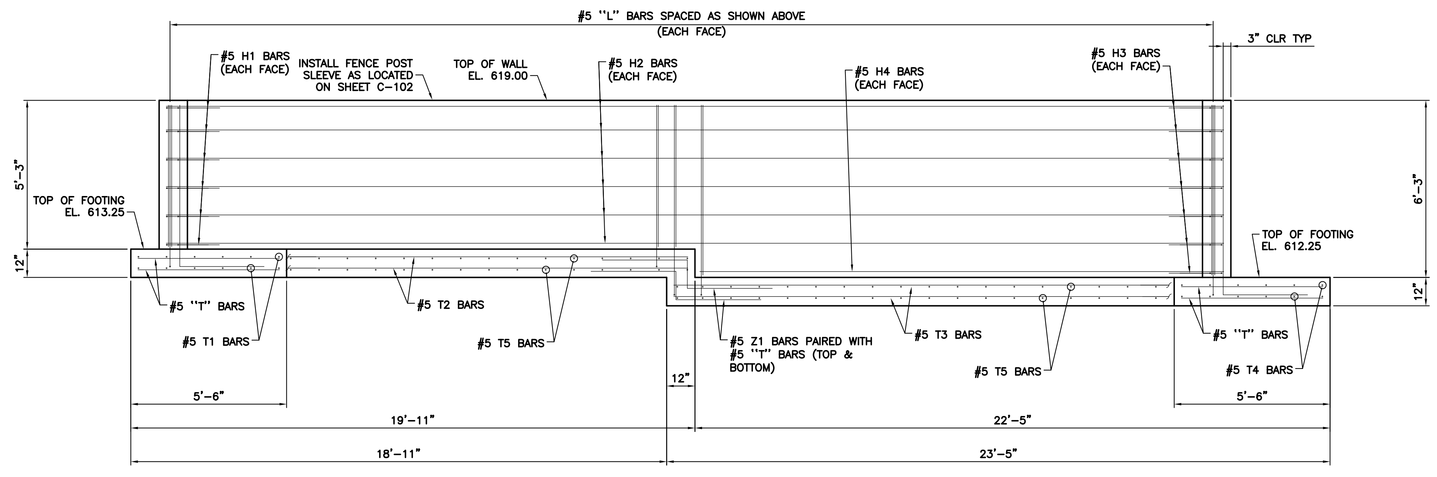

2 S-103 **FRONT ELELVATION - RW #1**

SCALE 3/8" = 1'-0"

SEE PAGE S-101 FOR NOTES
MINIMUM SPLICE LENGTH 30"

COMMONWEALTH OF PENNSYLVANIA
REGISTERED PROFESSIONAL ENGINEER
MICHAEL J. MANGONE
No. PE061223

1/8"=1'-0" 0 10' 20' 30'

100% CONSTRUCTION DOCUMENTS

Revisions	Date

ENGINEERS/ARCHITECT:

APOGEE Consulting Group, PA — Raleigh, NC; Indianapolis, IN; Atlanta, GA; Columbia, MD — www.acg-pa.com (919) 858-7420 — Apogee Project # 2010 226

WALDON STUDIO ARCHITECTS & PLANNERS, PC — 6325 Woodside Court, Suite 310, Columbia, Maryland 21046 — Tel. 410.290.9680 Fax.410.290.5777 — www.waldonstudio.com

WSP · SELLS Transportation & Infrastructure

LandDesign

Professional Stamp/Seal

Drawing Title	RETAINING WALL #1 PLAN VIEW, ELEVATION AND SECTION
Project Title	COATESVILLE - VA MEDICAL CENTER A/E INSTALL EMERGENCY GENERATOR
Date	9/23/11
Project No.	542-11-104
Drawn	MJO
Building Number	---
DRAWING No.	S-103
Checked	MWC
Location	COATESVILLE, PENNSYLVANIA
	Dwg. 3 Of 4

VA