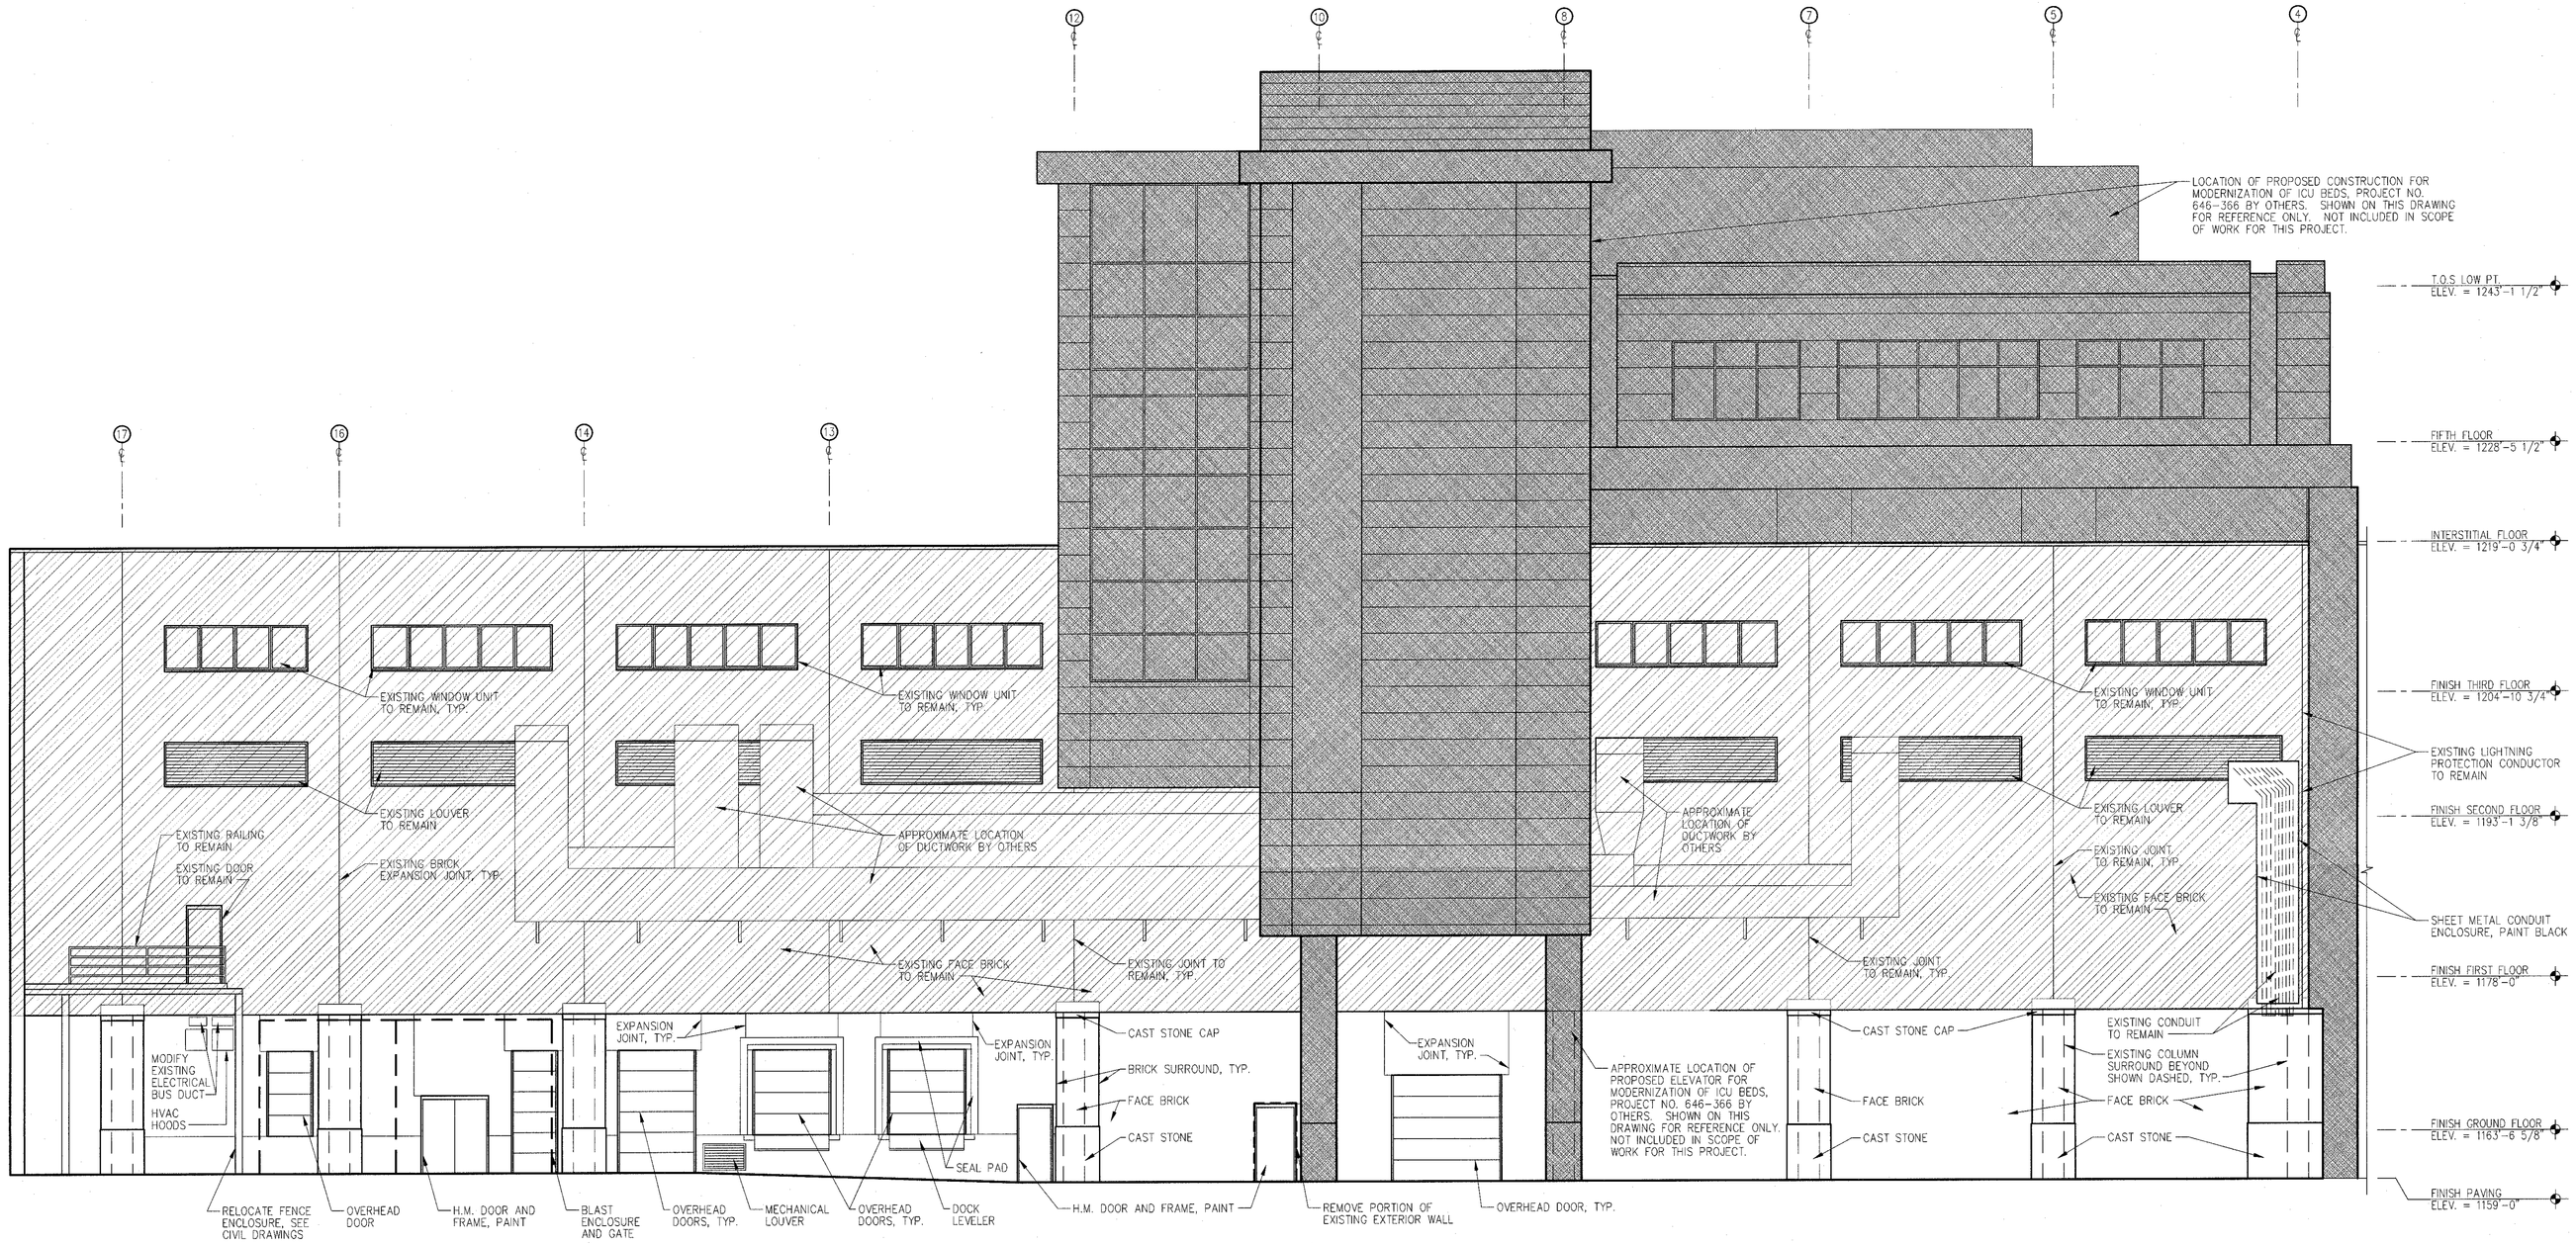

NORTH BUILDING ELEVATION

1 A1.0 | A4.0

GRAPHIC SCALE SUPERSEDES NUMERIC SCALE

0 4' 8' 16'

SCALE: 1/8" = 1'-0"

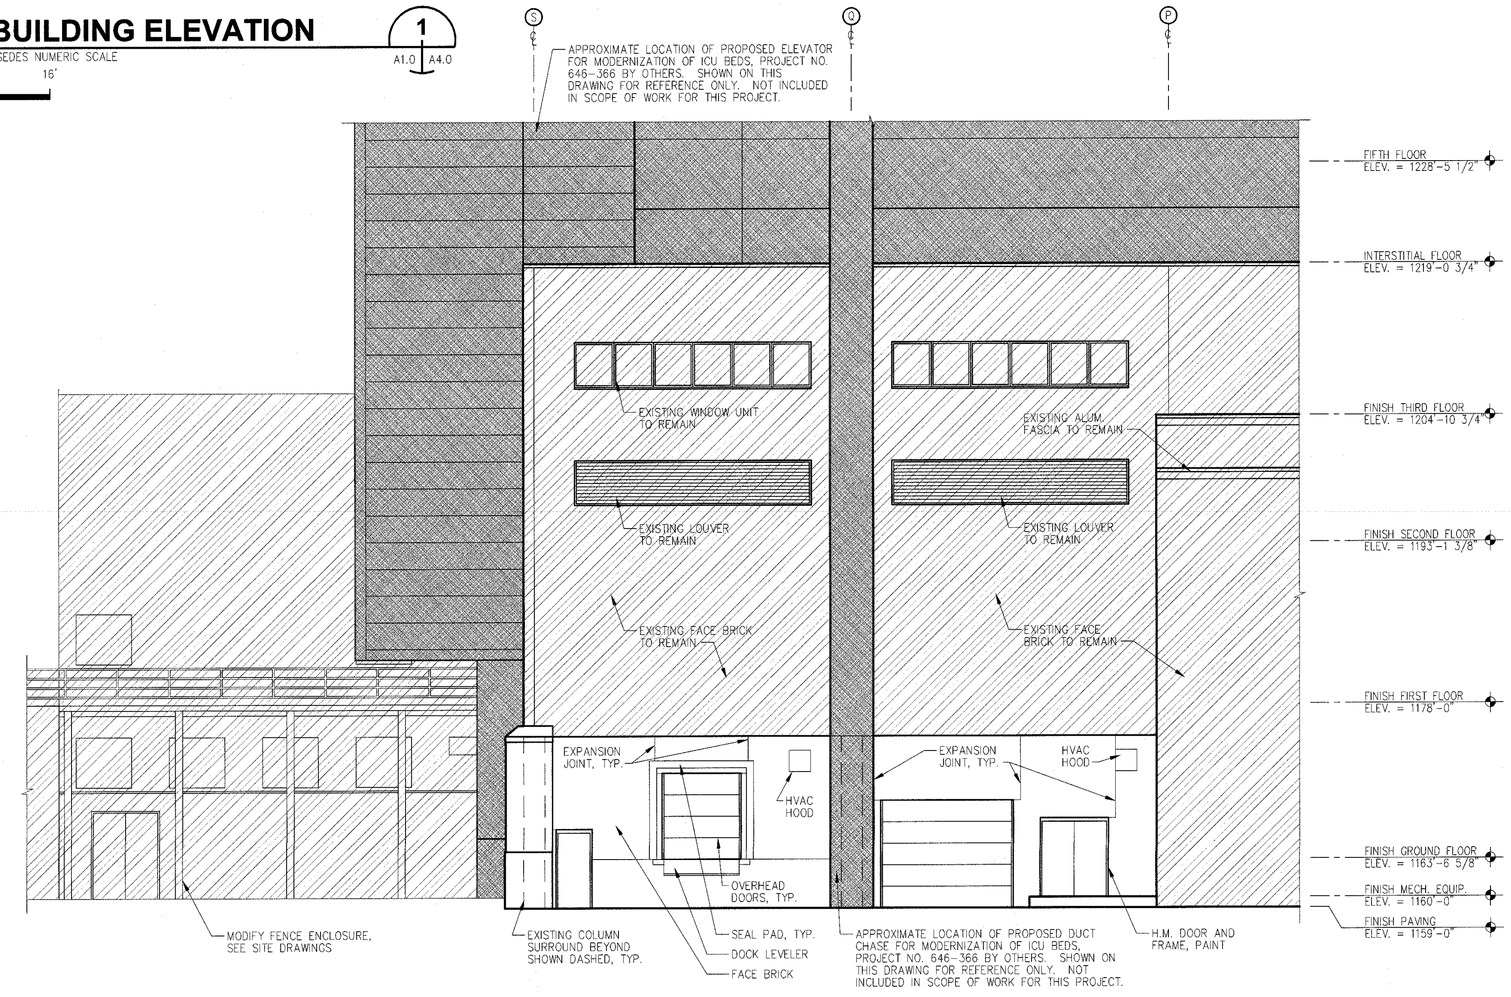

EAST BUILDING ELEVATION

2 A1.0 | A4.0

GRAPHIC SCALE SUPERSEDES NUMERIC SCALE

0 4' 8' 16'

SCALE: 1/8" = 1'-0"

FULLY SPRINKLERED BUILDING

BID DOCUMENTS

REVISIONS	DATE
1	
2	
3	
4	
5	
6	
7	
8	
9	

PARADIGM
ENGINEERS AND CONSTRUCTORS
PO BOX 436223
Louisville, Kentucky 40253
502-339-8511 www.paradigmusa.com

UPGRADE SPD AND SECURITY DOCK
PROJECT: 646-367
VA PITTSBURGH HEALTHCARE SYSTEM
UNIVERSITY DRIVE C
PITTSBURGH, PENNSYLVANIA 15240

Department of Veterans Affairs

MADE BY: JG | CHECKED:
DATE: 7-28-11

BUILDING ELEVATIONS

DRAWING NO. A4.0 | BID PKG.