KEYNOTES

1. CONNECT NEW LIGHTING TO EXISTING CIRCUIT AND CONTROLS.
2. RELOCATE EXISTING LIGHTING TO AVOID NEW HVAC EQUIPMENT AND DUCTWORK.
3. INSTALL NEW LIGHTING TO AVOID NEW HVAC EQUIPMENT AND DUCTWORK.
4. AVOID NEW DUCTWORK.

NOTES

1. REFER TO SHEET E4.0 FOR LEGEND, ABBREVIATIONS, SCHEDULES, AND GENERAL NOTES.
2. CEILING MOUNTED OCCUPANCY SENSORS SHALL BE CONNECTED TO THE LINE SIDE OF ALL WALL MOUNTED CONTROLS TO AUTOMATICALLY TURN THE LIGHTING IN THE AREA OFF WHEN THE ROOM IS NOT OCCUPIED. SWITCH TYPE WALL MOUNT SENSORS SHALL BE SET TO MANUAL ON.
3. SET WALL MOUNTED PROGRAMMABLE TIMERS (ST) TO TIME DURATION DESIGNATED BY COTR OR SET TO 15 MINUTES IF NO INFORMATION IS GIVEN.
4. FOR SWITCHED EMERGENCY LIGHTING CONNECTED TO A LIFE SAFETY CIRCUIT, FURNISH AND INSTALL A FUNCTIONAL DEVICES, INC. #ESRB277C (OR APPROVED EQUIVALENT PRODUCT) AS THE LIGHTING CONTROL BYPASS DEVICE. LOCATE THE DEVICE INSIDE OF OR ON TOP OF THE LUMINAIRE BALLAST COMPARTMENT.

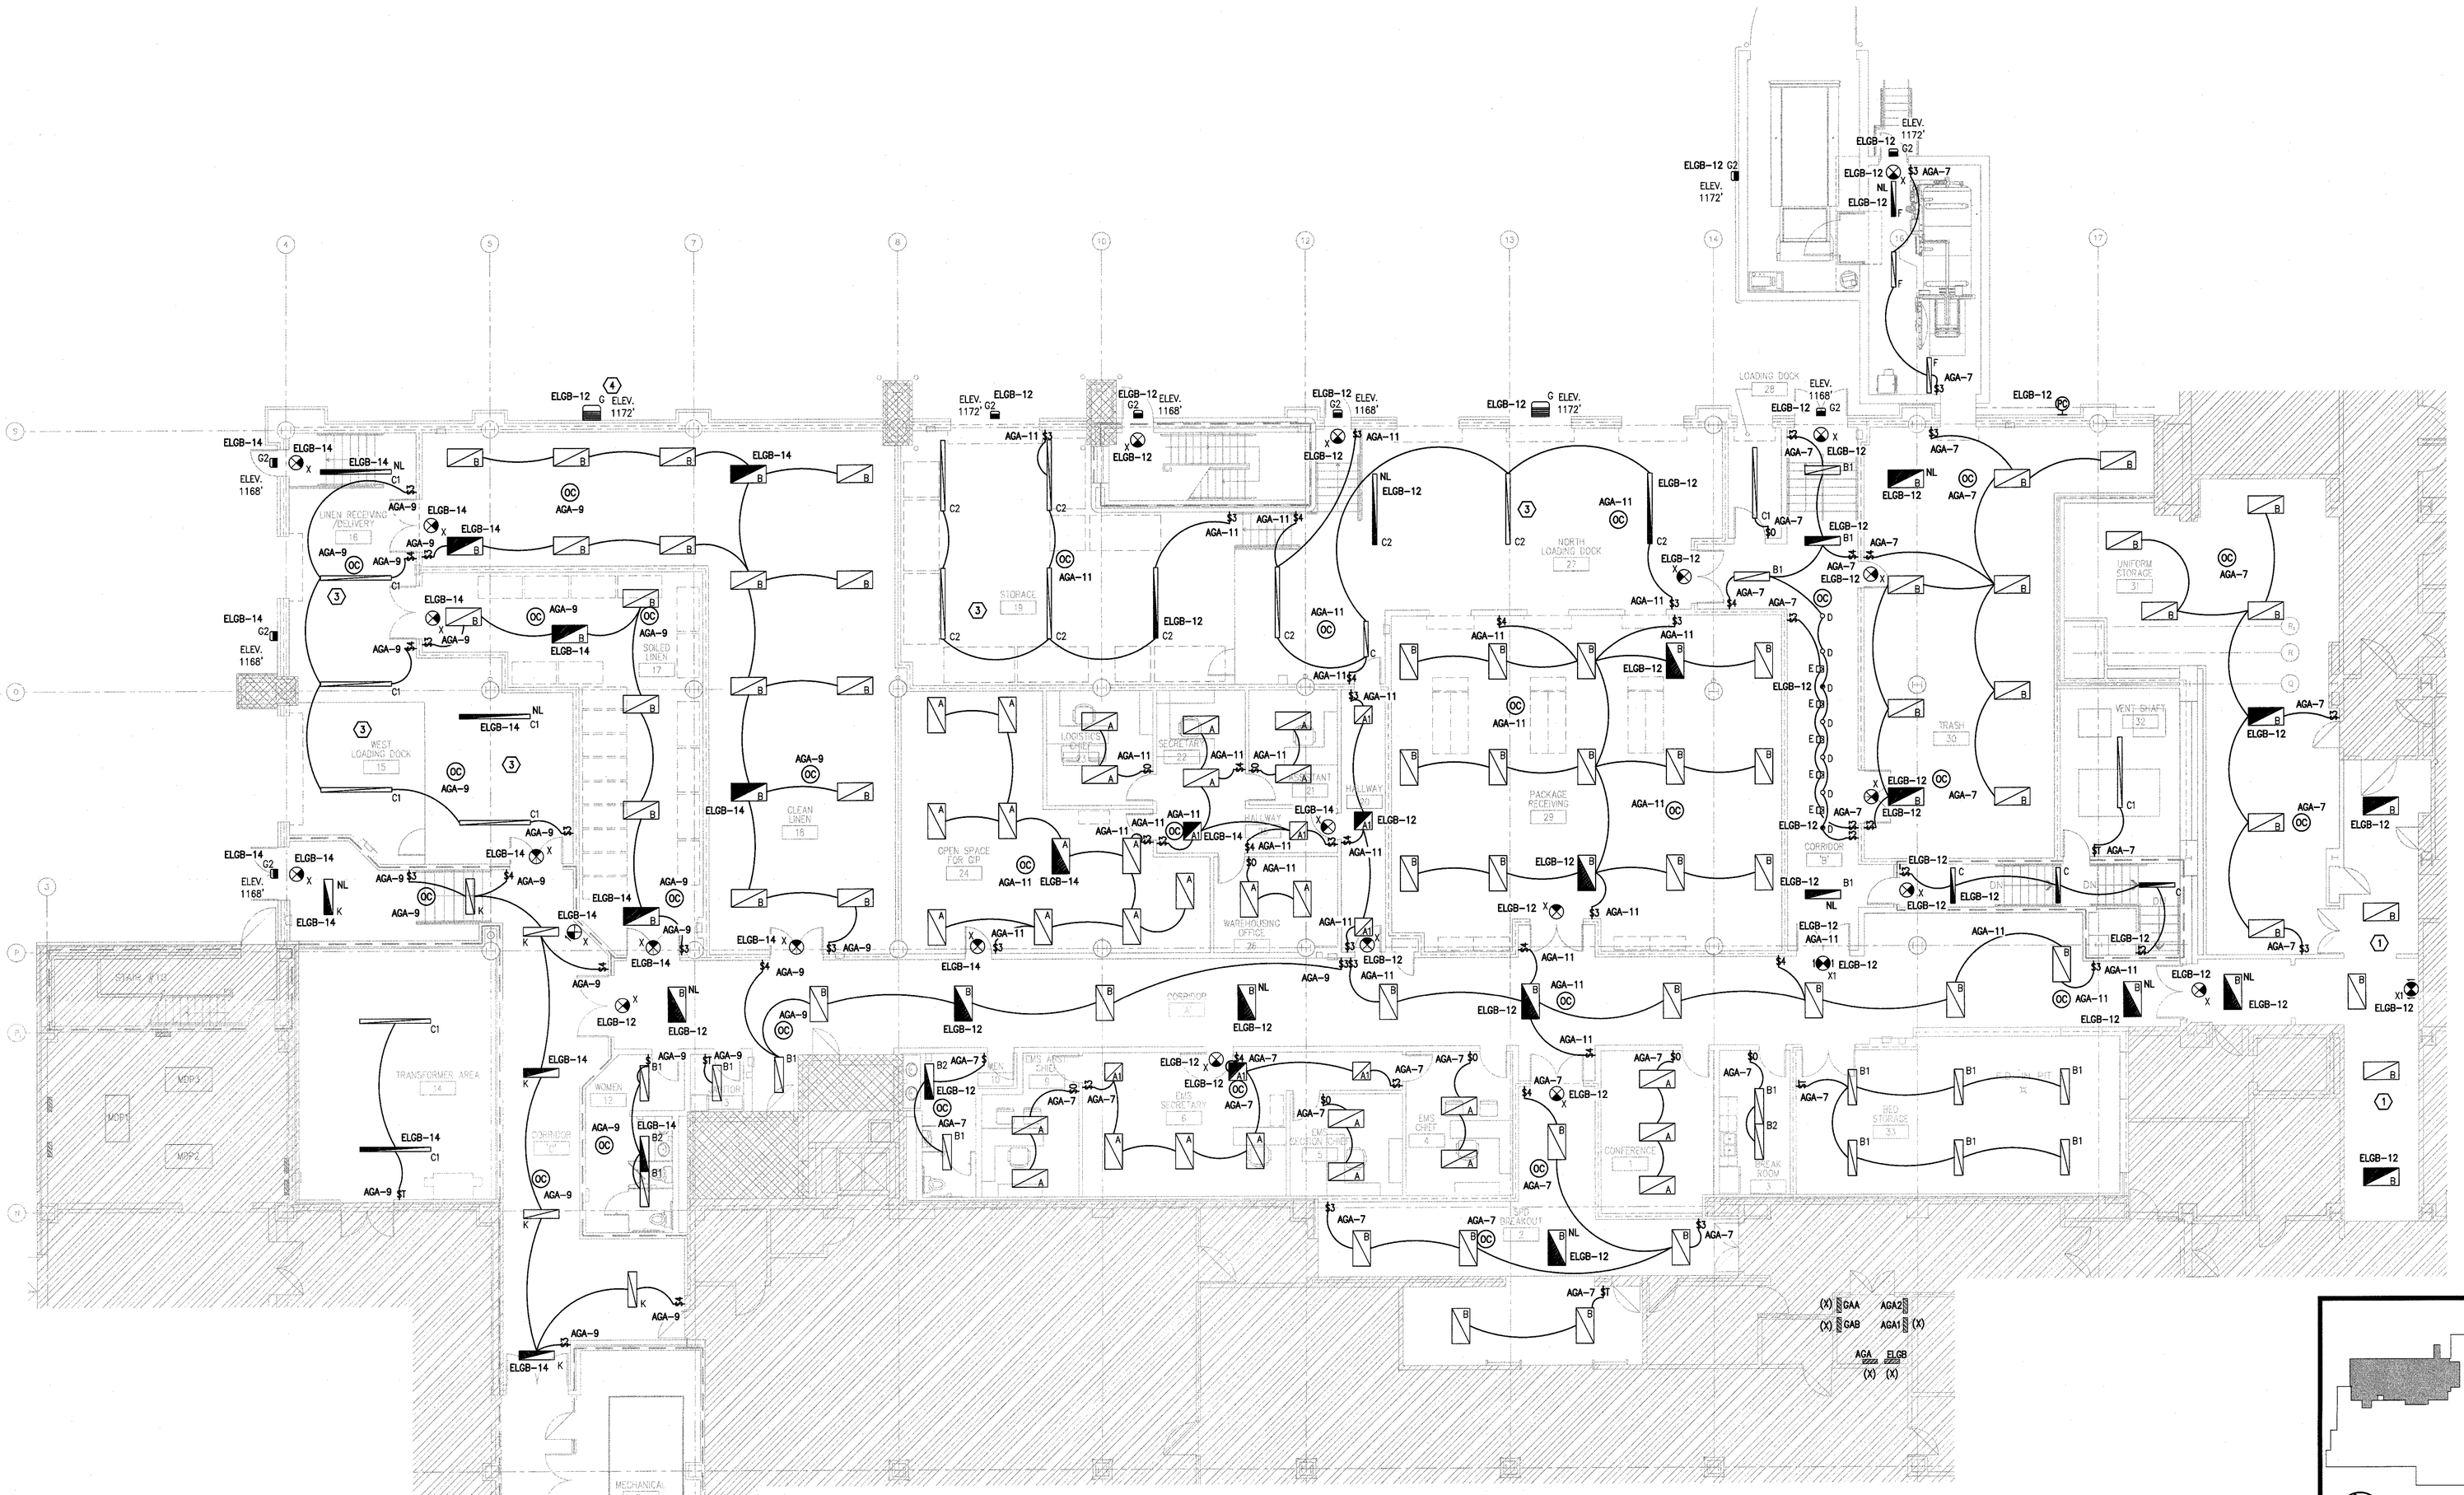

LIGHTING PLAN

GRAPHIC SCALE SUPERSEDES NUMERIC SCALE

0 4 8 16

SCALE: 1/8" = 1'-0"

1 E1.0 E1.0

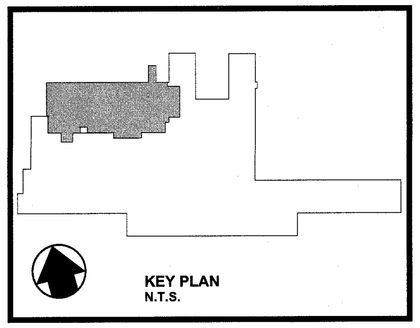

KEY PLAN
N.T.S.

REVISIONS	DATE
1	
2	
3	
4	
5	
6	
7	
8	
9	

FULLY SPRINKLERED BUILDING

BID DOCUMENTS

COMMONWEALTH OF KENTUCKY — HAROLD S. BOSTON — 29967 — REGISTERED PROFESSIONAL ENGINEER — 7/28/11

PARADIGM
ENGINEERS AND CONSTRUCTORS
PO BOX 436225
Louisville, Kentucky 40253
502-339-0511 www.paradigmusa.com

UPGRADE SPD AND SECURITY DOCK
PROJECT: 646-367
VA PITTSBURGH HEALTHCARE SYSTEM
UNIVERSITY DRIVE C
PITTSBURGH, PENNSYLVANIA 15240

Department of Veterans Affairs

MADE BY	CHECKED
DATE 7-28-11	

ELECTRICAL LIGHTING PLAN

DRAWING NO. E1.0 | BID PKG.