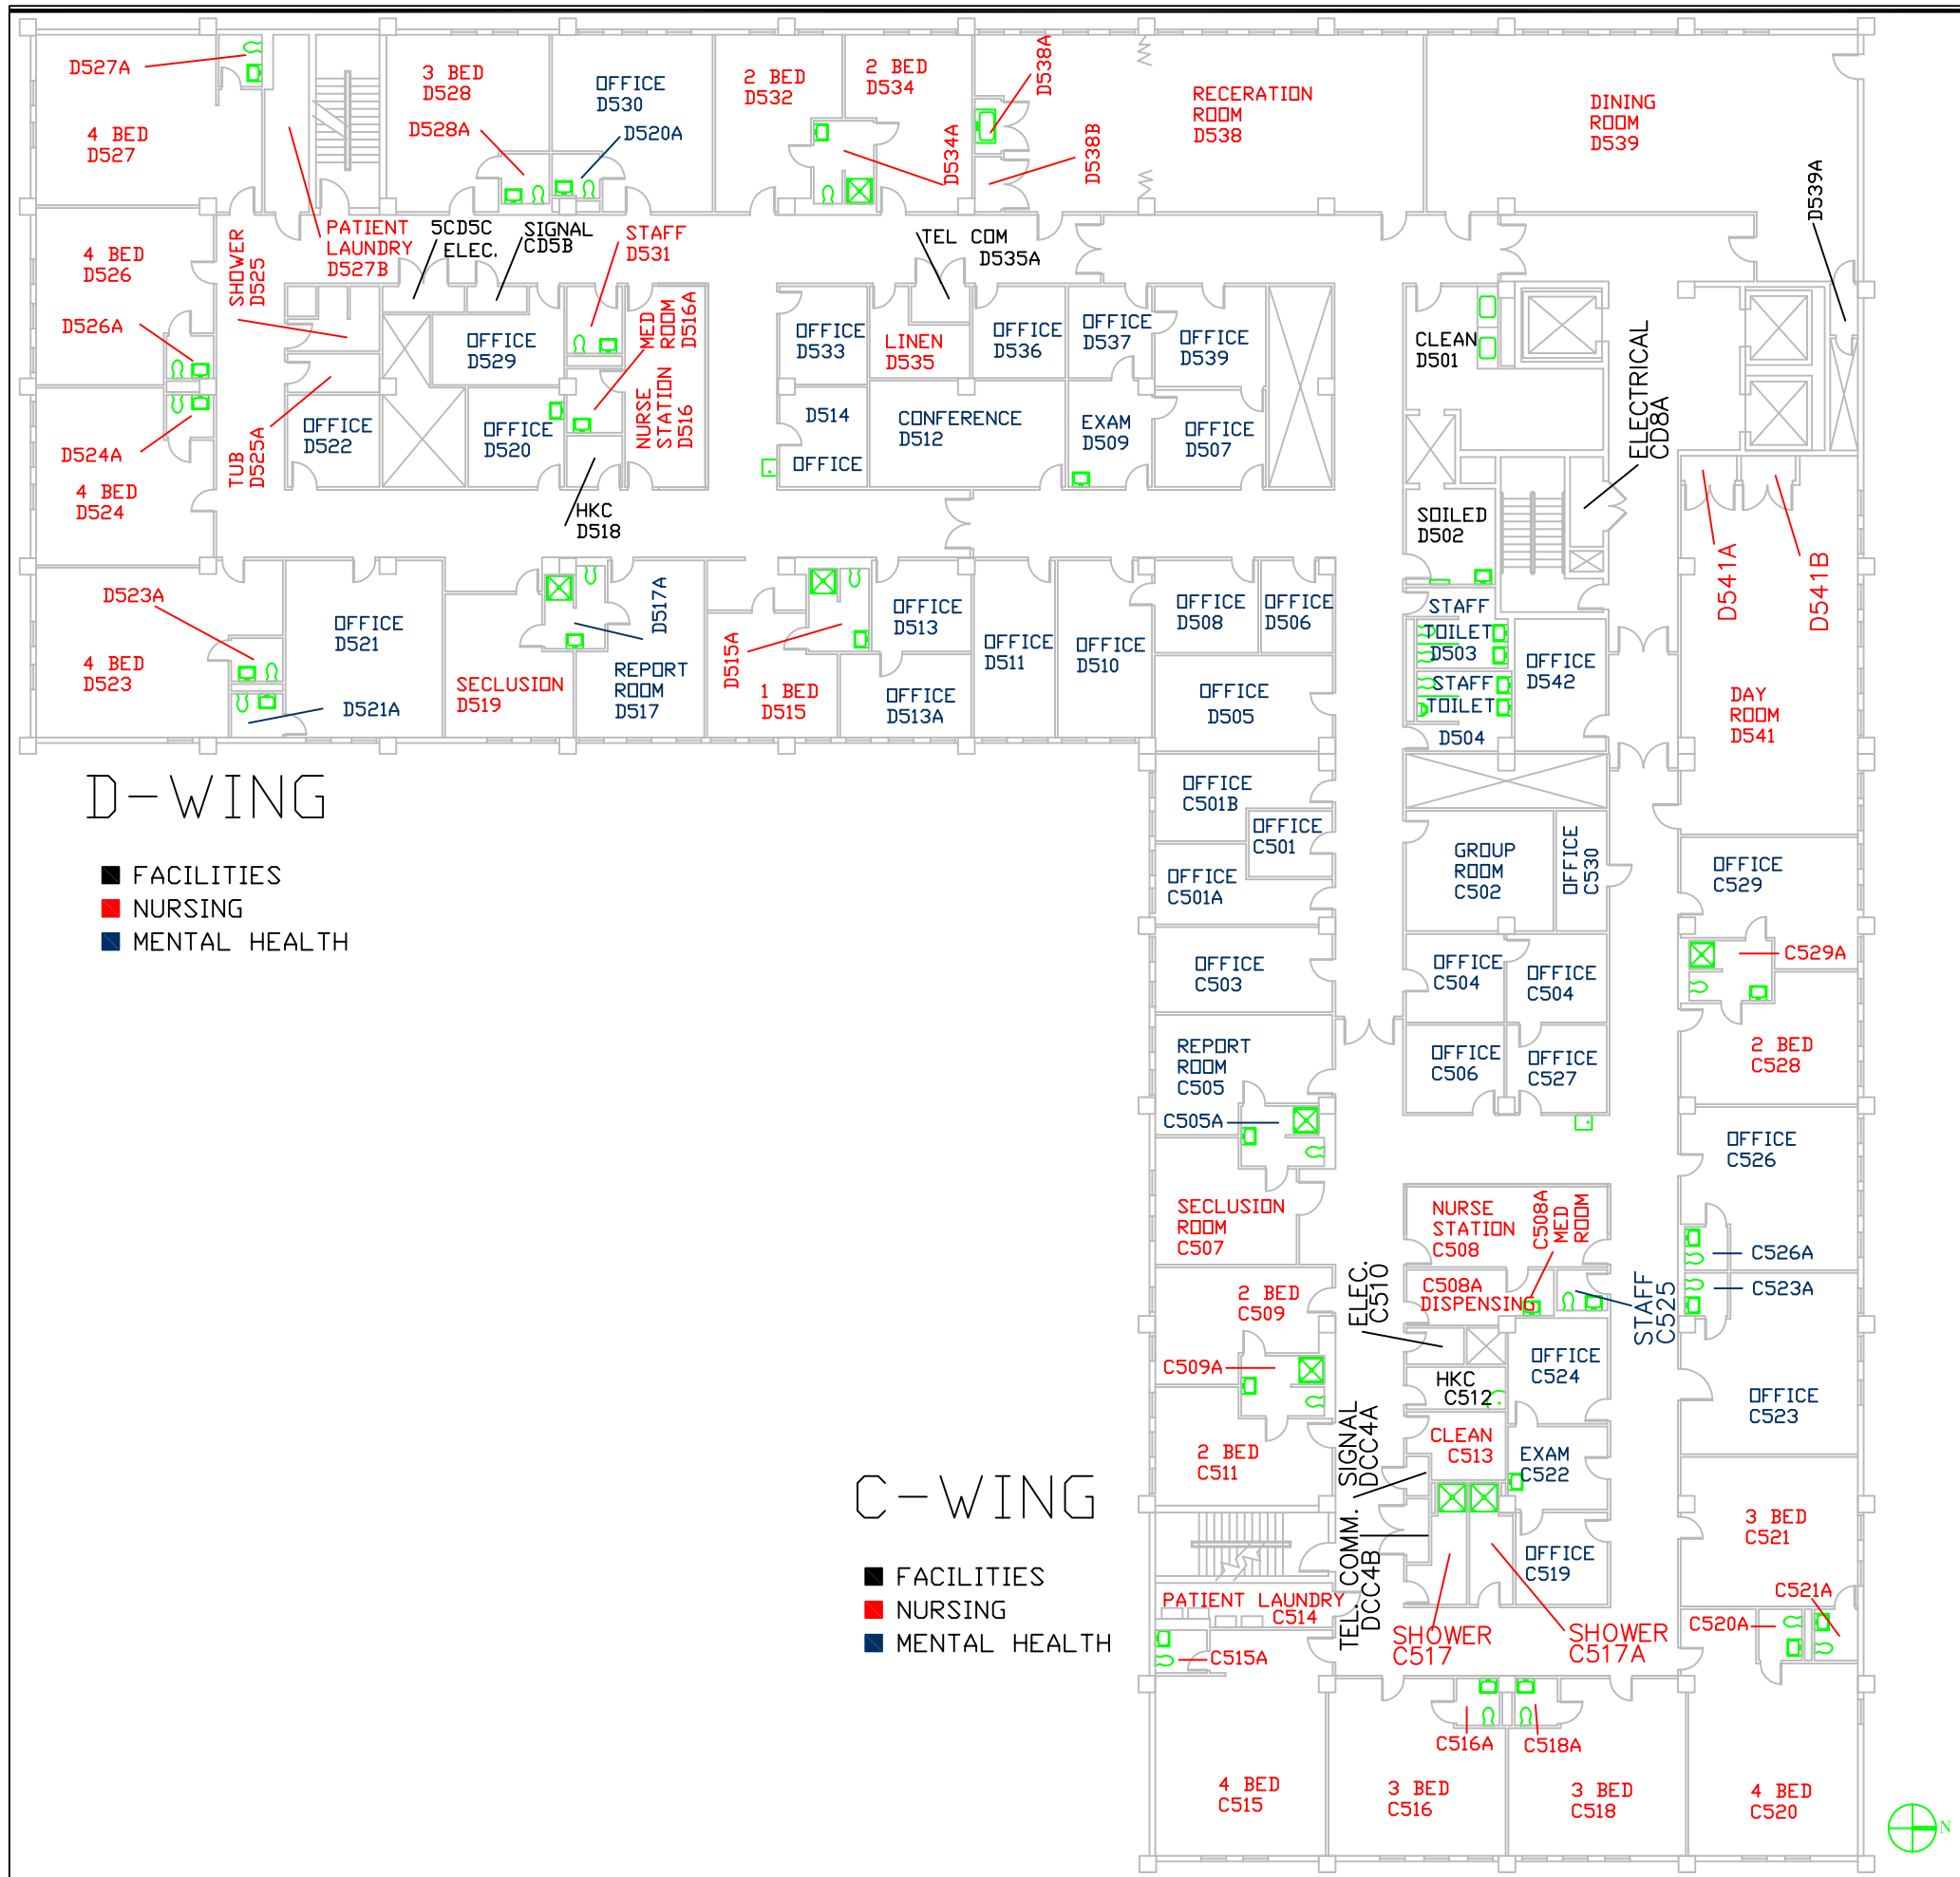

BUILDING 1 - 5TH LEVEL FLOOR PLAN

SCALE: 1/8"=1'-0"

SYMBOLS LIST

- 2 HOUR FIRE WALL
- 1 HOUR FIRE WALL
- 2 HOUR FIRE/SMOKEWALL
- 1 HOUR FIRE/SMOKEWALL
- 30 MINUTE SMOKE BARRIER
- SMOKE RESISTIVE HAZARDOUS AREA
- FIRE ALARM ZONE
- HE — HORIZONTAL EXIT PASSAGEWAY
- EX — EXIT PASSAGEWAY
- SUITE DESIGNATIONS
- AREA OPEN TO CORRIDOR – WITH SMOKE DETECTION
- AREA OPEN TO CORRIDOR – NO SMOKE DETECTION REQUIRED
- FIRE DAMPER
- SMOKE DAMPER

NEED ROOM NAME AND NUMBER

FULLY SPRINKLERED
HEALTHCARE OCCUPANCY

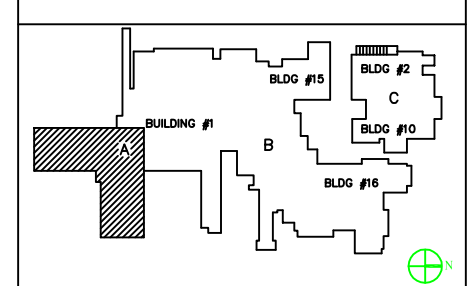

KEY PLAN

Department of Veterans Affairs
Office of Facilities Management

YOUR COMPANY NAME AND INFO

SIGNED SEAL HERE

CONSTRUCTION DOCUMENT

CARL T. HAYDEN VA MEDICAL CENTER
PHOENIX, ARIZONA
EXISTING BUILDING FLOOR PLANS

Approved: VA Area Proj. Mgr.

V.A. Project No. XXX-XXX
ADPM Project No. XXXXX.XX
DRAWN BY: JMV
CHECKED BY: FVO
DATE: 12/20/06

△	Date	Revision

Main Hospital Complex 5th Level Floor Plan

FAB-1111

CAD FILE # 06 BLDG 1-5