SYMBOLS LIST

- 2 HOUR FIRE WALL
- 1 HOUR FIRE WALL
- 2 HOUR FIRE/SMOKEWALL
- 1 HOUR FIRE/SMOKEWALL
- 30 MINUTE SMOKE BARRIER
- SMOKE RESISTIVE HAZARDOUS AREA
- FIRE ALARM ZONE
- HE — HORIZONTAL EXIT PASSAGEWAY
- EX — EXIT PASSAGEWAY
- SUITE DESIGNATIONS
- AREA OPEN TO CORRIDOR – WITH SMOKE DETECTION
- AREA OPEN TO CORRIDOR – NO SMOKE DETECTION REQUIRED

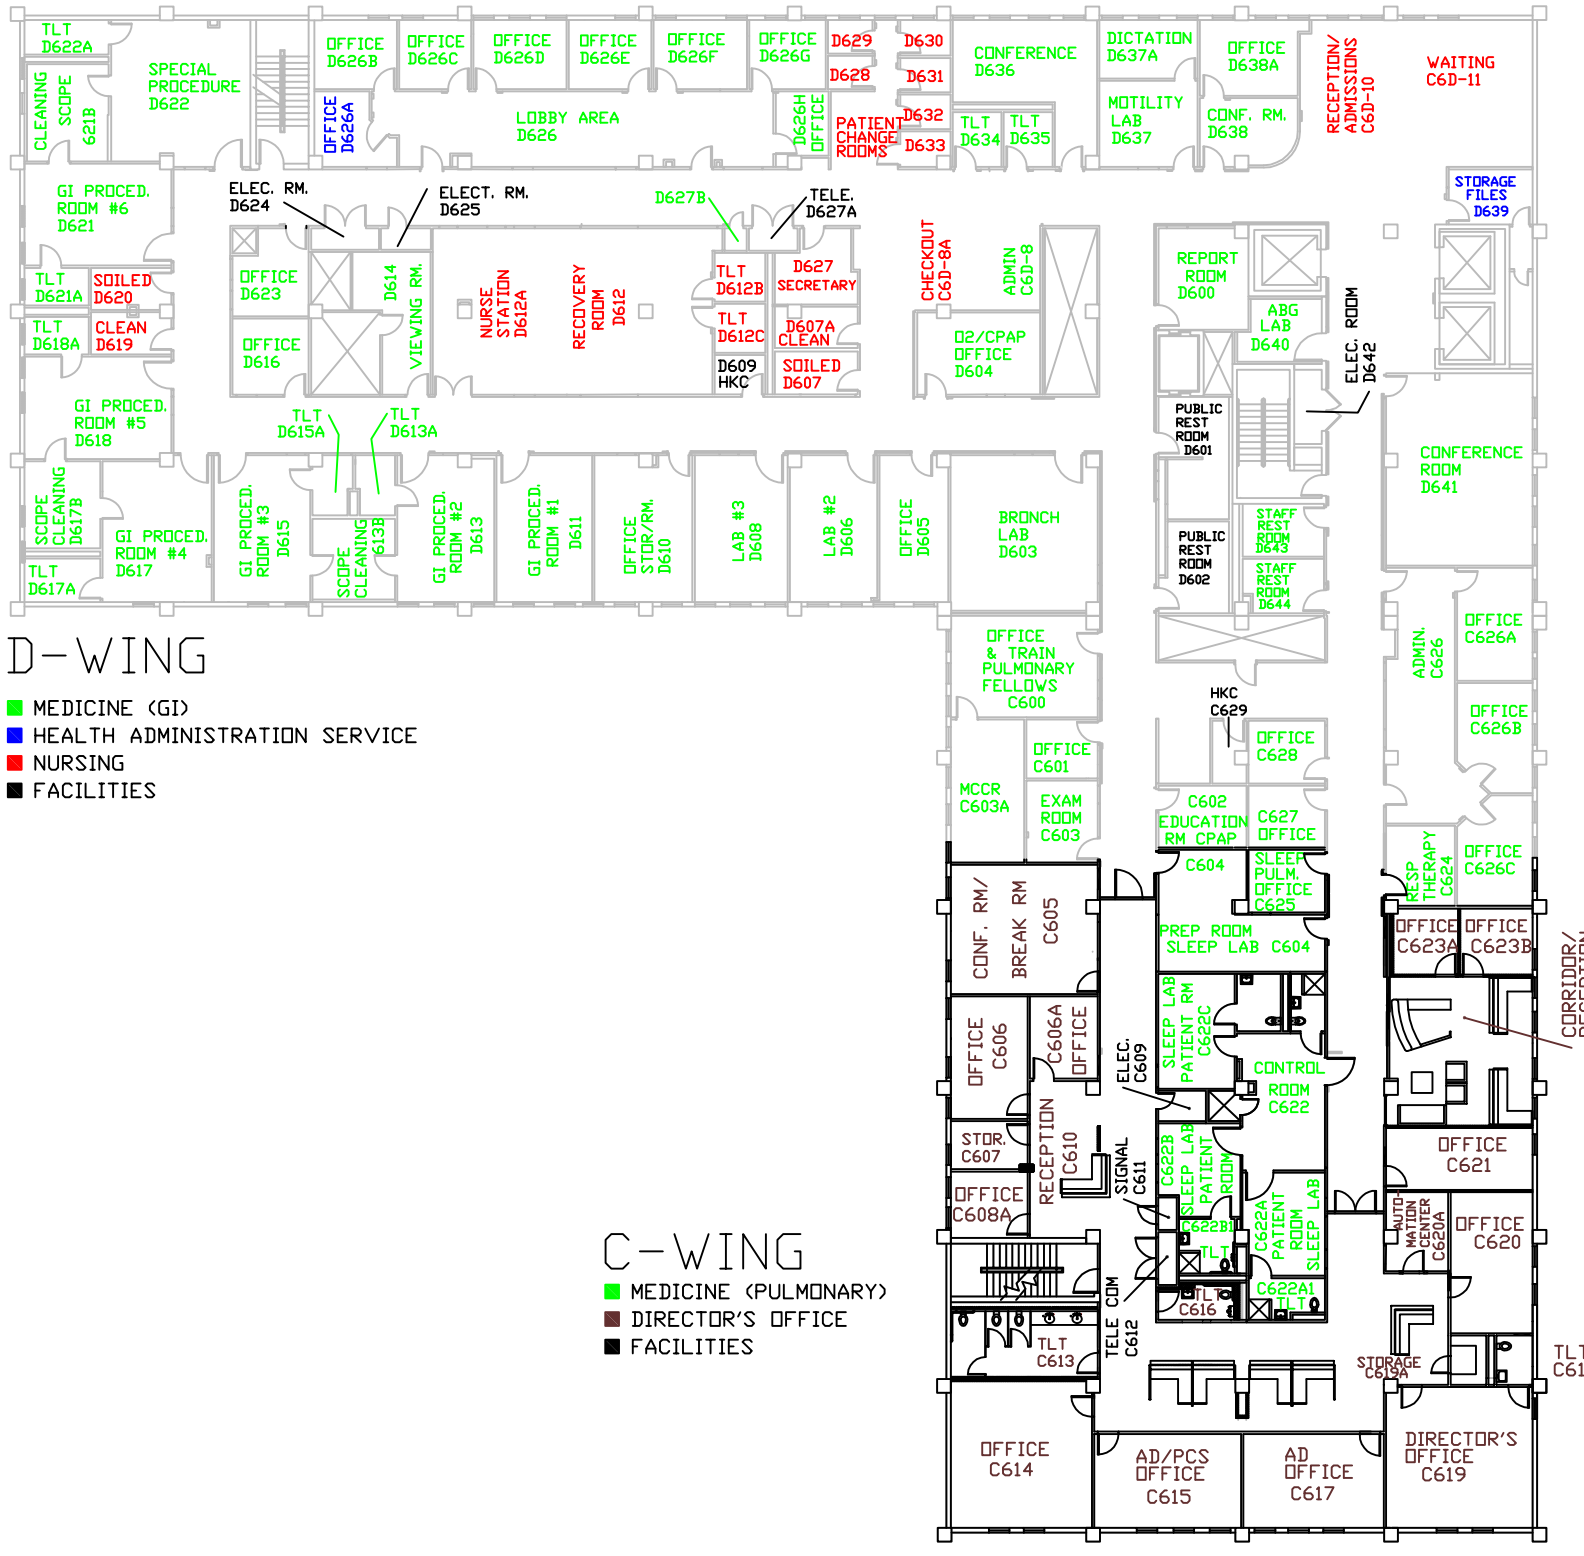

D-WING

- MEDICINE (GI)
- HEALTH ADMINISTRATION SERVICE
- NURSING
- FACILITIES

C-WING

- MEDICINE (PULMONARY)
- DIRECTOR'S OFFICE
- FACILITIES

FULLY SPRINKLERED
BUSINESS OCCUPANCY

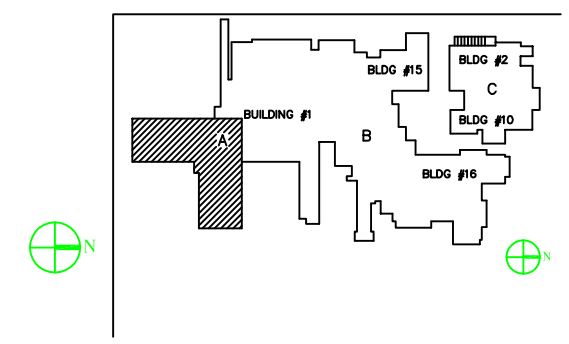

Main Hospital Complex 6th Level Floor Plan

10/6/2008

SCALE: 1/16"=1'-0"