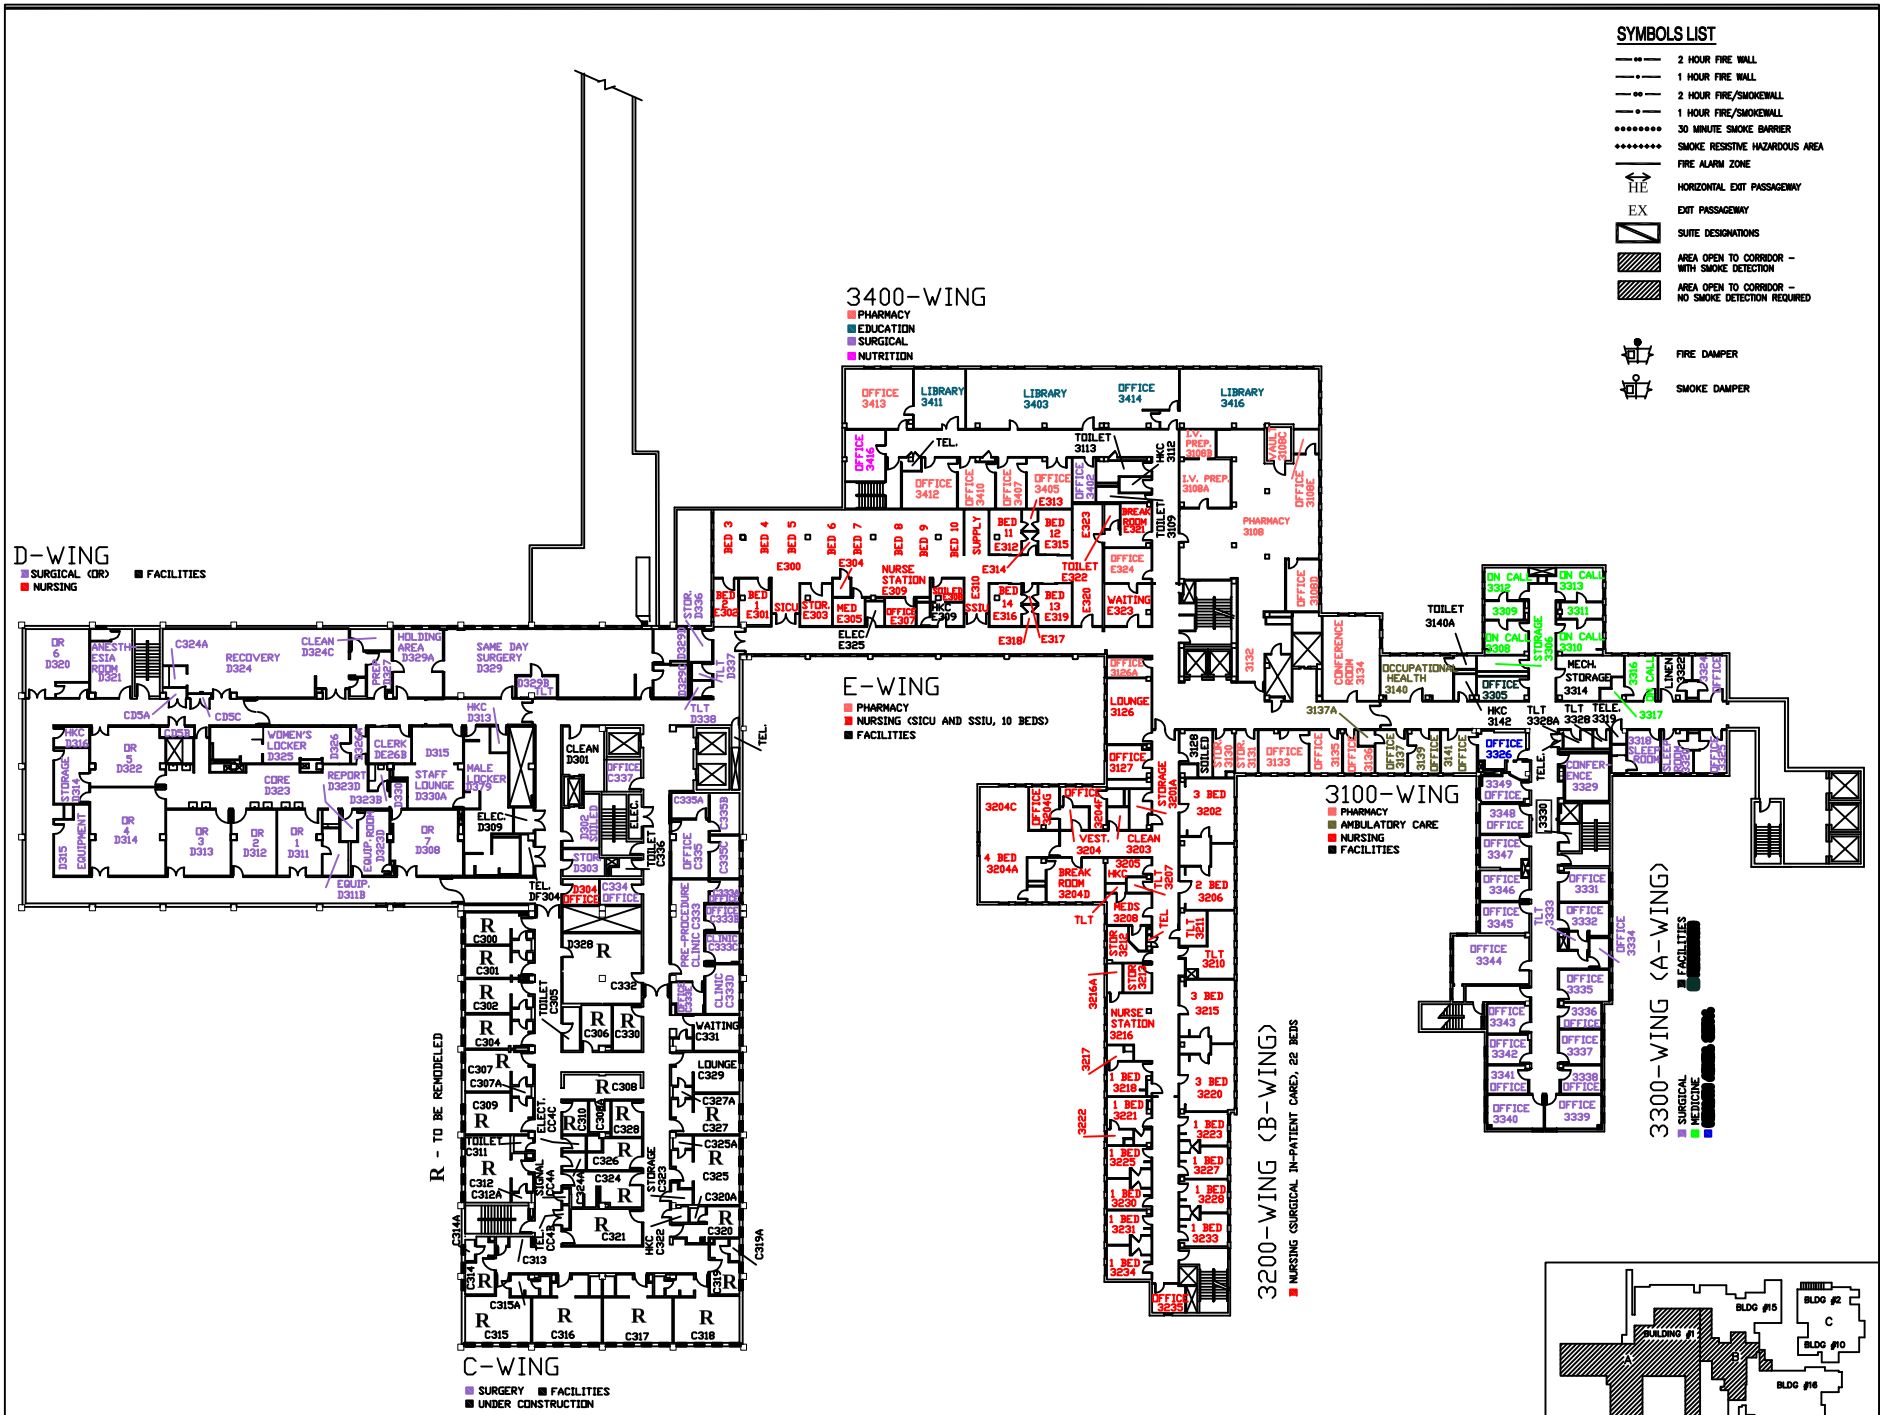

MAIN HOSPITAL BUILDING 1 - 3RD LEVEL FLOOR PLAN

SCALE: 1/16"=1'-0"

Department of Veterans Affairs
Office of Facilities Management

YOUR COMPANY NAME AND INFO

SIGNED SEAL HERE

CONSTRUCTION DOCUMENT

CARL T. HAYDEN VA MEDICAL CENTER
PHOENIX, ARIZONA
EXISTING BUILDING FLOOR PLANS

Approved: VA Area Proj. Mgr.

V.A. Project No. XXX-XXX
ADPM Project No. XXXXX.XX
DRAWN BY: JMV
CHECKED BY: FVO
DATE: 12/20/06

Δ	Date	Revision

Main Hospital Building 1 3rd Level Floor Plan

A-18

CAD FILE # 04 BLDG 1-3