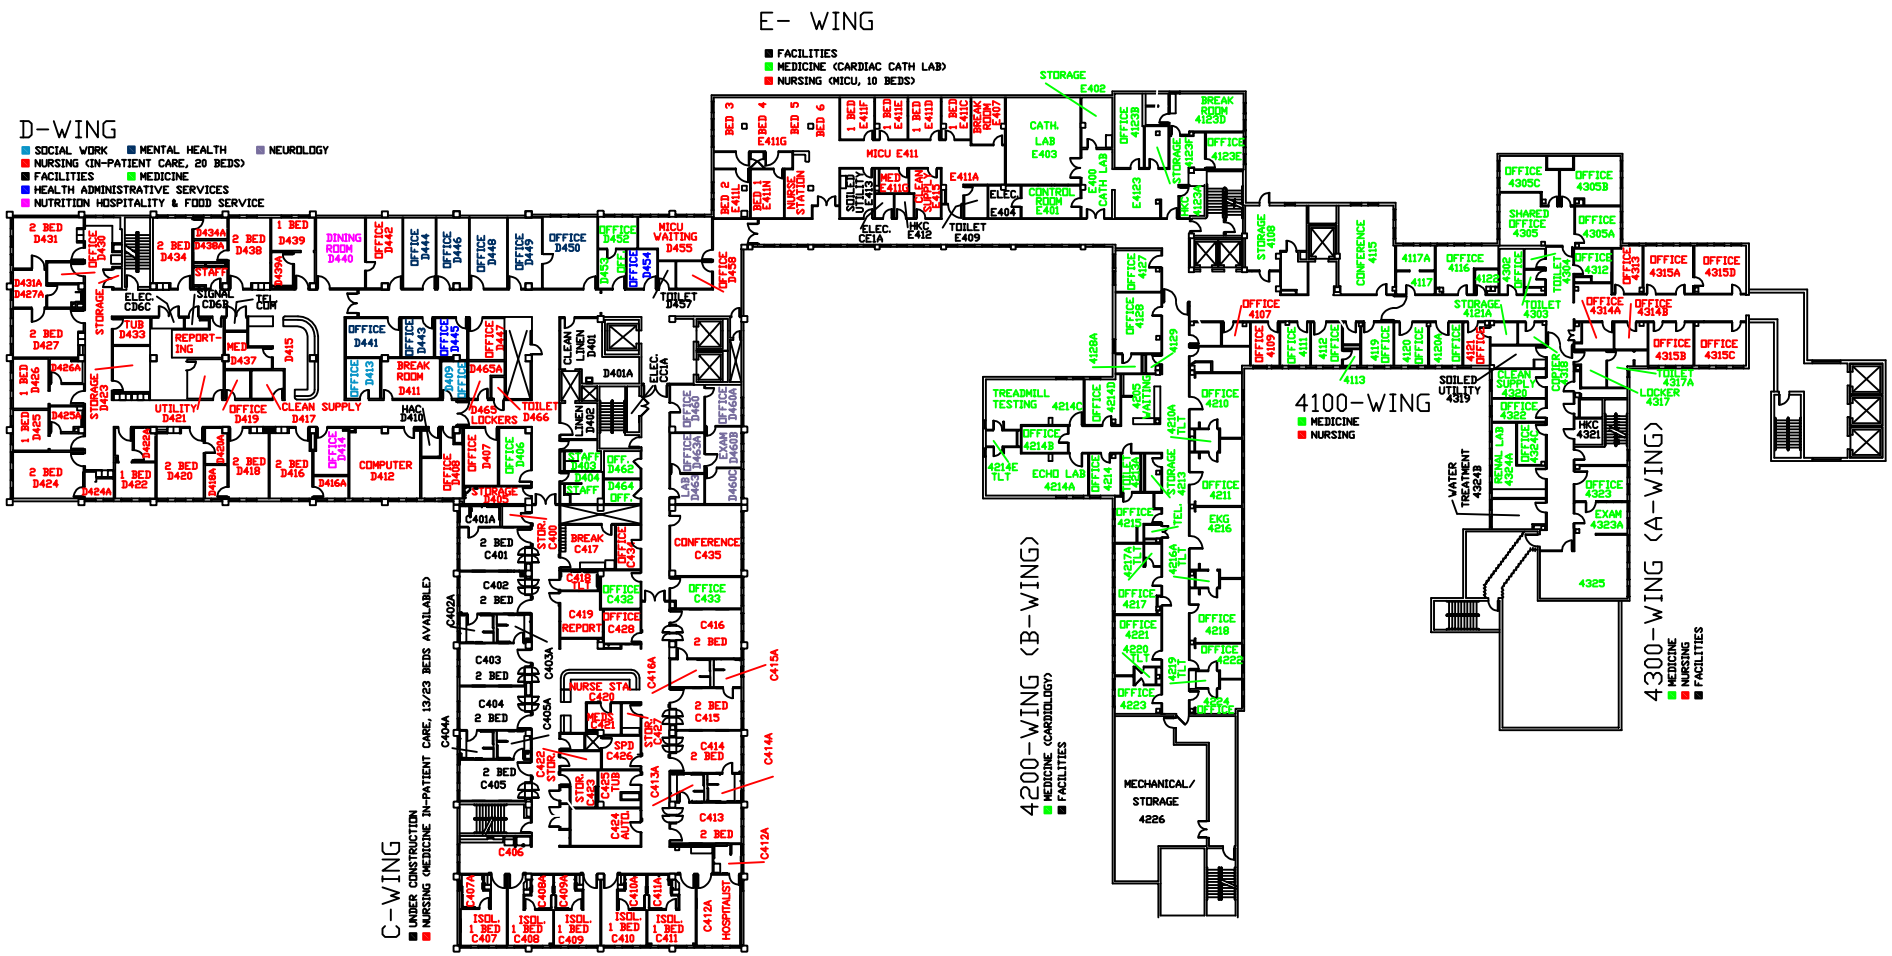

FULLY SPRINKLERED
HEALTHCARE OCCUPANCY

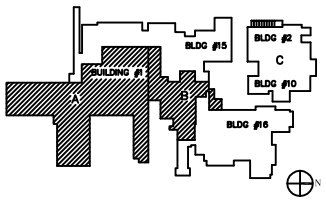

KEY PLAN

Main Hospital
Building 1
4th Level
Floor Plan

A-19

MAIN HOSPITAL BUILDING 1 - 4TH LEVEL FLOOR PLAN

SCALE: 1/16"=1'-0"

05 BLDG 1-4