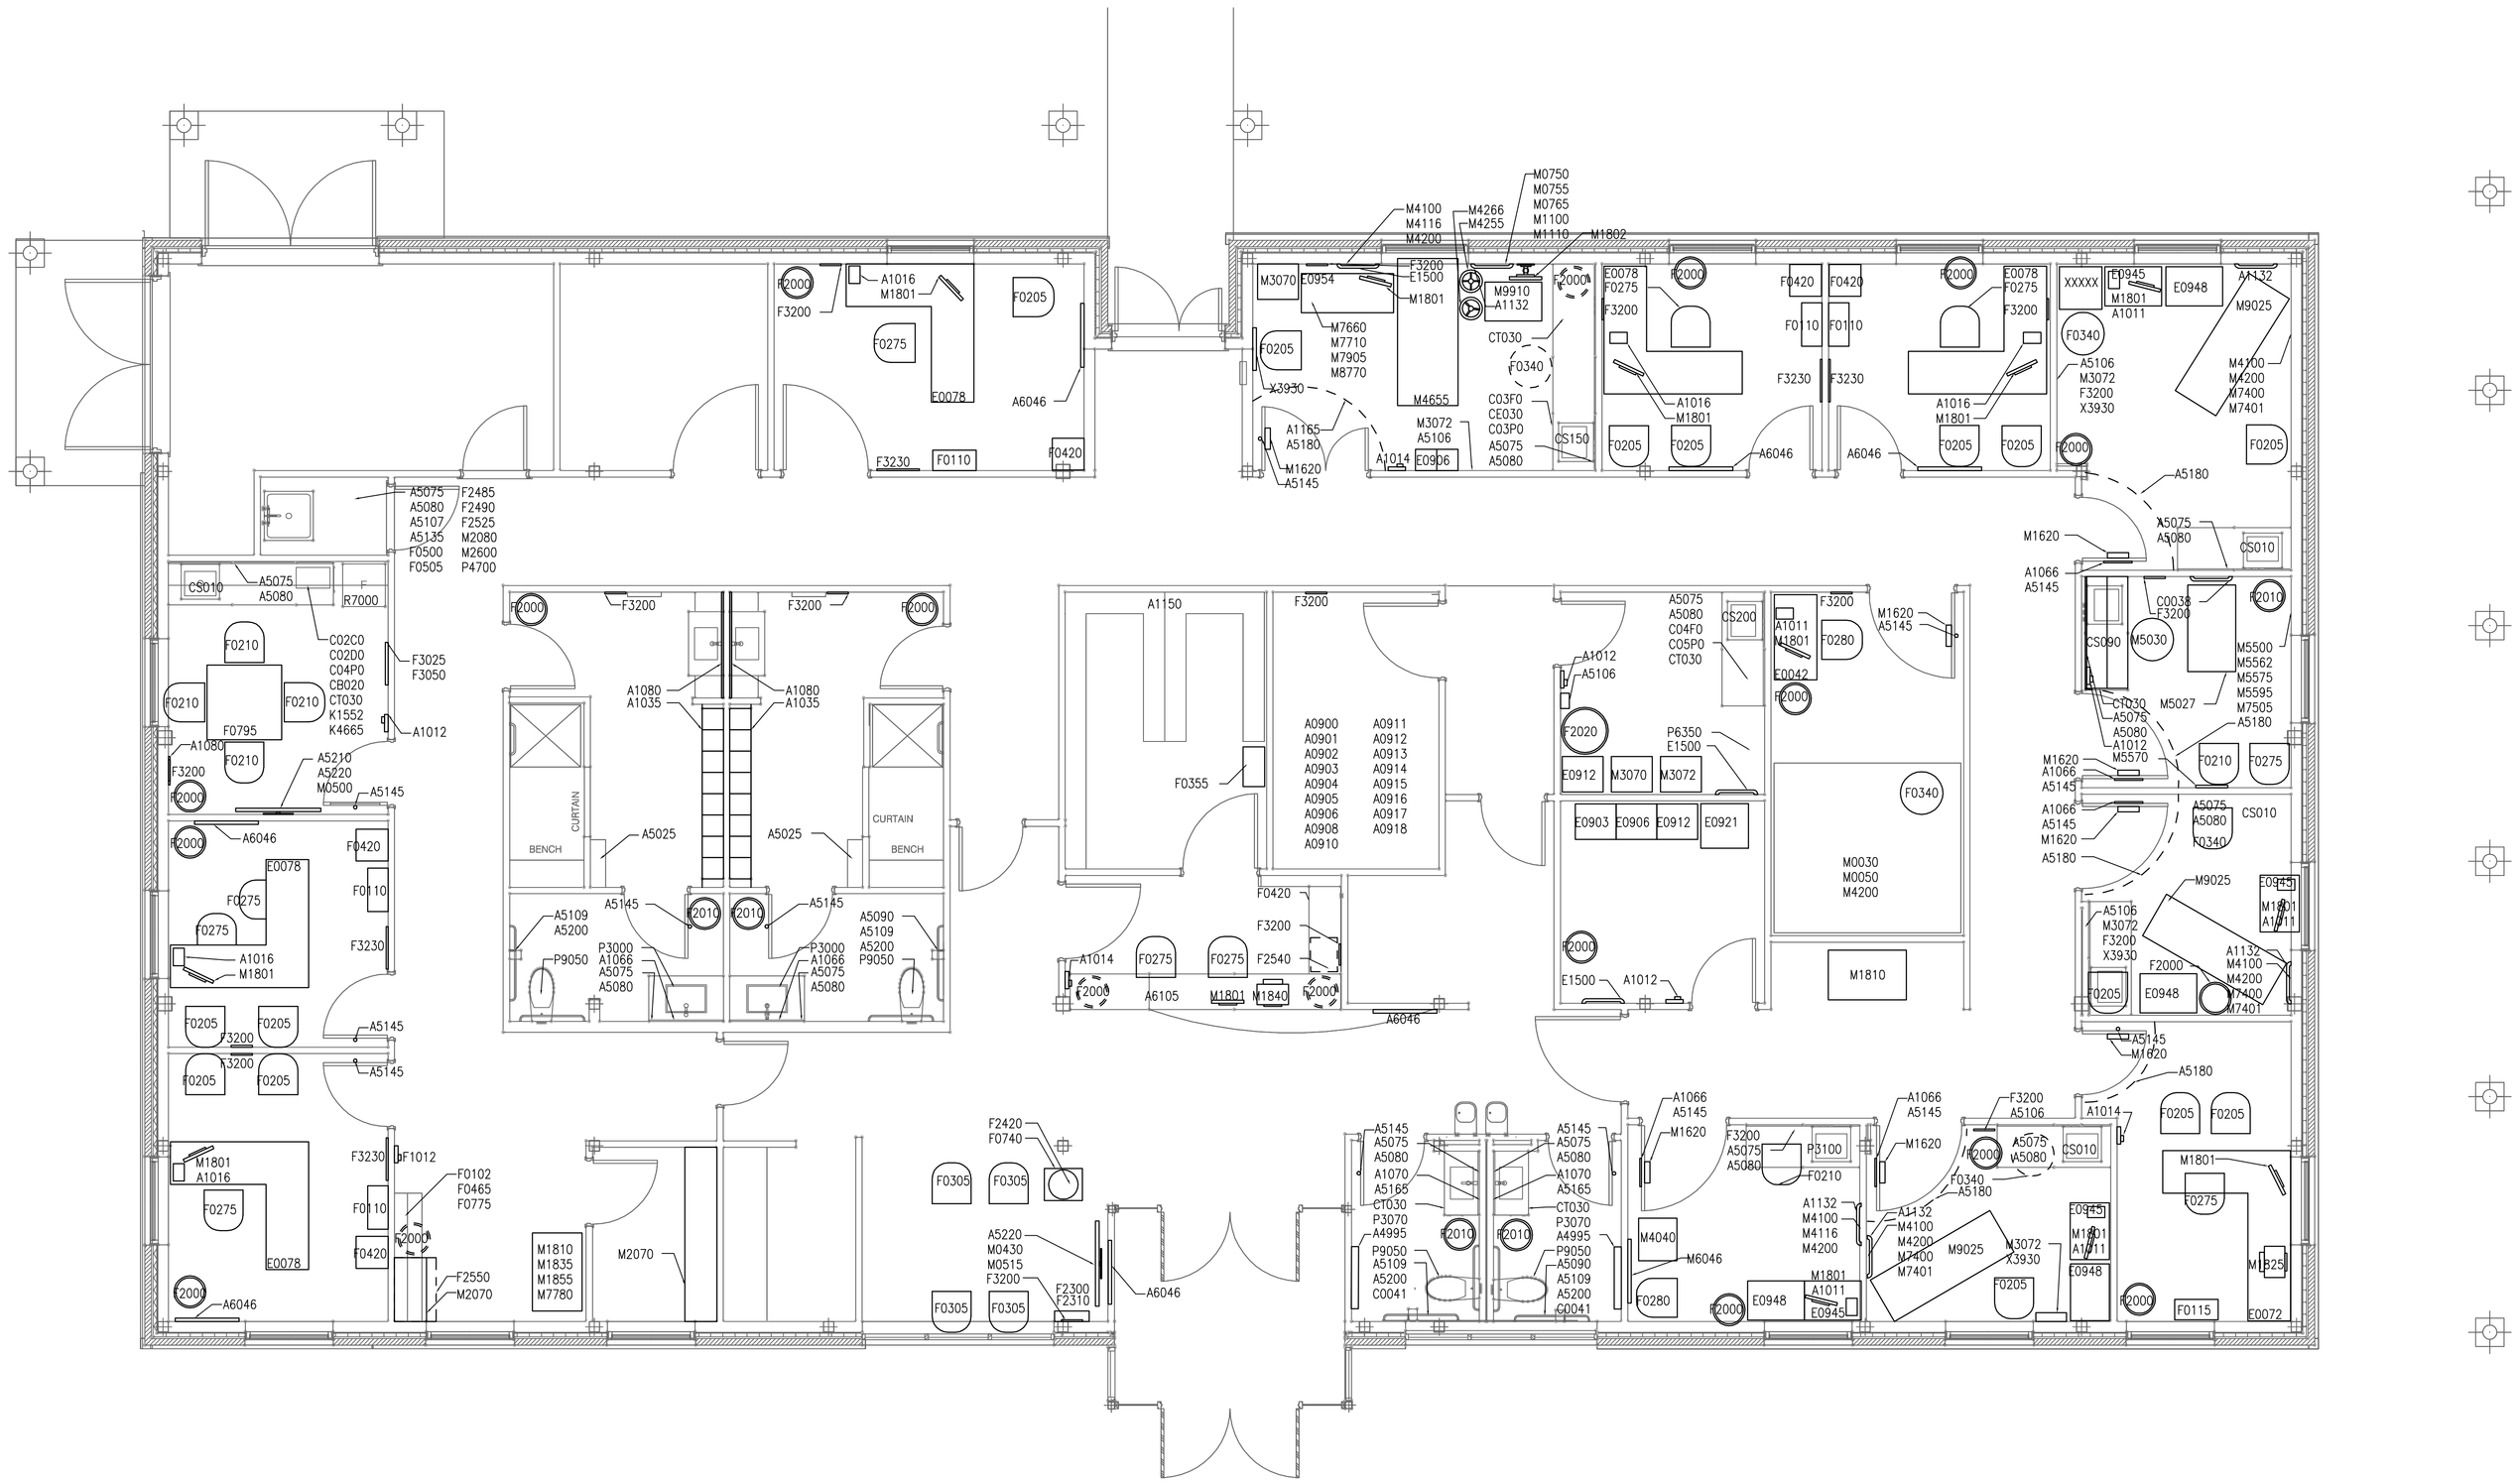

N

A / A701 **EQUIPMENT PLAN**

1/4" = 1'-0"

4' 0' 4' 8'

1/4"=1'-0"

FINAL SUBMISSION
MARCH 2012

IF SHEET IS LESS THAN (30"x42") IT IS A REDUCED PRINT; SCALE ACCORDINGLY

A701

BES DESIGN/BUILD
766 MIDDLE ST., FAIRHOPE, AL 36532 251-990-5778
ARCH. & ENGR. SEAL
FLORIDA BES DESIGN/BUILD LLC No. 29795 CERTIFICATE OF AUTHORIZATION

NATURAL RESOURCES & ENVIRONMENTAL AFFAIRS — SATISFACTORY TO DATE
SAFETY DEPARTMENT — SATISFACTORY TO DATE
FIRE DEPARTMENT — SATISFACTORY TO DATE
PUBLIC WORKS SUPERVISOR — SATISFACTORY TO DATE

P.W. DWG. NO.
DRAWN BY: AAC
CHECKED BY: KAM
SUPERVISOR
APPROVED DATE
PUBLIC WORKS OFFICER

DEPARTMENT OF THE NAVY — NAVAL FACILITIES ENGINEERING COMMAND
NAVAL SUPPORT ACTIVITY
PANAMA CITY, FLORIDA

PANAMA CITY JOINT OUTPATIENT CLINIC
NAVAL GULF COAST HEALTH CARE

EQUIPMENT PLAN

SIZE F | CODE IDENT. NO. | N A V F A C DRAWING NO. N/A
HOMC PROJ. NO. | CONSTR. CONTR. NO.
SCALE | MACC. | T.O.# ____ | SHEET OF