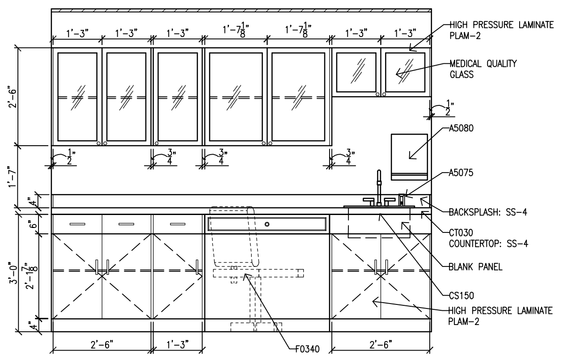

1 A401 **ROOM 019: TREATMENT**

1/2" = 1'-0"

1/2"=1'-0"

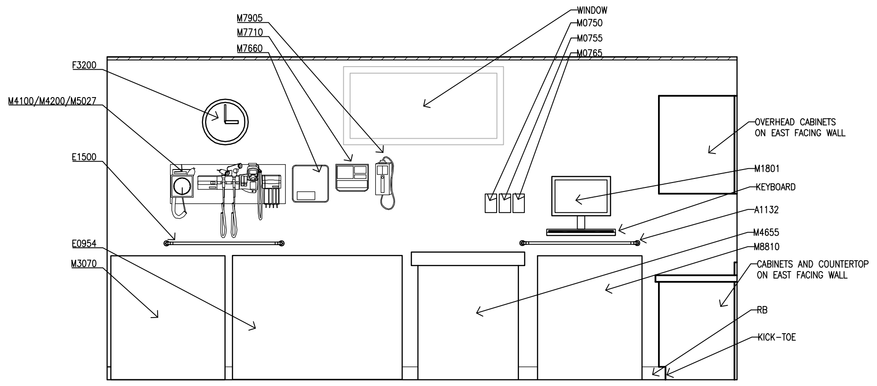

2A A401 **ROOM 019: TREATMENT**

1/2" = 1'-0"

1/2"=1'-0"

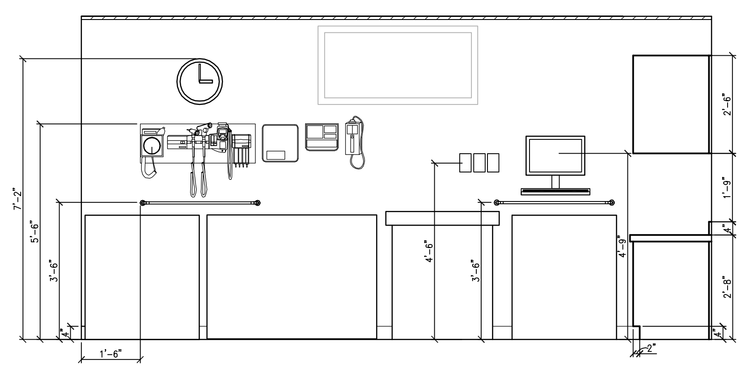

2B A401 **ROOM 019: TREATMENT**

1/2" = 1'-0"

1/2"=1'-0"

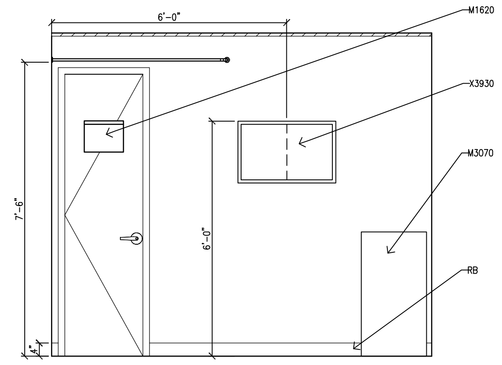

3 A401 **ROOM 019: TREATMENT**

1/2" = 1'-0"

1/2"=1'-0"

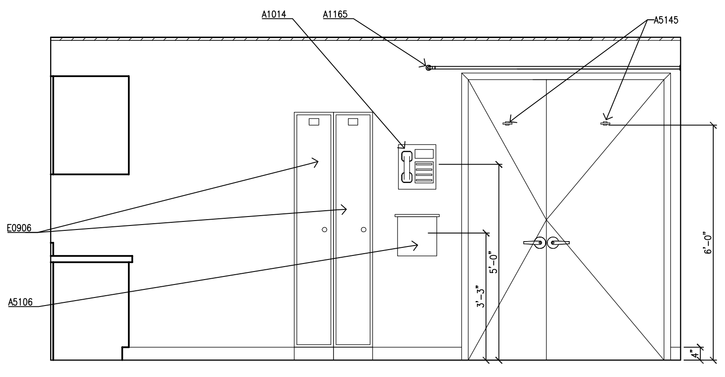

4 A401 **ROOM 019: TREATMENT**

1/2" = 1'-0"

1/2"=1'-0"

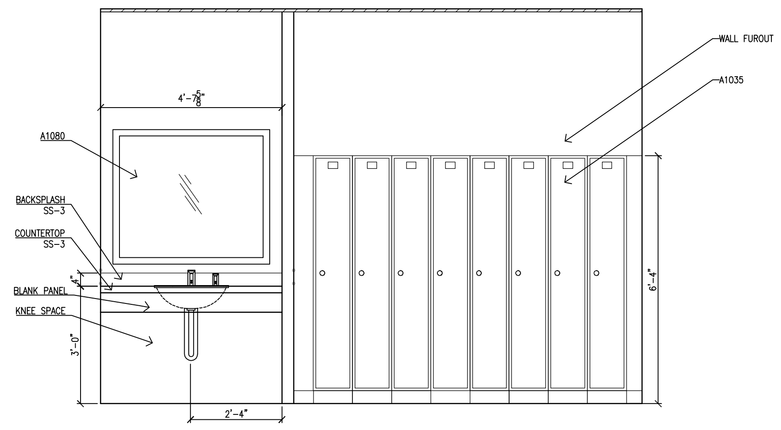

5 A401 **SIMILAR-ROOM 022/23: LOCKER**

1/2" = 1'-0"

1/2"=1'-0"

NOTE: DESIGNED IN ACCORDANCE WITH UFAS

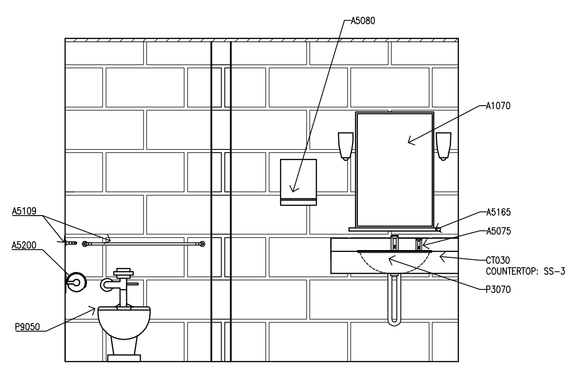

6A A401 **SIMILAR-ROOM 024/025: TOILET**

1/2" = 1'-0"

1/2"=1'-0"

NOTE: DESIGNED IN ACCORDANCE WITH UFAS

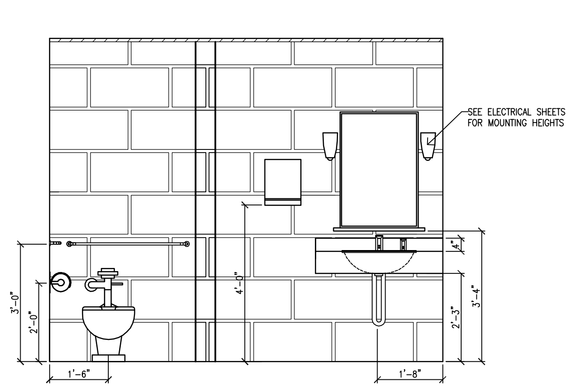

6B A401 **SIMILAR-ROOM 024/25: TOILET**

1/2" = 1'-0"

1/2"=1'-0"

NOTE: DESIGNED IN ACCORDANCE WITH UFAS

GENERAL NOTES

1. THE FINISH SCHEDULE IS LOCATED ON SHEET IN101.
2. SEE SHEET A700 FOR EQUIPMENT SCHEDULE.
3. EQUIPMENT SHOWN IS GENERAL PATIENT TREATMENT RELATED FOR THE BUILDING DESIGN COORDINATION. STANDARD OFFICE EQUIPMENT IS NOT ALWAYS SHOWN (I.E. PC'S, FAX, PRINTERS, ETC.)
4. FURNITURE IS SHOWN FOR COORDINATION WITH EQUIPMENT AND GENERAL ROOM LAYOUTS ONLY.
5. ALL PC'S SHOWN ON EQUIPMENT PLANS ARE FOR GENERAL LAYOUT PURPOSES AND PLANNING. IT DOES NOT INCLUDE: SIZE SHAPE, AND\OR NUMBER OF SCREENS TO BE USED.
6. ALL COUNTERTOPS ARE TO BE SOLID SURFACE, SEE FINISH SCHEDULE FOR FINISH COLOR ON SHEET IN102.
7. ALL DOORS AND DRAWERS ARE TO BE PLASTIC LAMINATE PANELS, SEE FINISH SCHEDULE FOR COLOR AND DETAIL INFORMATION FOR COORDINATION.

FINAL SUBMISSION
MARCH 2012

IF SHEET IS LESS THAN (30"x42") IT IS A REDUCED PRINT; SCALE ACCORDINGLY

A723

BES DESIGN/BUILD
766 MIDDLE ST., FAIRHOPE, AL 36532 251-990-5778

ARCH. & ENGR. SEAL

FLORIDA — BES DESIGN/BUILD LLC No. 29795 — CERTIFICATE OF AUTHORIZATION

NATURAL RESOURCES & ENVIRONMENTAL AFFAIRS — SATISFACTORY TO DATE
SAFETY DEPARTMENT — SATISFACTORY TO DATE
FIRE DEPARTMENT — SATISFACTORY TO DATE
PUBLIC WORKS SUPERVISOR — SATISFACTORY TO DATE

P.W. DWG. NO.
DRAWN BY AAC
CHECKED BY KAM
SUPERVISOR
APPROVED DATE
PUBLIC WORKS OFFICER

DEPARTMENT OF THE NAVY — NAVAL FACILITIES ENGINEERING COMMAND
NAVAL SUPPORT ACTIVITY
PANAMA CITY, FLORIDA

PANAMA CITY JOINT OUTPATIENT CLINIC
NAVAL GULF COAST HEALTH CARE

INTERIOR ELEVATIONS

SIZE F | CODE IDENT. NO. | N A V F A C DRAWING NO. N/A
HQMC PROJ. NO. | CONSTR. CONTR. NO.
SCALE | MACC. | T.O.# ____ | SHEET OF