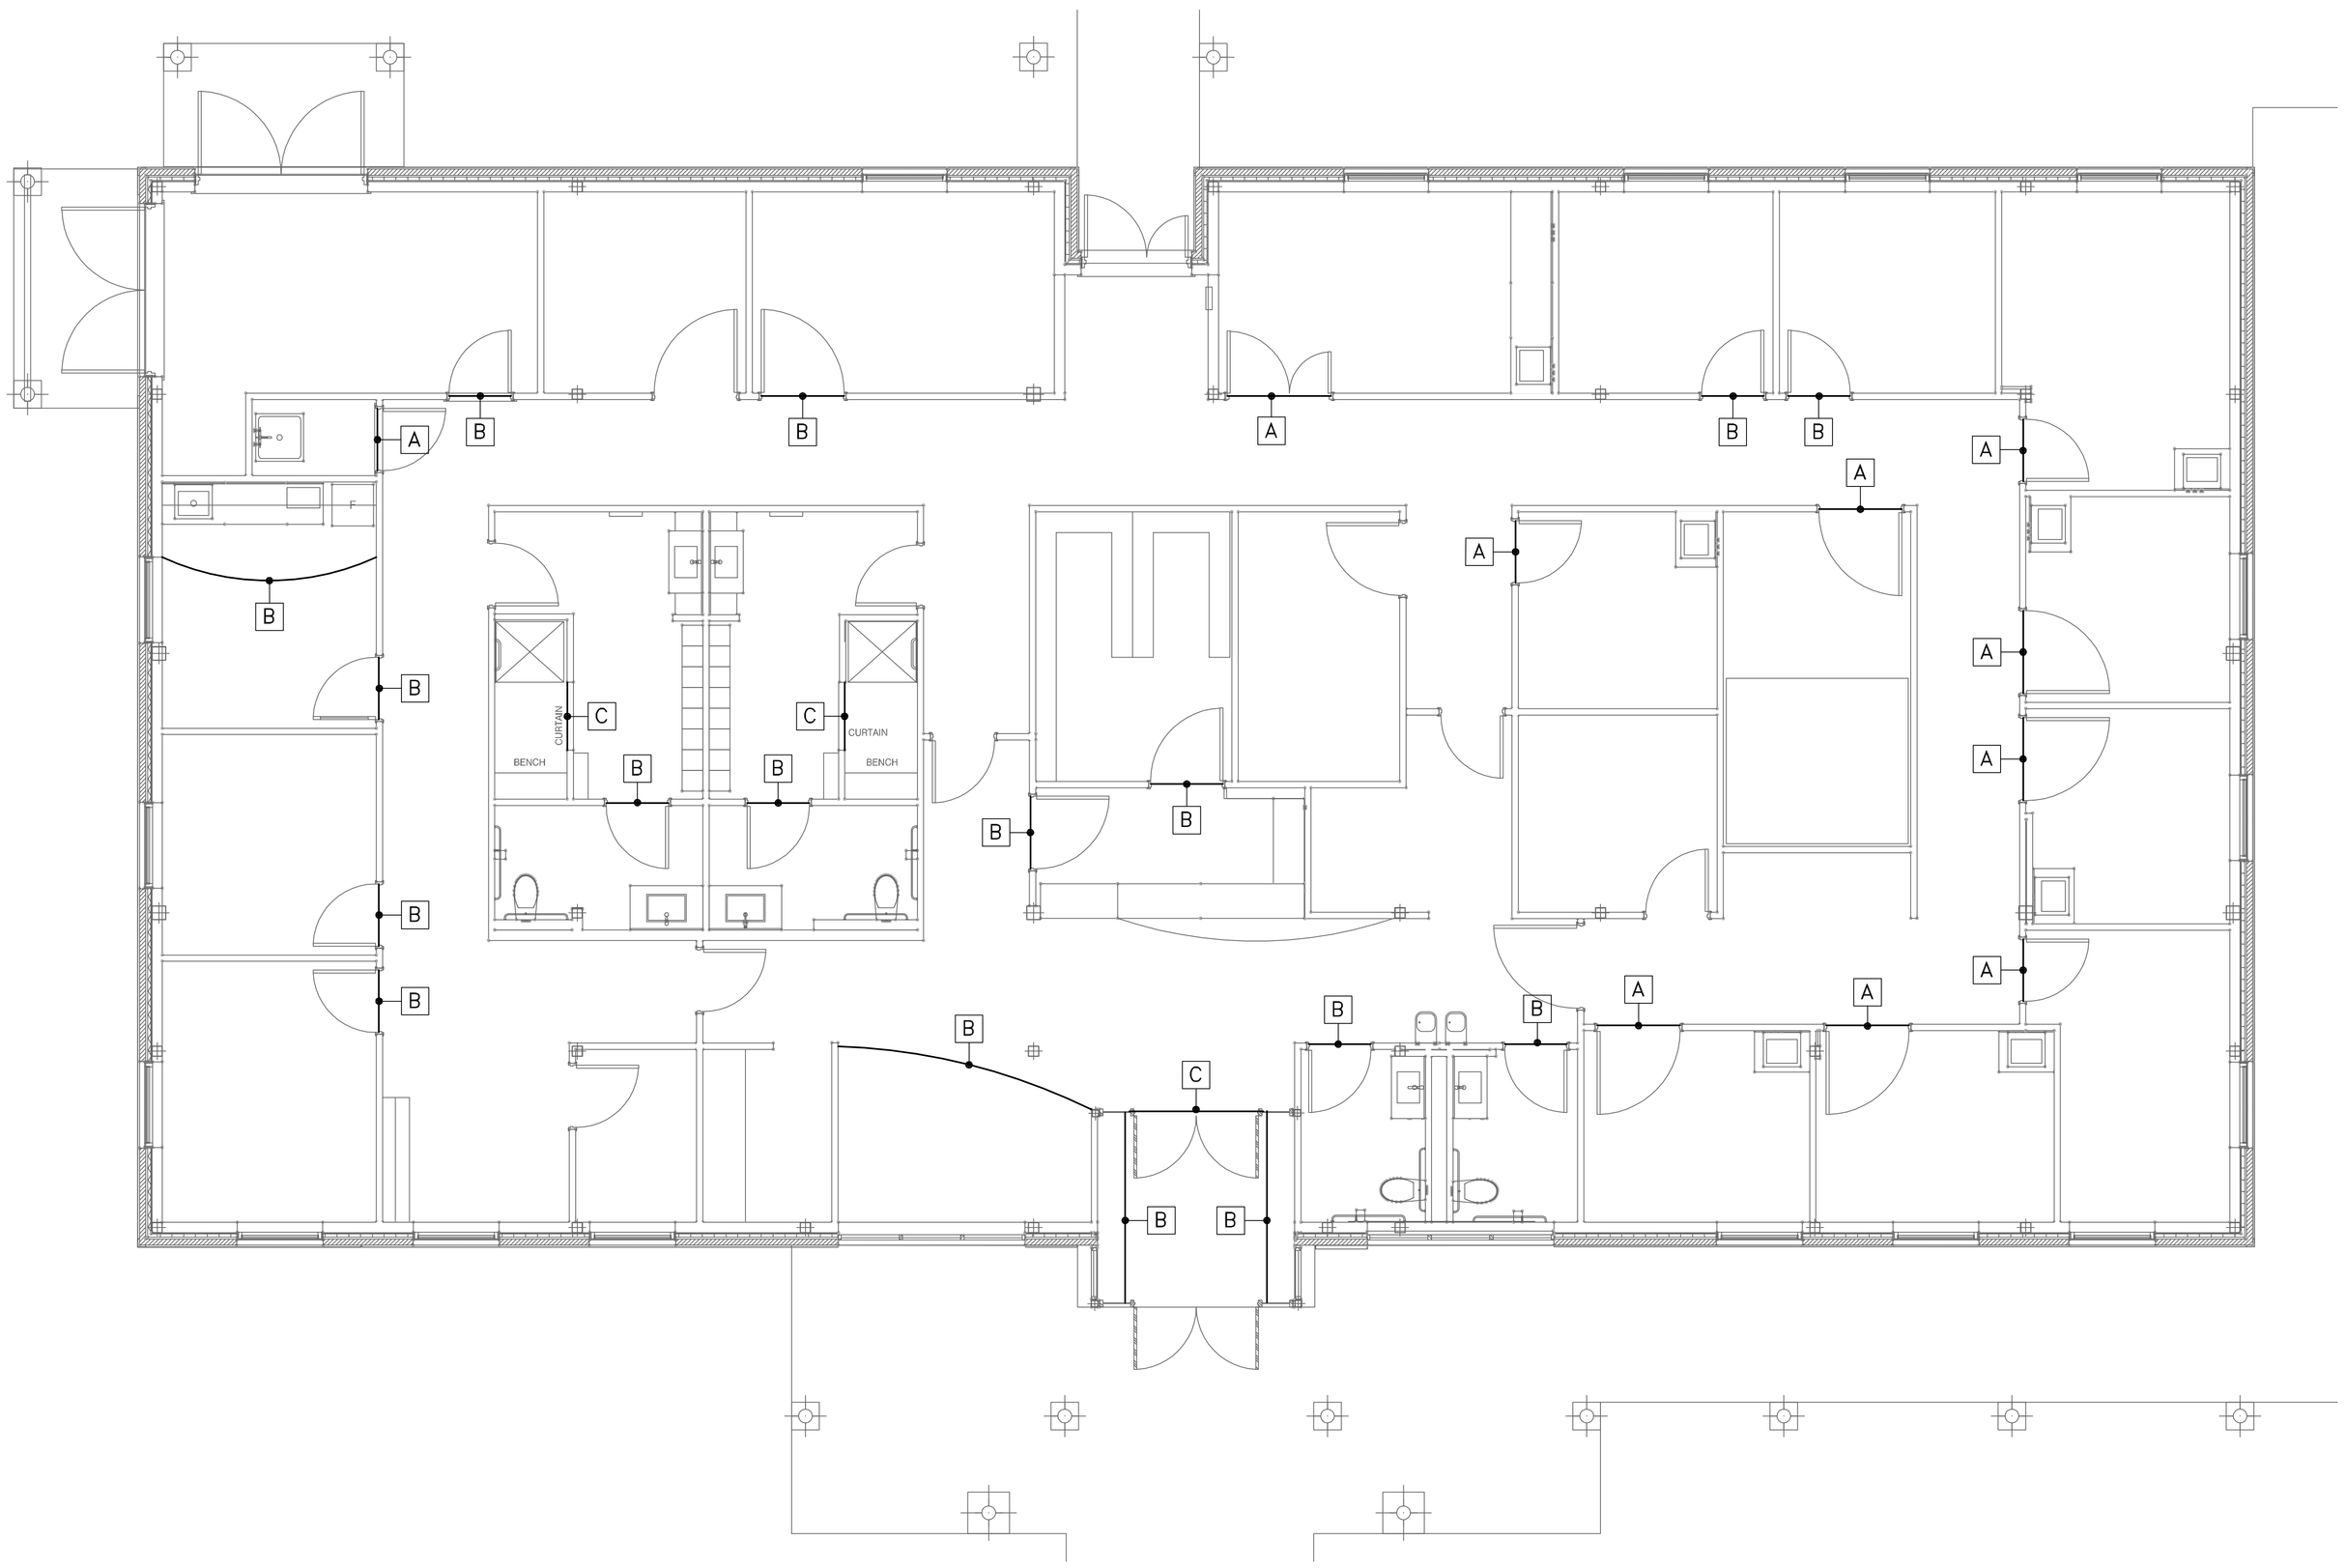

N

1 / IN103 **TRANSITION DETAIL: FLOOR PLAN**

1/4" = 1'-0"

4' 0' 4' 8'

1/4"=1'-0"

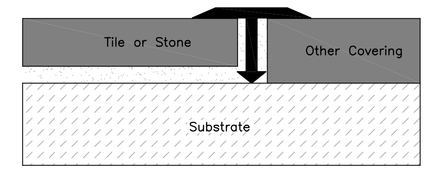

A **TRANSITION DETAIL: A**

NOT TO SCALE

NOTE: SCHLUTER RENO-T IS BEING USED AS THE BASIS OF DESIGN.

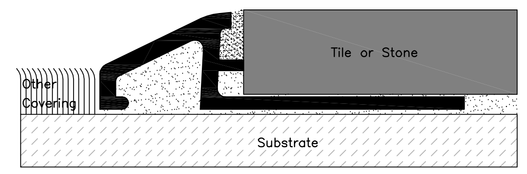

B **TRANSITION DETAIL: A**

NOT TO SCALE

NOTE: SCHLUTER RENO-U IS BEING USED AS THE BASIS OF DESIGN.

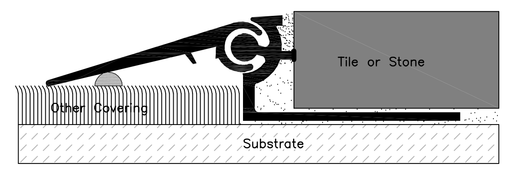

C **TRANSITION DETAIL: A**

NOT TO SCALE

NOTE: SCHLUTER RENO-V IS BEING USED AS THE BASIS OF DESIGN.

FINAL SUBMISSION
APRIL 6, 2012

IF SHEET IS LESS THAN (30"x42") IT IS A REDUCED PRINT; SCALE ACCORDINGLY

IN103

BES DESIGN/BUILD
766 MIDDLE ST., FAIRHOPE, AL 36532 251-990-5778
ARCH. & ENGR. SEAL

STATE OF FLORIDA — ALLEN CORE — REGISTERED ARCHITECT — APPROVED

FLORIDA — BES DESIGN/BUILD LLC No. 29795 — CERTIFICATE OF AUTHORIZATION

NATURAL RESOURCES & ENVIRONMENTAL AFFAIRS — SATISFACTORY TO DATE	P.W. DWG. NO.
SAFETY DEPARTMENT — SATISFACTORY TO DATE	DRAWN BY: AAC
FIRE DEPARTMENT — SATISFACTORY TO DATE	CHECKED BY: KAM
PUBLIC WORKS SUPERVISOR — SATISFACTORY TO DATE	SUPERVISOR
	APPROVED DATE
	PUBLIC WORKS OFFICER

DEPARTMENT OF THE NAVY — NAVAL FACILITIES ENGINEERING COMMAND
NAVAL SUPPORT ACTIVITY
PANAMA CITY, FLORIDA

PANAMA CITY JOINT OUTPATIENT CLINIC
NAVAL GULF COAST HEALTH CARE

TRANSITION DETAIL

SIZE F	CODE IDENT. NO.	N A V F A C DRAWING NO. N/A	
HQMC PROJ. NO.		CONSTR. CONTR. NO.	
SCALE	MACC.	T.O.# ____	SHEET 3 OF 7