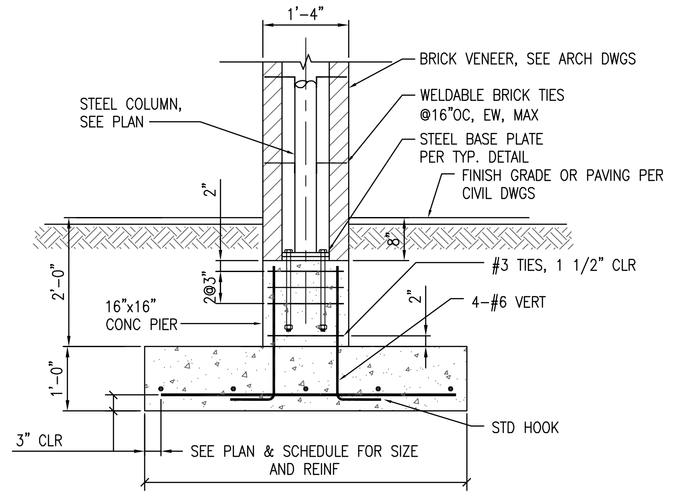

1 S101 **FOUNDATION SECTION AT COVERED WALK COLUMN**
SCALE: 3/4"=1'-0"

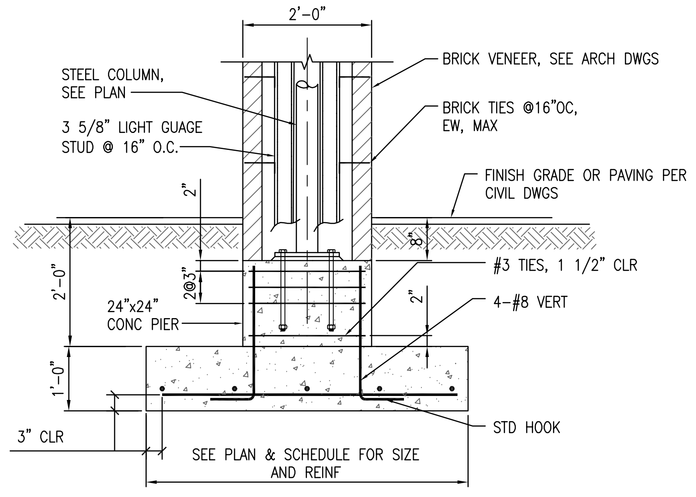

2 S101 **FOUNDATION SECTION AT COVERED WALK COLUMN**
SCALE: 3/4"=1'-0"

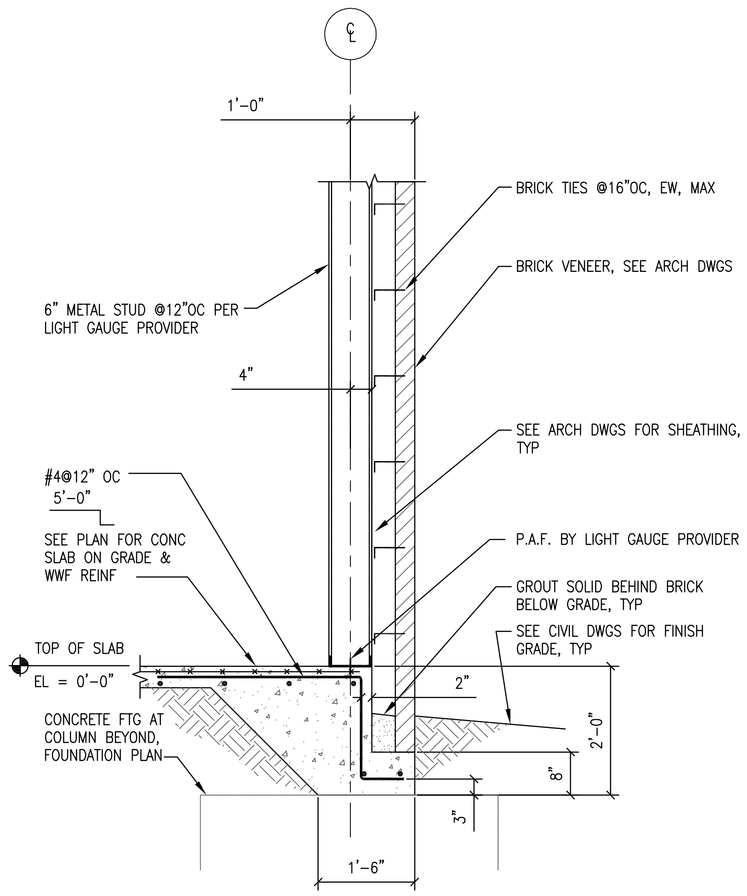

3 S101 **FOUNDATION SECTION AT EXTERIOR WALL**
SCALE: 3/4"=1'-0"

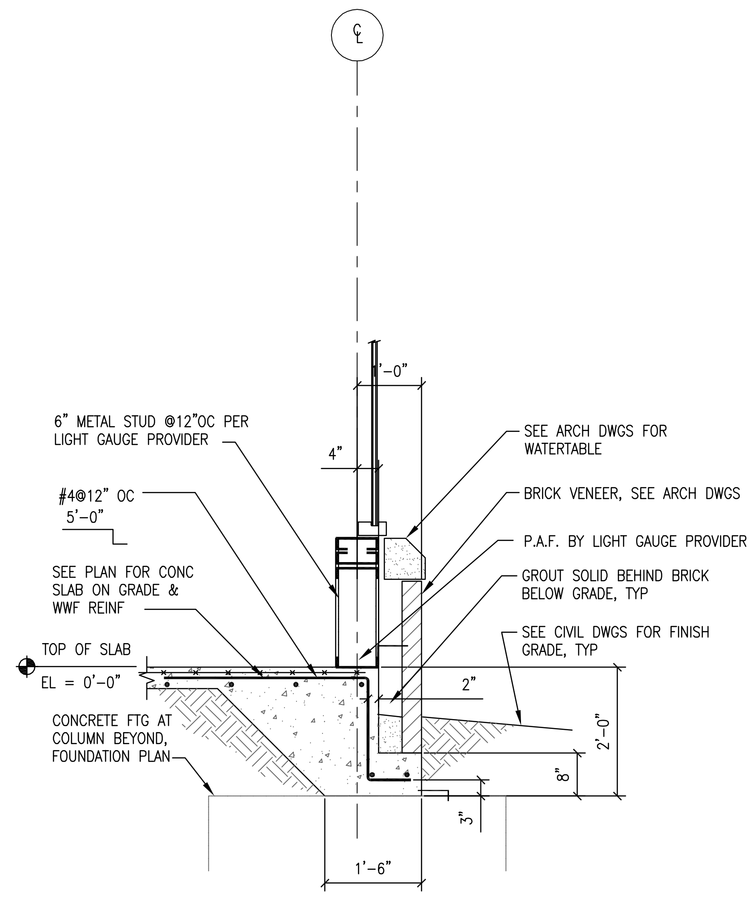

4 S101 **FOUNDATION SECTION AT SILL**
SCALE: 3/4"=1'-0"

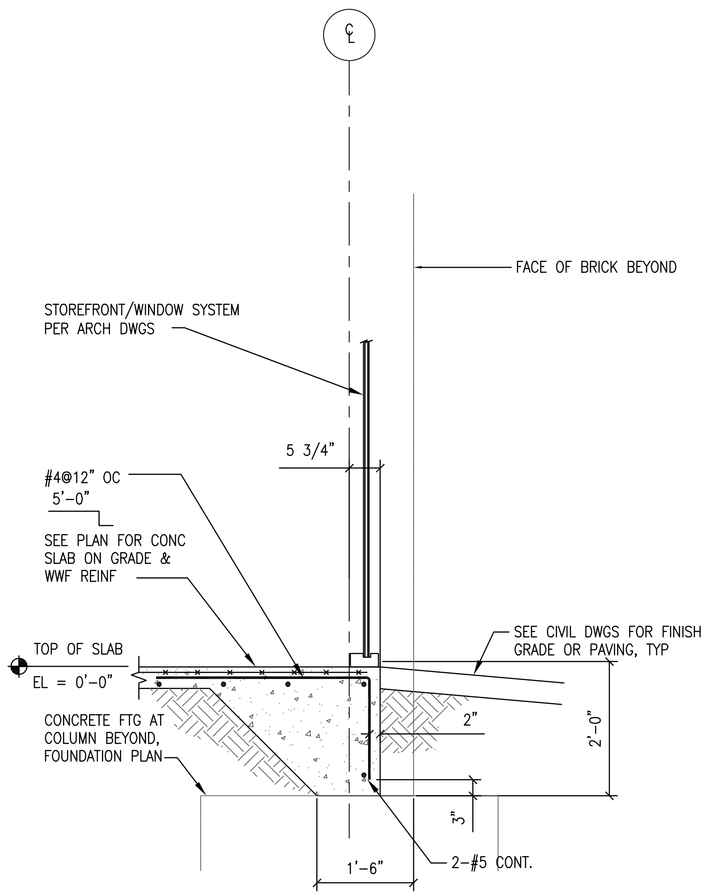

5 S101 **FOUNDATION SECTION AT STOREFRONT**
SCALE: 3/4"=1'-0"

FINAL SUBMISSION
APRIL 6, 2012

IF SHEET IS LESS THAN (30"x42") IT IS A REDUCED PRINT; SCALE ACCORDINGLY

S502

W.W. BOLTON CERTIFICATE NO. 56537 STATE OF FLORIDA PROFESSIONAL ENGINEER

BES DESIGN/BUILD
766 MIDDLE ST., FAIRHOPE, AL 36532 251-990-5778
ARCH. & ENGR. SEAL
FLORIDA BES DESIGN/BUILD LLC No. 29795 CERTIFICATE OF AUTHORIZATION

NATURAL RESOURCES & ENVIRONMENTAL AFFAIRS SATISFACTORY TO DATE	P.W. DWG. NO.
SAFETY DEPARTMENT SATISFACTORY TO DATE	DRAWN BY KM
FIRE DEPARTMENT SATISFACTORY TO DATE	CHECKED BY NB
PUBLIC WORKS SUPERVISOR SATISFACTORY TO DATE	SUPERVISOR WWB
	APPROVED DATE
	PUBLIC WORKS OFFICER

DEPARTMENT OF THE NAVY — NAVAL FACILITIES ENGINEERING COMMAND
NAVAL SUPPORT ACTIVITY
PANAMA CITY, FLORIDA

PANAMA CITY JOINT OUTPATIENT CLINIC
NAVAL GULF COAST HEALTH CARE

TYPICAL DETAILS

SIZE F	CODE IDENT. NO.	NAVFAC DRAWING NO. N/A	
HQMC PROJ. NO.		CONSTR. CONTR. NO.	
SCALE 1/4"=1'-0"	MACC.	T.O.# ____	SHEET 9 OF 10