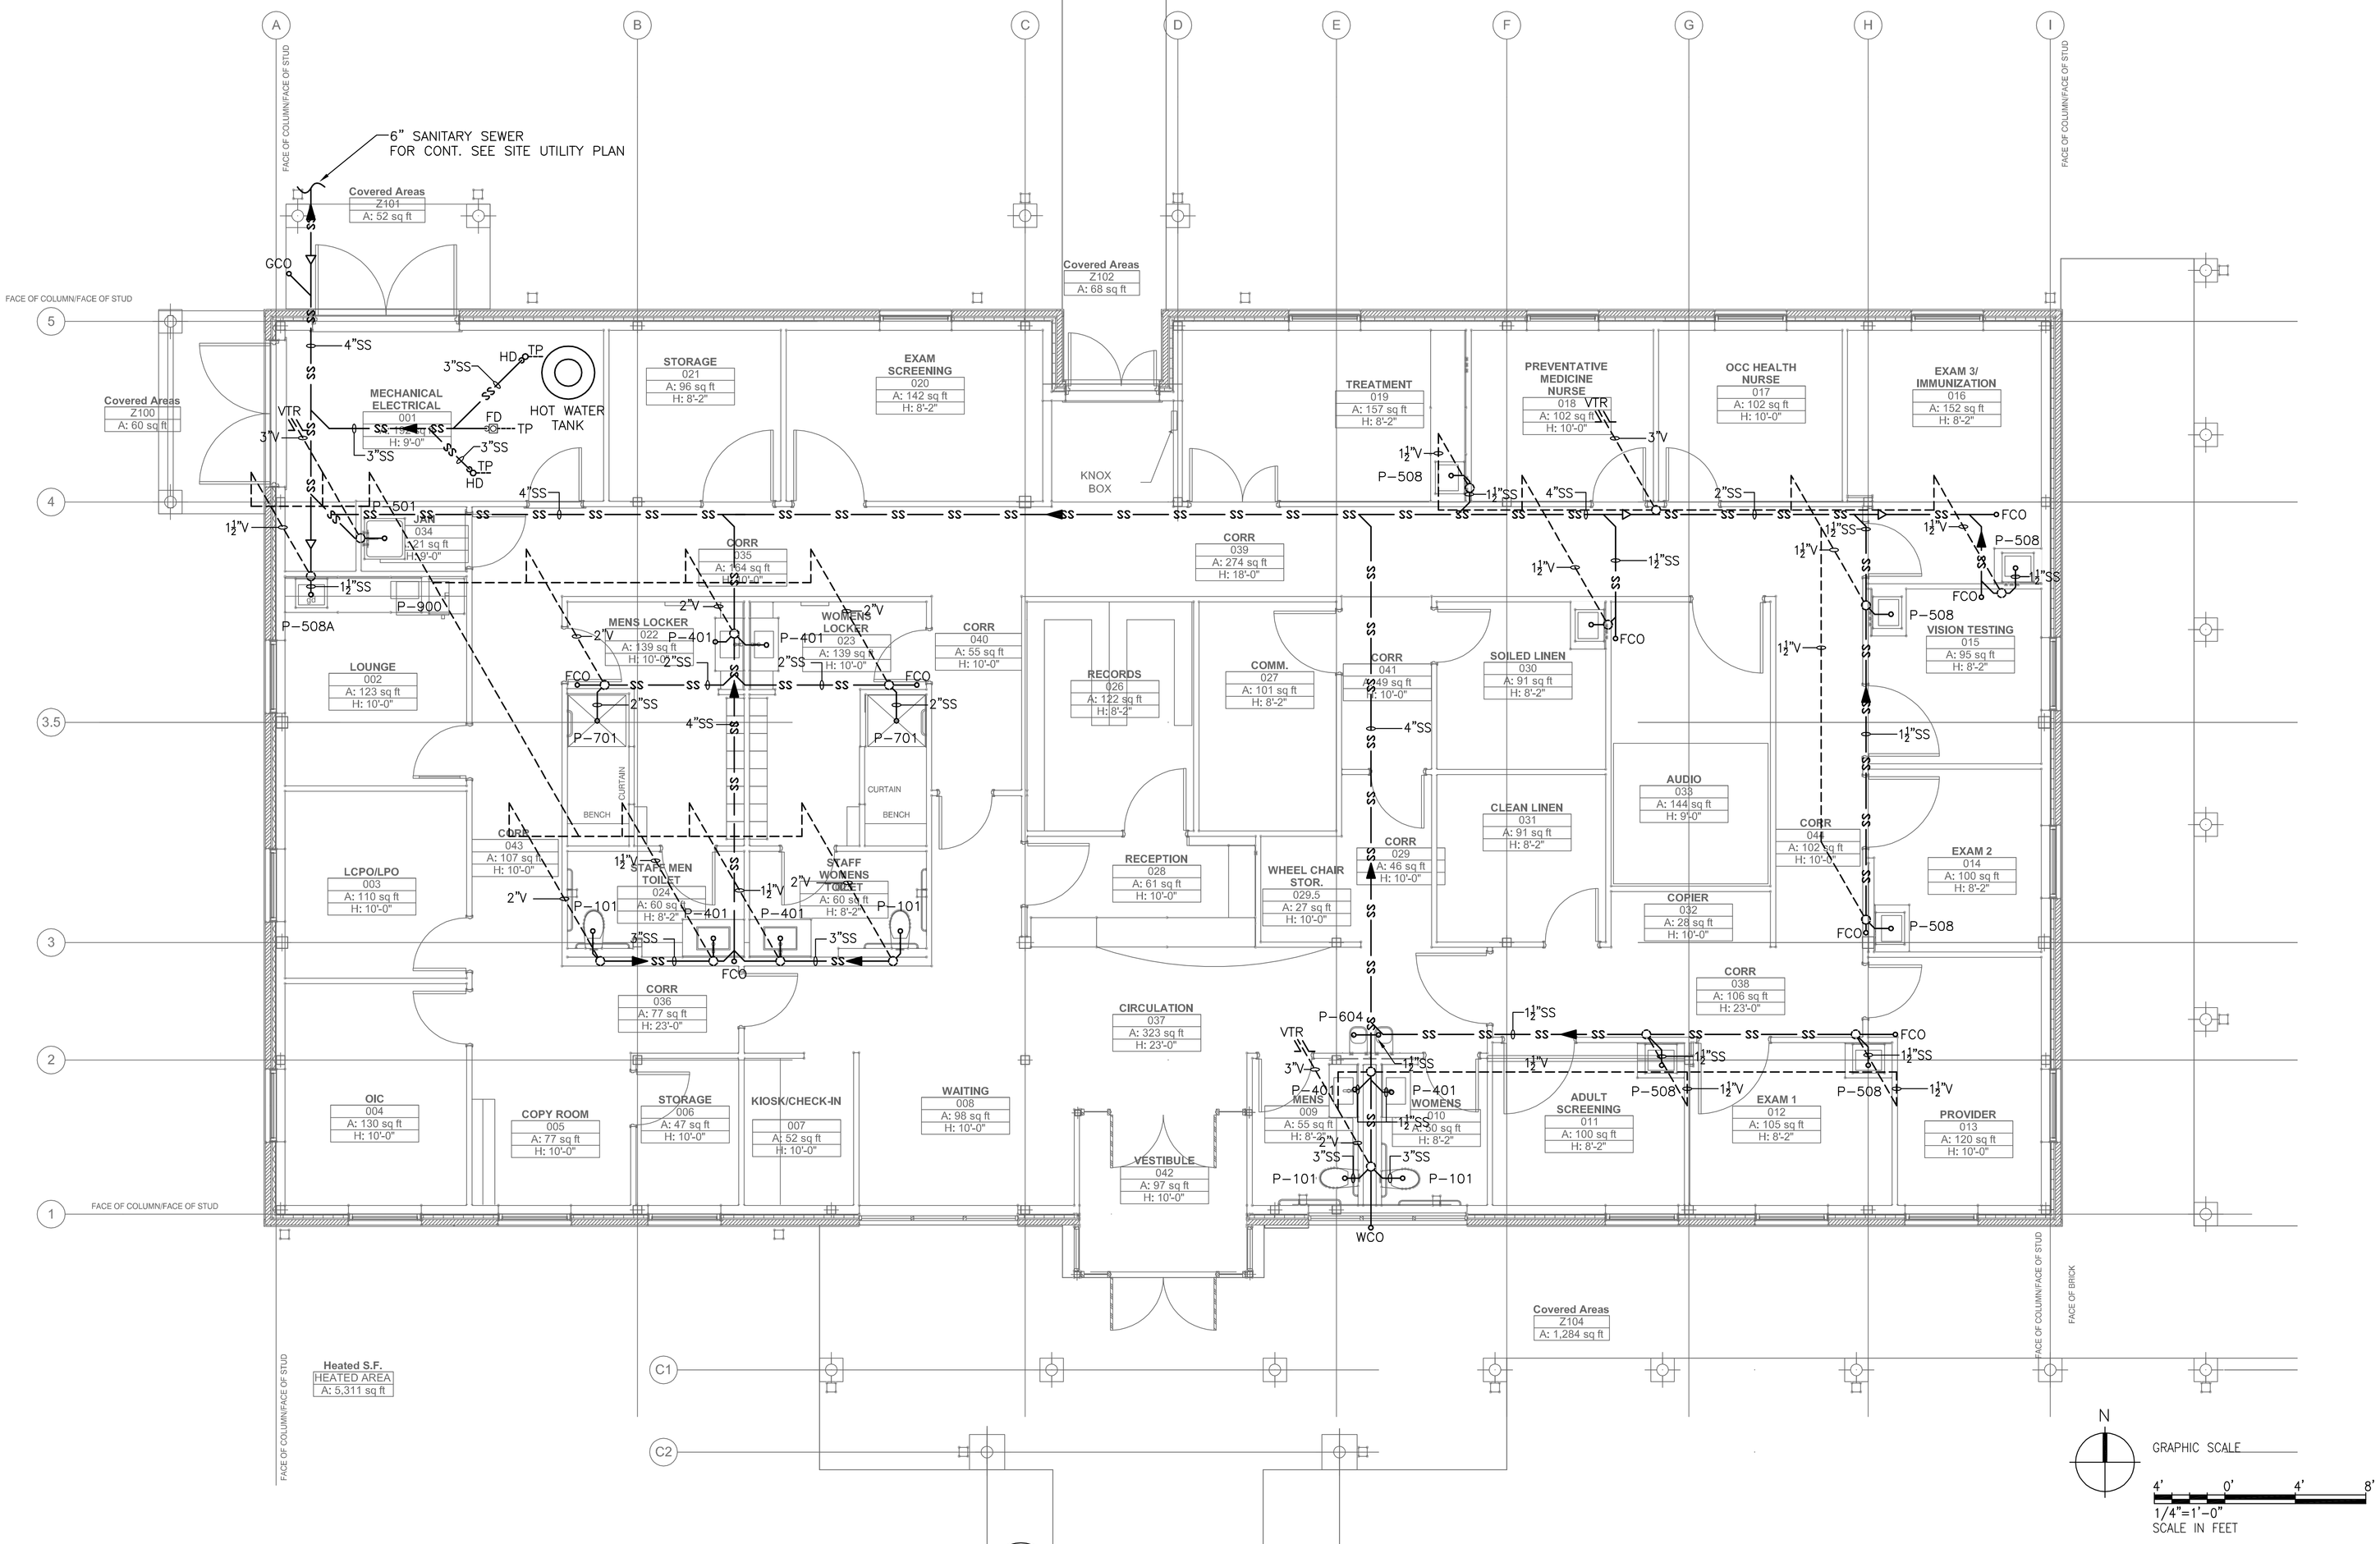

1 PLUMBING PLAN - DWV

FINAL SUBMISSION
APRIL 6, 2012

IF SHEET IS LESS THAN (30"x42") IT IS A REDUCED PRINT; SCALE ACCORDINGLY

P102

BES DESIGN/BUILD
766 MIDDLE ST., FAIRHOPE, AL 36532 251-990-5778
ARCH. & ENGR. SEAL

W.W. BOLTON CERTIFICATE NO.56537 STATE OF FLORIDA PROFESSIONAL ENGINEER

FLORIDA BES DESIGN/BUILD LLC No. 29795 CERTIFICATE OF AUTHORIZATION

NATURAL RESOURCES & ENVIRONMENTAL AFFAIRS	SATISFACTORY TO DATE
SAFETY DEPARTMENT	SATISFACTORY TO DATE
FIRE DEPARTMENT	SATISFACTORY TO DATE
PUBLIC WORKS SUPERVISOR	SATISFACTORY TO DATE

P.W. DWG. NO.

DRAWN BY JLL
CHECKED BY WWB
SUPERVISOR WWB
APPROVED DATE

PUBLIC WORKS OFFICER

DEPARTMENT OF THE NAVY
NAVAL SUPPORT ACTIVITY
PANAMA CITY, FLORIDA

NAVAL FACILITIES ENGINEERING COMMAND

PANAMA CITY JOINT OUTPATIENT CLINIC
NAVAL GULF COAST HEALTH CARE

PLUMBING PLAN
DWV

SIZE F	CODE IDENT. NO.	N A V F A C DRAWING NO. N/A
HOMC PROJ. NO.		CONSTR. CONTR. NO.
SCALE 1/4"=1'-0"	MACC.	T.O.# ____ SHEET 4 OF 8