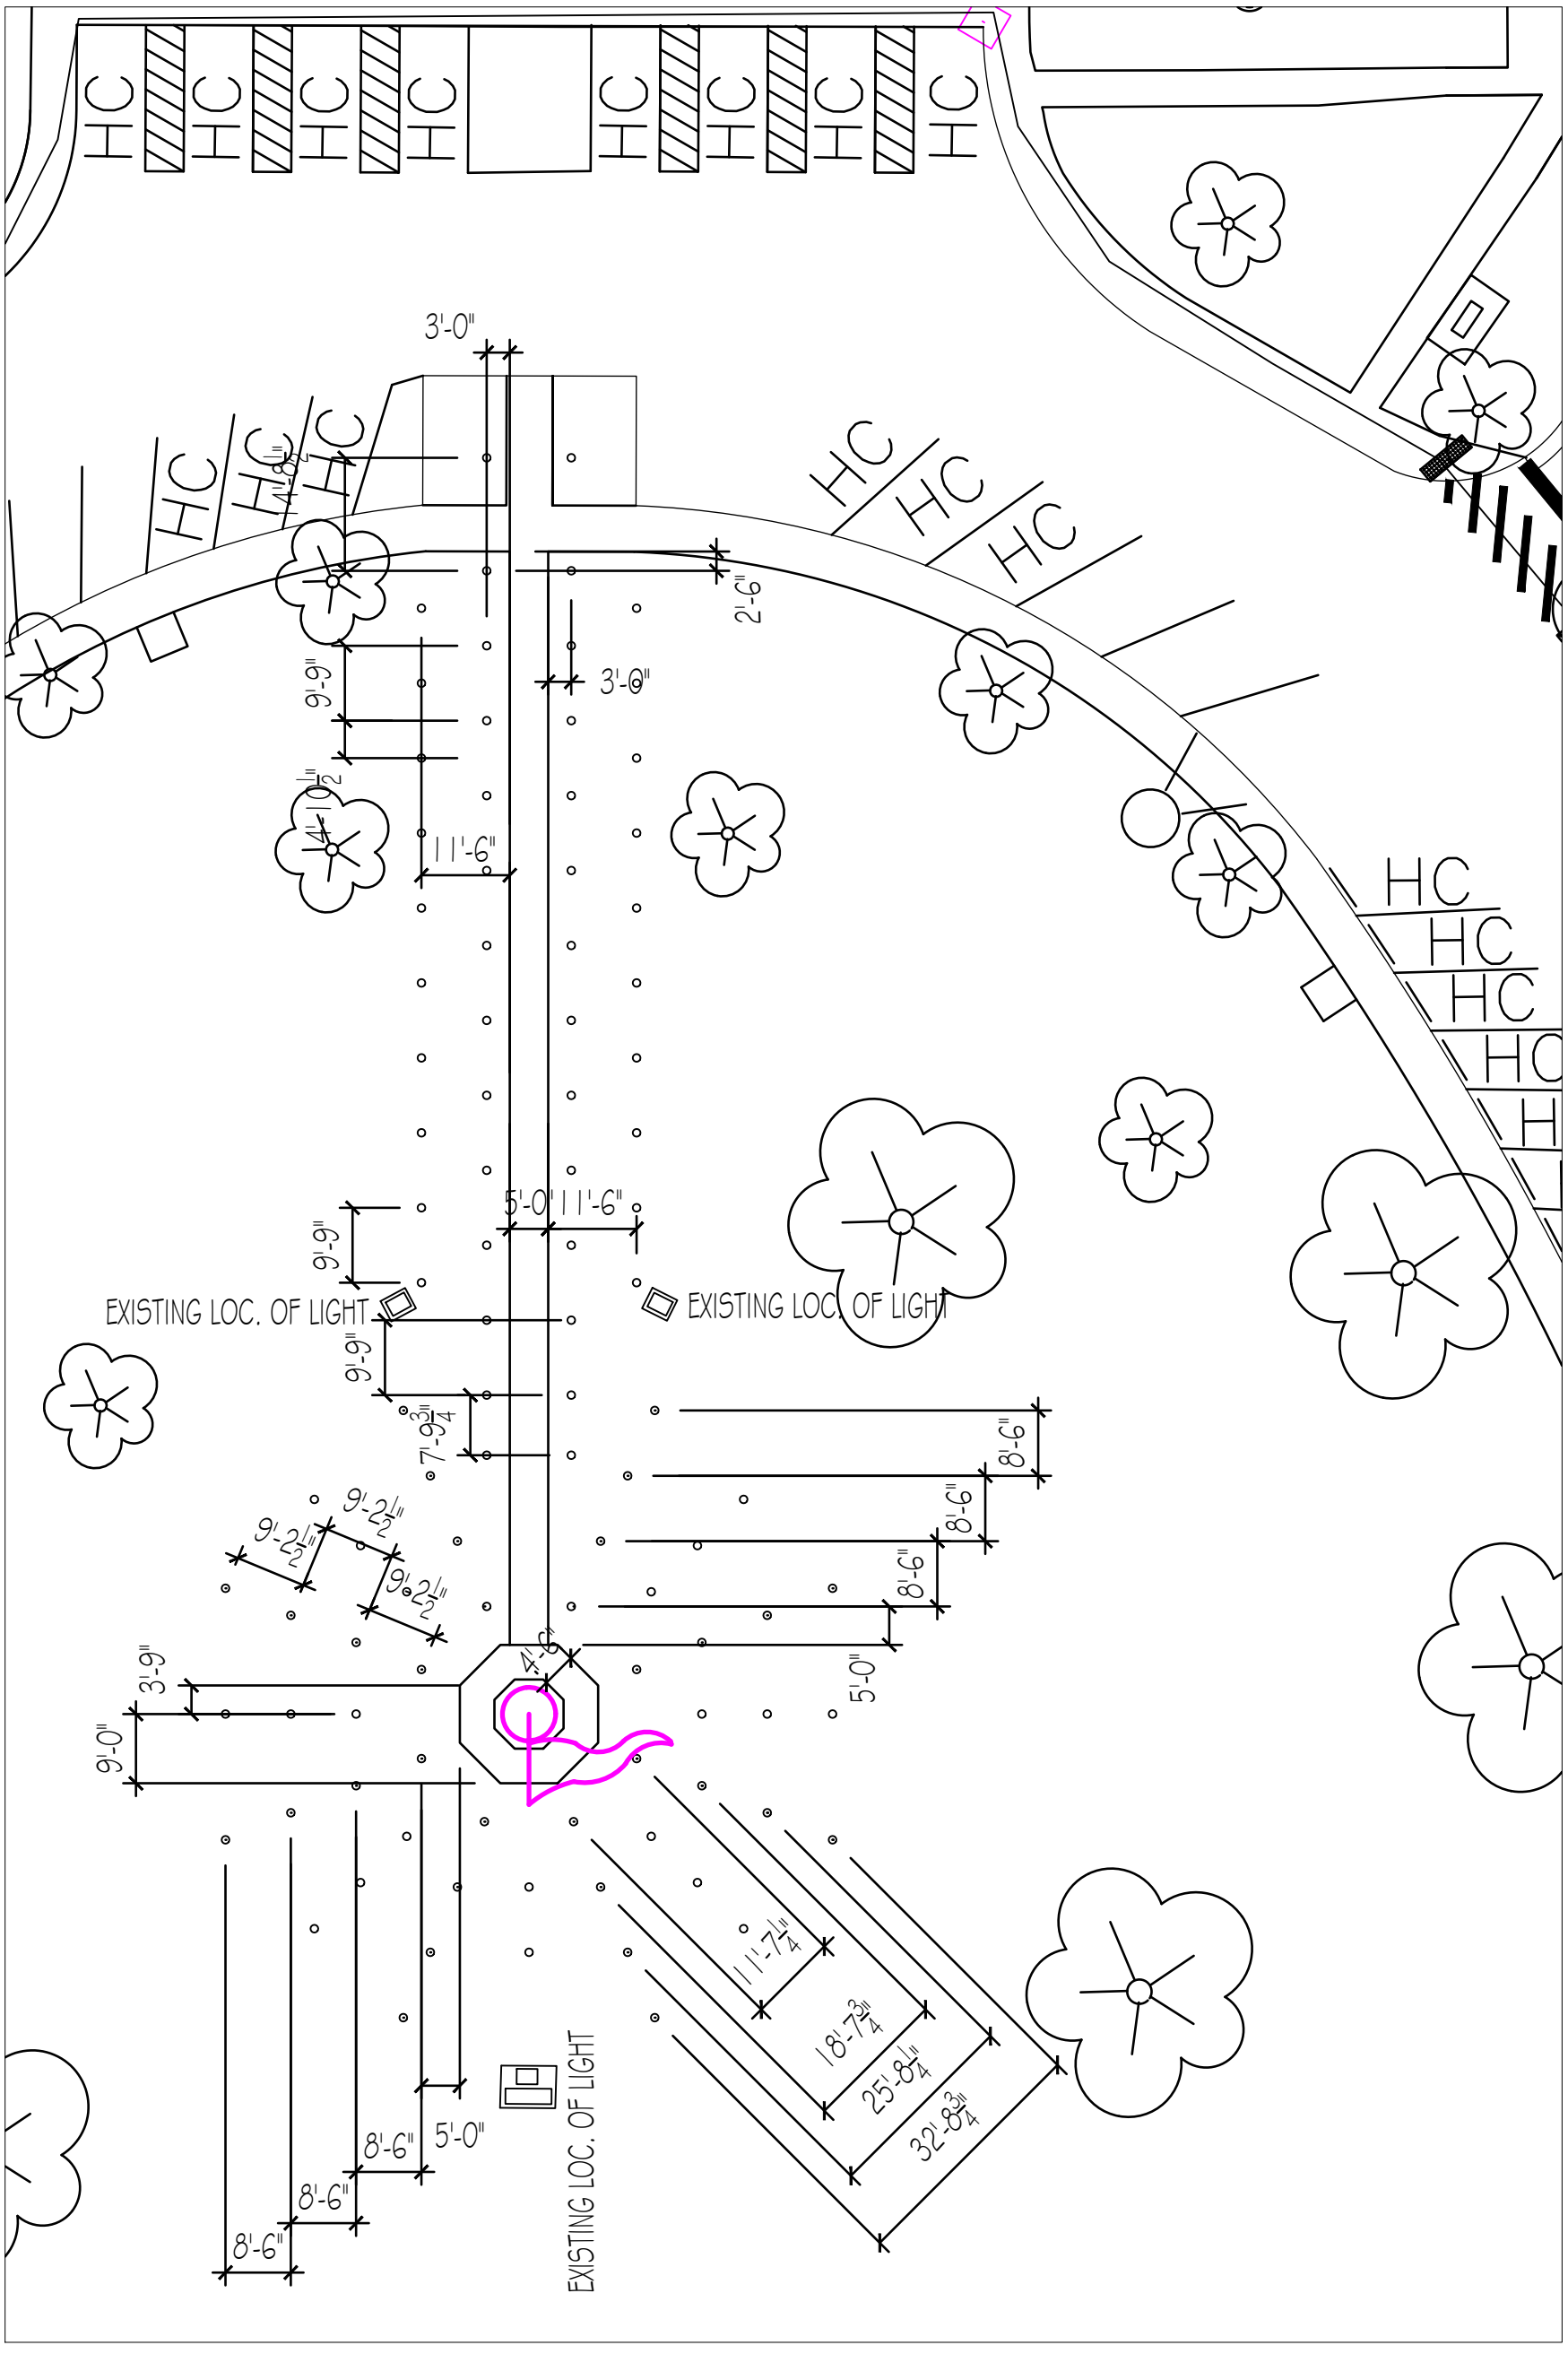


| | | | |
|---|---|---|---|
| **Drawing Title**<br>Site Layout | **Project Title**<br>VHSO Flag Avenue | **Project Number**<br>564-18-150<br>**Building Number**<br>13 | Engineering Service<br>Department of Veterans Affairs |
| **Approved: Project Engineer** | **Location** VA Health Care System of the Ozarks | **Drawing Number**<br>S1 | |
| | **Drawn** / **Scale** / **Date** 7/5/2018 | **Sheet** 1 of 1 | |

CUSTOM VA FORM 08-6231B, MAR 2006