LEGEND (note items not to scale)

New Exterior Wallpack Fixture

Existing Electrical Panel Location

New Parking Bumper

New Exit Light and Emergency Light Fixture

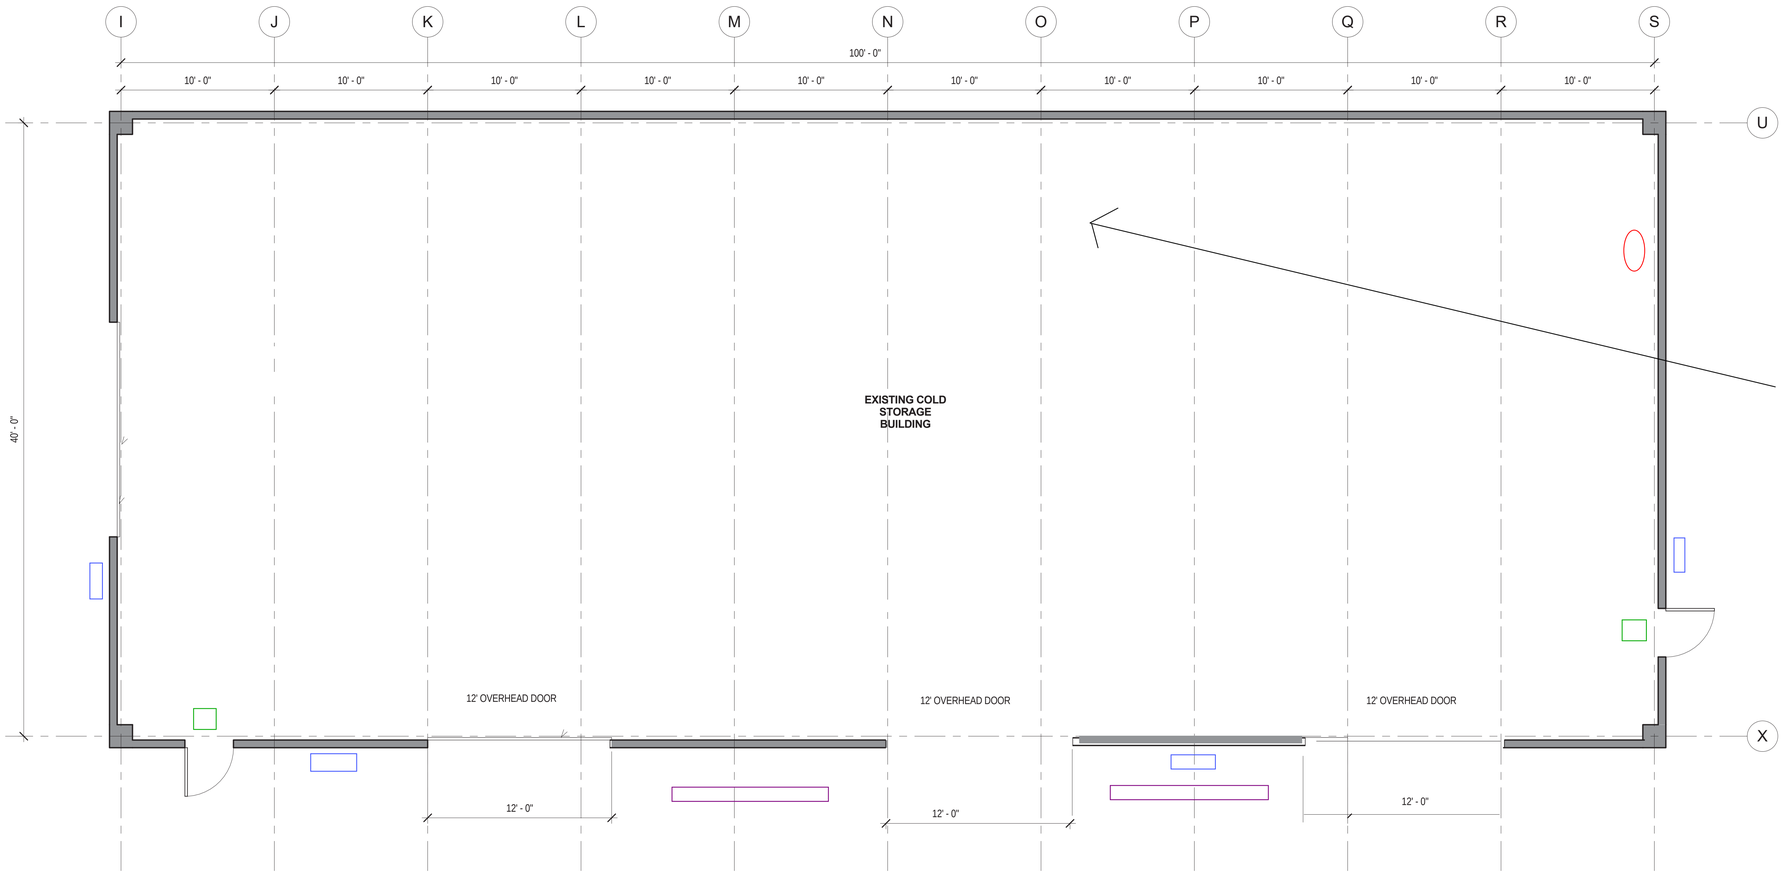

1 A106/A106 COLD STORAGE BUILDING
SCALE: 1/4" = 1'-0"

0 2' 4' 8'
1/4" = 1'-0"

Revisions:	Date:

CONSULTANT

VA U.S. Department of Veterans Affairs

Drawing Title: COLD STORAGE BUILDING

Phase:

Project Title: MAINTENANCE BUILDING REPAIRS

Project Number: 912-M&R18-07

Building Number:

Approved: Project Director

Location: WEST VIRGINIA NATIONAL CEMETERY

Issue Date: 1-19-18

Checked:

Drawn: RJS

Drawing Number: 912-M&R18-07-01

VA FORM 08 - 6231