GRAPHIC SCALE

(IN FEET)
1 inch = 30 ft.

NOTE:
CONTRACTOR SHALL BE RESPONSIBLE FOR ADEQUATELY WATERING ALL NEWLY PLANTED LANDSCAPING, & SODDED AREAS BY INSTALLING & OPERATING A TEMPORARY WATERING SYSTEM FOR A PERIOD OF ONE (1) YEAR AFTER DATE OF FINAL ACCEPTANCE. THE CONTRACTOR SHALL INCLUDE IN HIS BID ALL MATERIALS, LABOR & EQUIPMENT NECESSARY FOR THE INSTALLATION & OPERATION OF A WATERING METHOD OF THE CONTRACTOR'S DISCRETION TO INCLUDE WATERING TRUCK, IN GROUND OR ABOVE GROUND SYSTEM AND APPROVED BY THE CONTRACTING OFFICER. AFTER THE ONE (1) YEAR PERIOD, THE CONTRACTOR SHALL DISASSEMBLE AND REMOVE FROM THE SITE THE TEMPORARY WATERING SYSTEM AND SHALL REPAIR ANY DISTURBED AREAS.

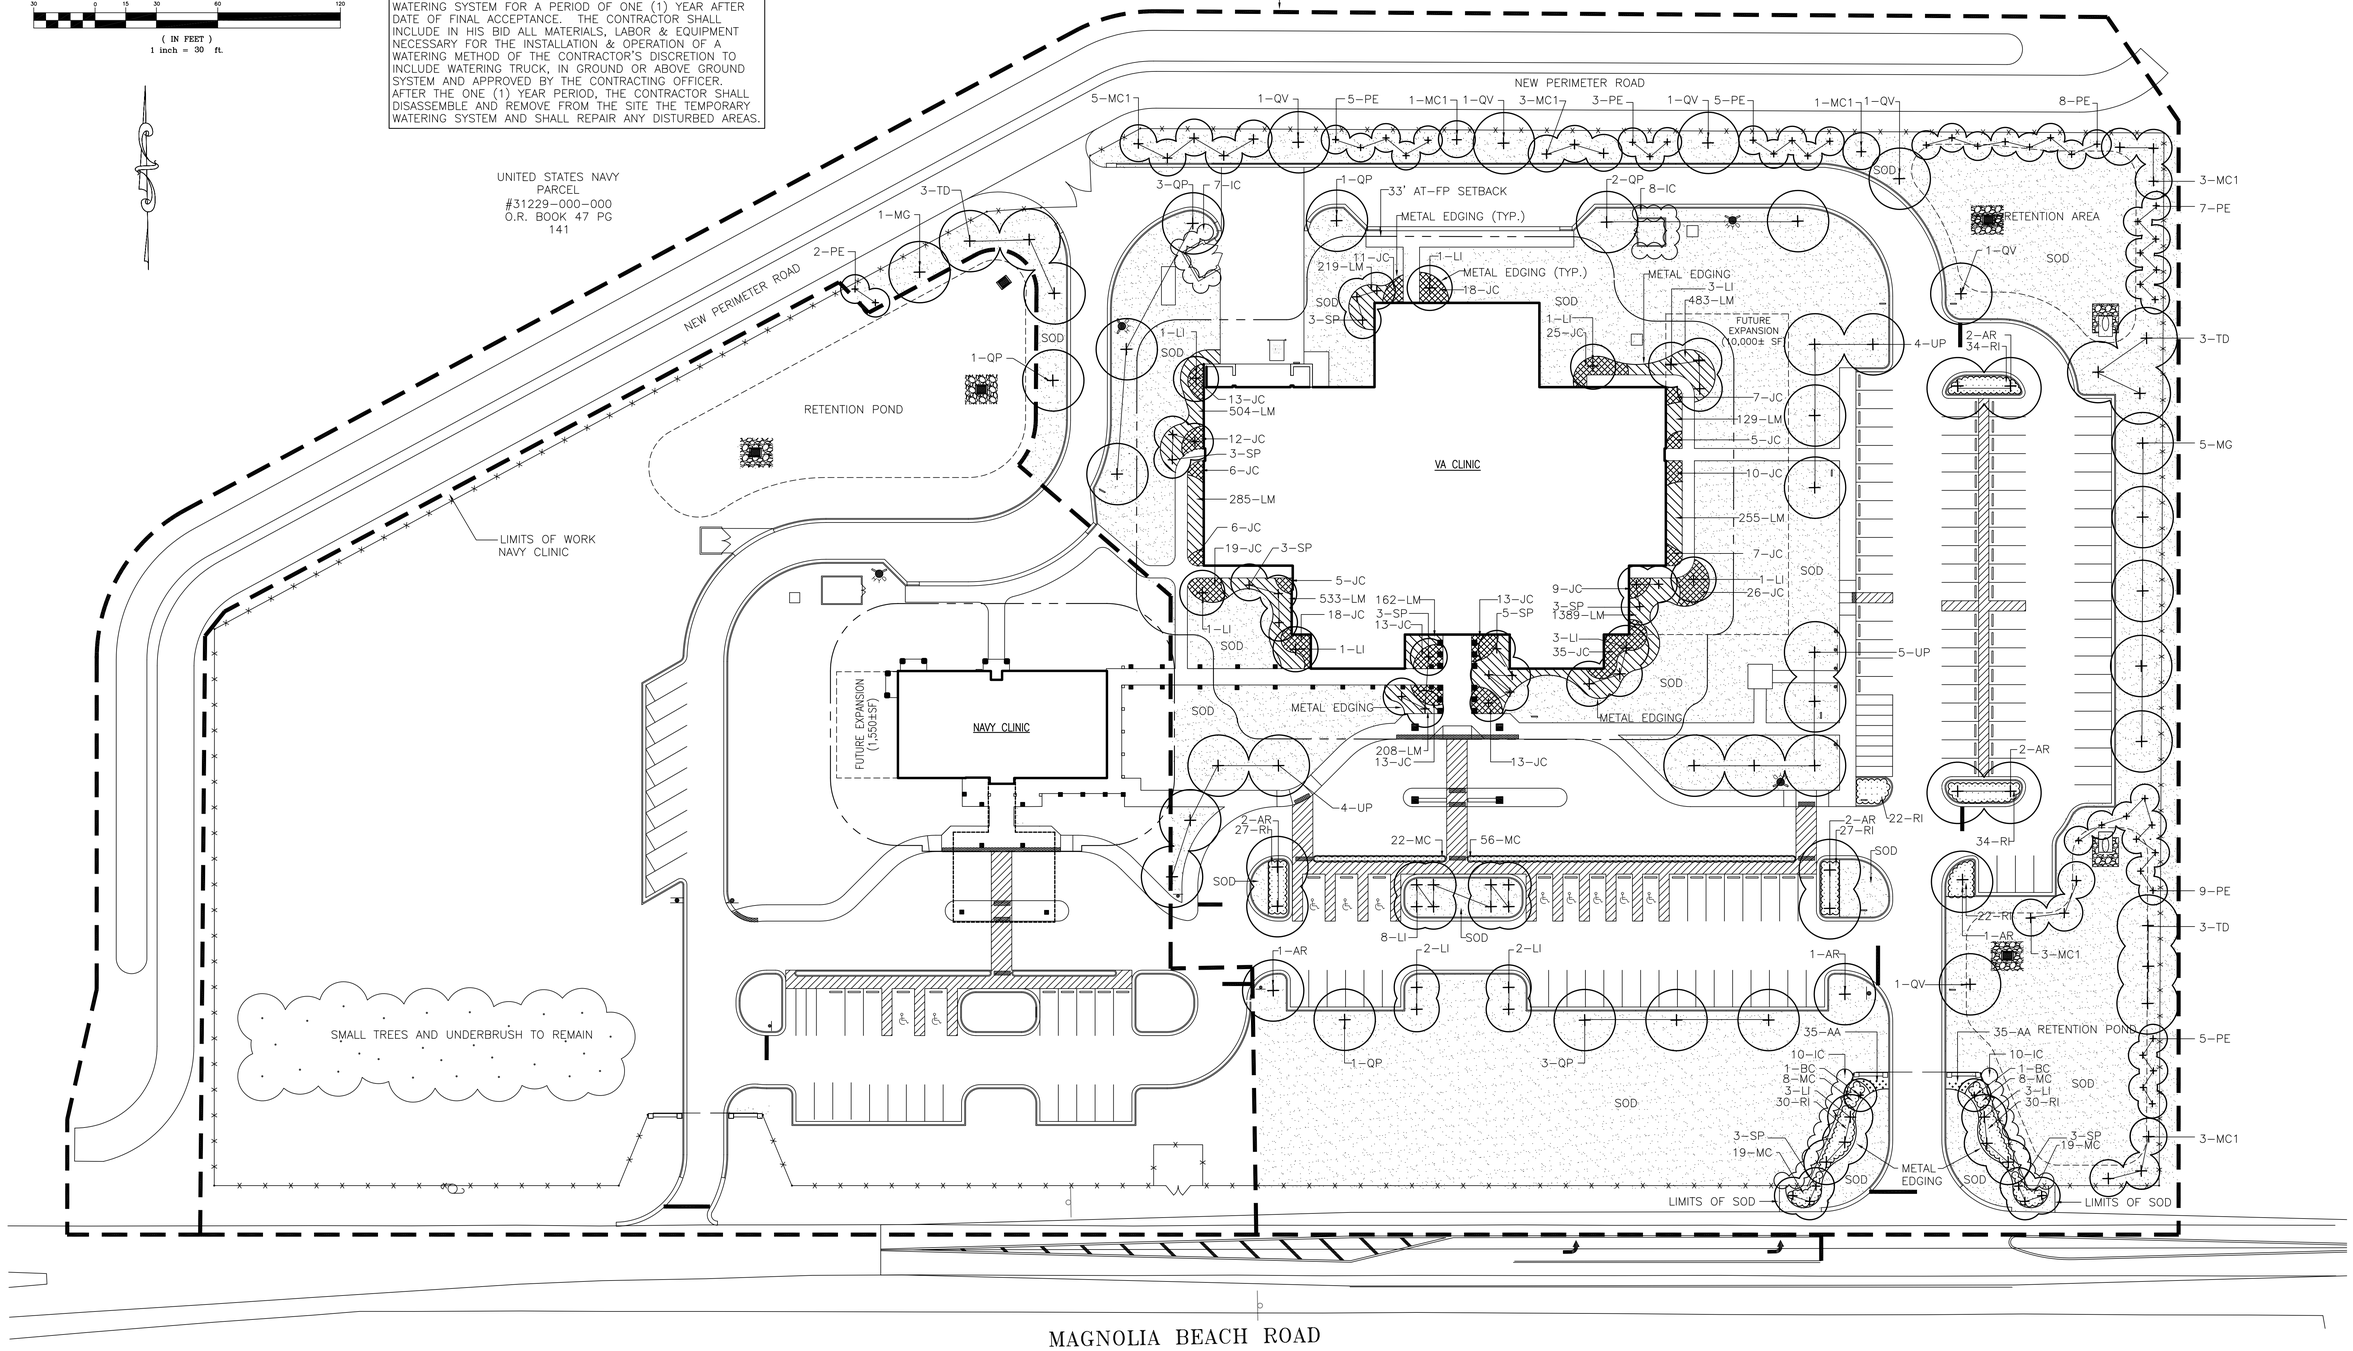

ISSUED FOR CONSTRUCTION

Revisions:	Date

CONSULTANTS:

CIVIL:
KENNETH HORNE & ASSOCIATES
7291 NORTH 9TH AVENUE
PENSACOLA, FLORIDA 32504
PH: (850) 471-9005
FX: (850) 471-0083

LANDSCAPE ARCHITECT:
CSA GROUP, INC.
8300 PICCADILLY SQUARE DRIVE
MOBILE, ALABAMA 36609
PH: (251) 344-4023
FX: (251) 344-4052

COMM/DS:
SCHMIDT CONSULTING GROUP, INC.
139 EAST GOVERNMENT STREET
PENSACOLA, FLORIDA 32502
PH: (850) 438-0050
FX: (850) 432-8631

ARCHITECTURE:
BULLOCK TICE ASSOCIATES
908 EAST CERVANTES
PENSACOLA, FL 32501
PH: (850) 432-5208
FX: (850) 434-5444

SURVEYORS:
KCI TECHNOLOGIES, INC.
10401 HIGHLAND MANOR DRIVE, SUITE 120
TAMPA, FLORIDA 33610
PH: (813) 740-2300

REGISTERED LANDSCAPE ARCHITECT JAMES E. CRAWFORD STATE OF FLORIDA

ARCHITECT/ENGINEERS:

BES DESIGN/BUILD

BES DESIGN/BUILD, LLC
766 Middle St, Fairhope, AL 36532
Phone: 251.990.5778 Fax: 251.990.3716

Drawing Title: LANDSCAPE PLAN

Approved: Project Director

Project Title: PANAMA CITY JOINT OUTPATIENT CLINIC VA GULF COAST HEALTH CARE

Location: PANAMA CITY, FLORIDA

Date: 18 APRIL 2012 | Checked: JEC | Drawn: JAS

Project Number: 520-326

Building Number: VA CLINIC

Drawing Number: L101

Dwg. 1 of 2

Office of Construction and Facilities Management

Department of Veterans Affairs

VA FORM 08-6231