EQUIPMENT NOTES

1. EQUIPMENT SHOWN IS GENERAL PATIENT TREATMENT RELATED FOR BUILDING DESIGN COORDINATION. STANDARD OFFICE EQUIPMENT IS NOT SHOWN (I.E. PC'S, FAX, PRINTERS, ETC.)

2. FURNITURE IS SHOWN FOR COORDINATION WITH EQUIPMENT AND GENERAL ROOM LAYOUTS ONLY.

3. SEE SHEET AS402 FOR EQUIPMENT SCHEDULE.

4. ALL PC'S (VV) SHOWN ON EQUIPMENT PLANS ARE FOR GENERAL LAYOUT PURPOSES AND PLANNING ONLY. IT DOES NOT INCLUDE EXACT SIZE, SHAPE, AND/OR NUMBER OF SCREENS TO BE USED.

5. NURSE CALL STATIONS SHOWN FOR GENERAL LAYOUT PURPOSES AND NOT ALL MAY BE SHOWN THAT IS REQUIRED. REFER TO TN DRAWINGS FOR NURSE CALL STATION LOCATIONS REQUIRED.

6.PROVIDE BLOCKING IN WALLS FOR CORNER GUARDS, TV BRACKETS, TOILET ACCESSORIES, AND OTHER WALL MOUNTED ITEMS.

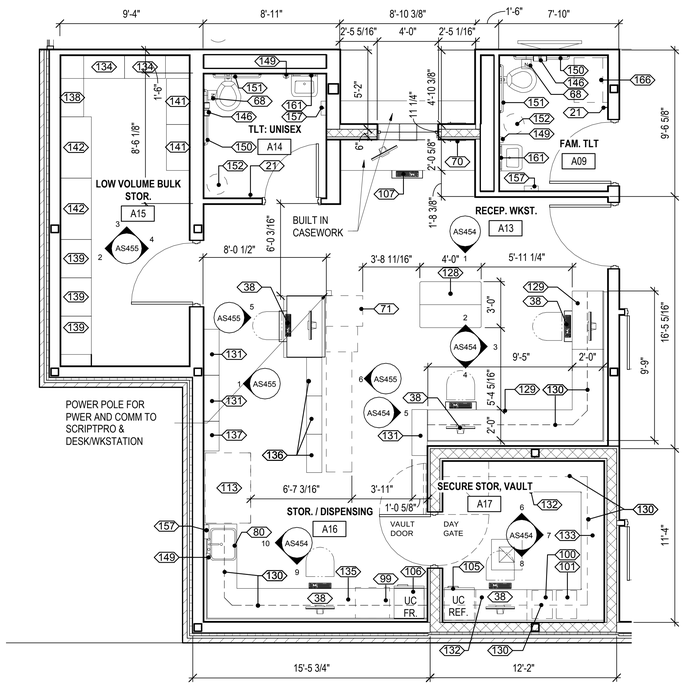

1 AS405 ENLARGED PLAN - PHARMACY
1/4" = 1'-0"

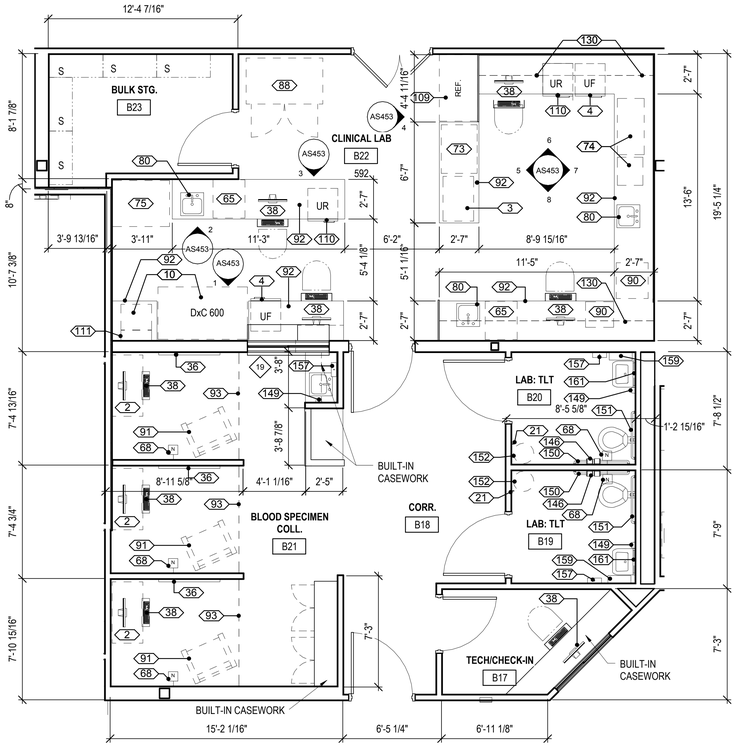

2 AS405 ENLARGED PLAN - CLINICAL LABORATORY
1/4" = 1'-0"

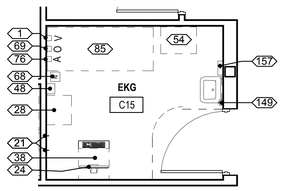

3 AS405 ENLARGED PLAN - EKG
1/4" = 1'-0"

GRAPHIC LEGEND

Room name 888A	ROOM NAME TAG
	WALL CONSTRUCTION, SEE PARTITION TYPES, SHEET AS-102
A	COMPRESSED AIR VALVE, SEE PLUMBING
O	OXYGEN VALVE, SEE PLUMBING
V	VACUUM VALVE, SEE PLUMBING
FD	FLOOR DRAIN
EPO	EMERGENCY POWER OFF
UR	UNDERCOUNTER REFRIGERATOR (VV)
UF	UNDERCOUNTER FREEZER (VV)
R/REF	REFRIGERATOR (VV)
S	SHELVES
CC	CONTRACTOR FURNISHED AND INSTALLED
VC	VA FURNISHED, CONTRACTOR INSTALLED
VV	VA FURNISHED AND INSTALLED
VV (CF)	VA FURNISHED WITH CONSTRUCTION FUNDS
	EQUIPMENT: SEE EQUIPMENT SCHEDULE DENOTING EQUIPMENT TO BE PROVIDED AND INSTALLED BY THE CONSTRUCTION CONTRACT (CC) OR BY THE VA (VV), AS SCHEDULED
	FF&E FURNITURE (VV)(DESIGNED AND PROVIDED BY VA)
	BUILT-IN/MODULAR CASEWORK (CC), UNO
	SINK, SEE PLUMBING
111	EQUIPMENT TAG, SEE AS402 FOR EQUIPMENT SCHEDULE

0 2' 4' 8'
SCALE: 1/4" = 1'-0"

FINAL SUBMISSION

Revisions: Date

CONSULTANTS:

CIVIL:
KENNETH HORNE & ASSOCIATES
7201 NORTH 9TH AVENUE, STE. 6
PENSACOLA, FLORIDA 32504
PH: (850) 471-9005
FX: (850) 471-0093

LANDSCAPE ARCHITECT:
CSA GROUP, INC.
6300 PICCADILLY SQUARE DRIVE
MOBILE, ALABAMA 36609
PH: (251) 344-4023
FX: (251) 344-4052

COMM/IDS:
SCHMIDT CONSULTING GROUP, INC.
139 EAST GOVERNMENT STREET
PENSACOLA, FLORIDA 32502
PH: (850) 438-0050
FX: (850) 432-8631

ARCHITECTURE:
BULLOCK TICE ASSOCIATES, INC.
909 EAST CERVANTES STREET
PENSACOLA, FL 32501
PH: (850) 434-5444
FX: (850) 432-5208

SURVEYORS:
KGI TECHNOLOGIES, INC.
10401 HIGHLAND MANOR DRIVE, SUITE 120
TAMPA, FLORIDA 33610
PH: (813) 740-2300

STATE OF FLORIDA ROBERT G. MAGGIORE 0013571 29 MARCH 2012 REGISTERED ARCHITECT

ARCHITECT/ENGINEERS:

BES DESIGN/BUILD

BES DESIGN/BUILD, LLC
766 Middle St, Fairhope, AL 36532
Phone: 251.990.5778 Fax: 251.990.3716

Drawing Title: ENLARGED EQUIPMENT PLANS

Approved: Project Director

Project Title: PANAMA CITY JOINT OUTPATIENT CLINIC VA GULF COAST HEALTH CARE

Location: PANAMA CITY, FLORIDA

Date: MARCH 2012 | Checked: BM | Drawn: TW/MF

Project Number: 520-326

Building Number: -

Drawing Number: AS405

Dwg. 28 of 42

Office of Construction and Facilities Management

Department of Veterans Affairs

VA FORM 08 - 6231

D:_RAC2012 /projects\132711-01_BES_JOPC_walls.rvt
3/26/2012 10:03:03 AM