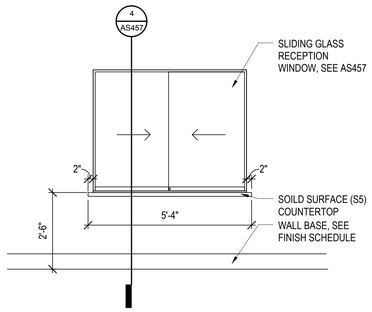

1 AS451 CASEWORK ELEV. - DENTAL RECEPTION A
1/2" = 1'-0"

(RADIOLOGY AND LAB SIM.)

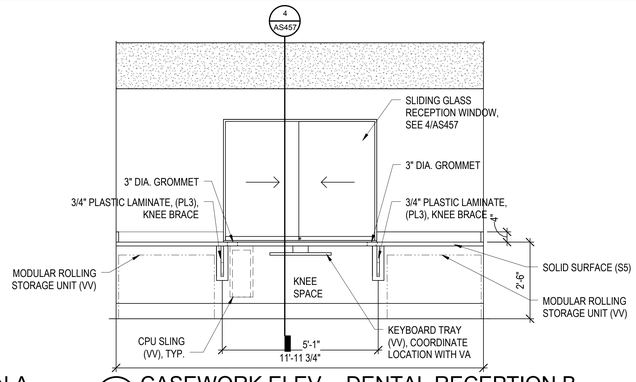

2 AS451 CASEWORK ELEV. - DENTAL RECEPTION B
1/2" = 1'-0"

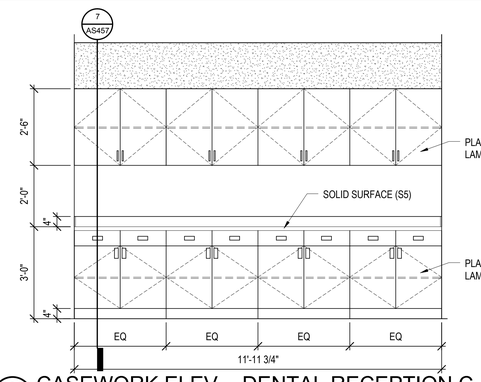

3 AS451 CASEWORK ELEV. - DENTAL RECEPTION C
1/2" = 1'-0"

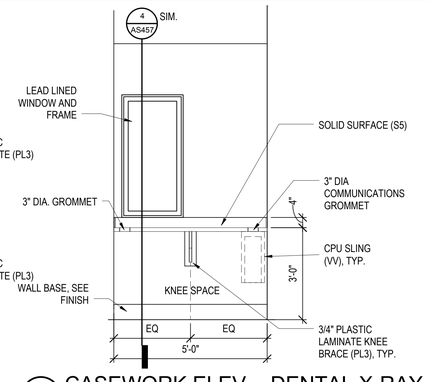

4 AS451 CASEWORK ELEV. - DENTAL X-RAY
1/2" = 1'-0"

CASEWORK NOTES

1. ALL COUNTERTOPS AND BACKSPLASHES ARE TO BE SOLID SURFACE, SEE FINISH SCHEDULE FOR COLOR.

2. ALL CABINET BODIES, DOORS AND DRAWERS TO BE PLASTIC LAMINATE PANELS, SEE FINISH SCHEDULE FOR COLOR.

3. ALL ADJUSTABLE SHELVES TO BE PLASTIC LAMINATE ON ADJUSTABLE SHELF STANDARDS.

4. REFER TO SPEC SECTION 12 32 00 AND 06 61 16 FOR SPECIFICATIONS FOR BUILT-IN CASEWORK SHOWN ON THIS DRAWING.

5. ALL CABINET PULLS TO BE 3" RECESSED PULLS, U.N.O.

6. PROVIDE BLOCKING IN WALLS FOR CORNER GUARDS, TV BRACKETS, TOILET ACCESSORIES, AND OTHER WALL MOUNTED ITEMS.

GRAPHIC LEGEND

R	REFRIGERATOR (VV)
HC	HANDICAP ACCESSIBLE
VV	VA FURNISHED AND INSTALLED
CC	CONTRACTOR FURNISHED & INSTALLED
	EQUIPMENT: SEE EQUIPMENT SCHEDULE DENOTING EQUIPMENT TO BE PROVIDED AND INSTALLED BY THE CONSTRUCTION CONTRACT (CC) AND BY THE VA (VV)
	FF&E FURNITURE (VV)(DESIGNED AND PROVIDED BY VA)
111	EQUIPMENT SYMBOL, SEE AS402 FOR EQUIPMENT SCHEDULE

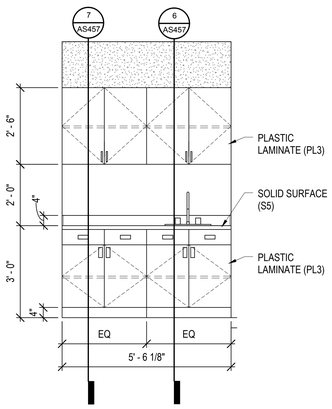

5 AS451 CASEWORK ELEV. - PROS. PREP
1/2" = 1'-0"

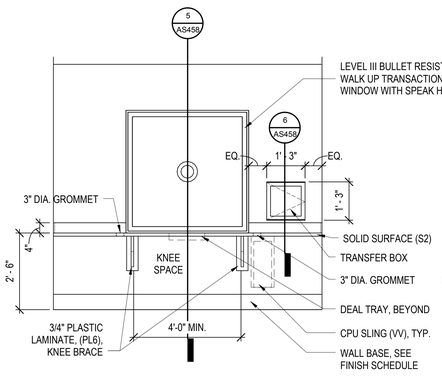

6 AS451 CASEWORK ELEV. - PHARMACY A
1/2" = 1'-0"

(PHARMACY - EXTERIOR SIDE/PATIENT SIDE)

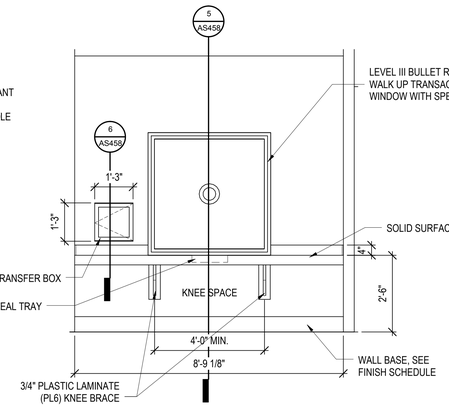

7 AS451 CASEWORK ELEV. - PHARMACY B
1/2" = 1'-0"

(PHARMACY - INTERIOR SIDE)

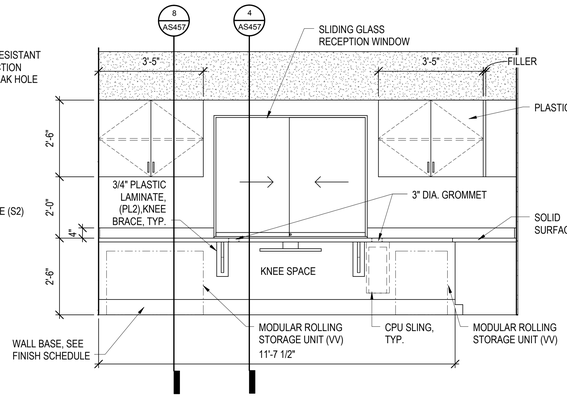

8 AS451 CASEWORK ELEV. - RADIOLOGY RECEPTION A
1/2" = 1'-0"

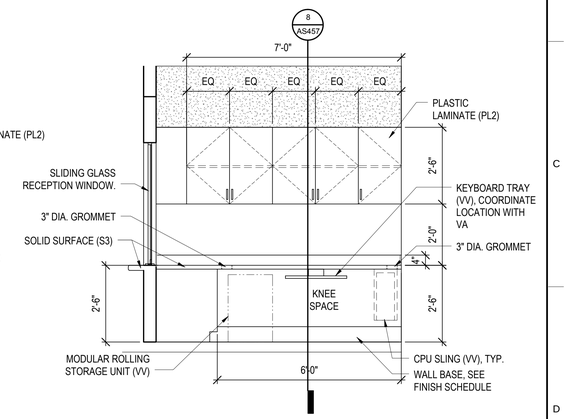

9 AS451 CASEWORK ELEV. - RADIOLOGY RECEPTION B
1/2" = 1'-0"

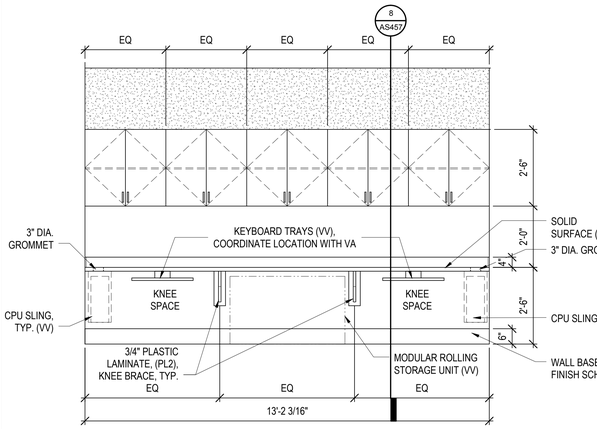

10 AS451 CASEWORK ELEV. - RADIOLOGY TECH RM.
1/2" = 1'-0"

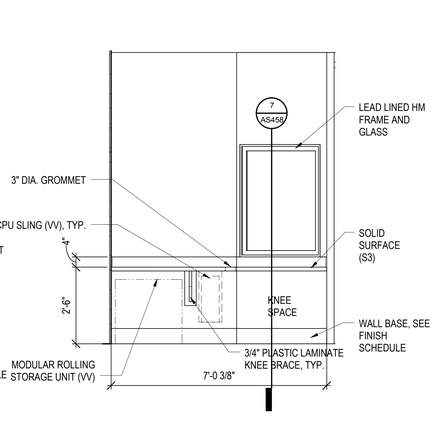

11 AS451 CASEWORK ELEV. - RADIOLOGY
1/2" = 1'-0"

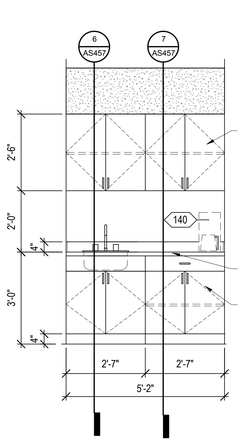

12 AS451 CASEWORK ELEV. - ADMIN.
1/2" = 1'-0"

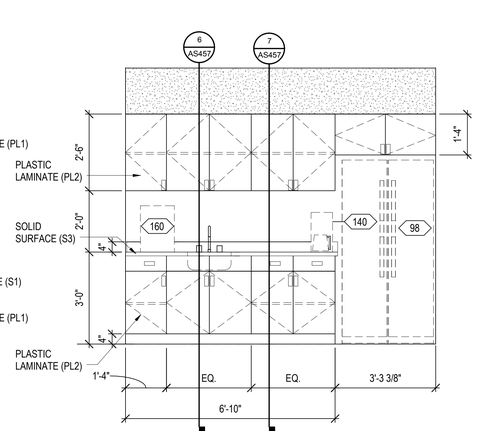

13 AS451 CASEWORK ELEVATION - VOL. MP ROOM
1/2" = 1'-0"

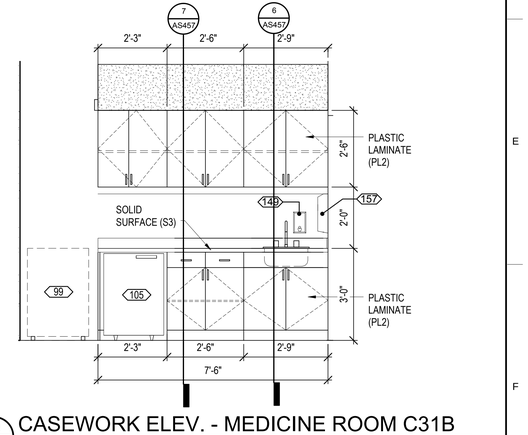

14 AS451 CASEWORK ELEV. - MEDICINE ROOM C31B
1/2" = 1'-0"

0 1' 2' 4'

SCALE: 1/2" = 1'-0"

FINAL SUBMISSION

Revisions:	Date

CONSULTANTS:

CIVIL:
KENNETH HORNE & ASSOCIATES
7201 NORTH 9TH AVENUE, STE. 6
PENSACOLA, FLORIDA 32504
PH: (850) 471-9005
FX: (850) 471-0093

LANDSCAPE ARCHITECT:
CSA GROUP, INC.
6300 PICCADILLY SQUARE DRIVE
MOBILE, ALABAMA 36609
PH: (251) 344-4023
FX: (251) 344-4052

COMM/IDS:
SCHMIDT CONSULTING GROUP, INC.
139 EAST GOVERNMENT STREET
PENSACOLA, FLORIDA 32502
PH: (850) 438-0050
FX: (850) 432-8631

ARCHITECTURE:
BULLOCK TICE ASSOCIATES, INC.
909 EAST CERVANTES STREET
PENSACOLA, FL 32501
PH: (850) 434-5444
FX: (850) 432-5208

SURVEYORS:
KCI TECHNOLOGIES, INC.
10401 HIGHLAND MANOR DRIVE, SUITE 120
TAMPA, FLORIDA 33610
PH: (813) 740-2300

STATE OF FLORIDA
ROBERT G. MAGORE
0013571
29 MARCH 2012
REGISTERED ARCHITECT

ARCHITECT/ENGINEERS:

BES DESIGN/BUILD

BES DESIGN/BUILD, LLC
766 Middle St, Fairhope, AL 36532
Phone: 251.990.5778 Fax: 251.990.3716

Drawing Title	CASEWORK ELEVATIONS
Approved: Project Director	
Project Title	PANAMA CITY JOINT OUTPATIENT CLINIC VA GULF COAST HEALTH CARE
Location	PANAMA CITY, FLORIDA
Date	MARCH 2012
Checked	BM
Drawn	TW/MF
Project Number	520-326
Building Number	-
Drawing Number	AS451
	Dwg. 30 of 42

Office of Construction and Facilities Management

Department of Veterans Affairs

VA FORM 08 - 6231

D:_RAC2012 \ngc\cbs\132711-01_BES_JOPC_walls.rvt 3/26/2012 11:06:32 AM

one eighth inch = one foot
one quarter inch = one foot
three eighths inch = one foot
one half inch = one foot
three quarters inch = one foot
one inch = one foot
one and one half inches = one foot
three inches = one foot