WAYFINDING SIGN SCHEDULE

NOTE: SEE SHEET IS-601 FOR WAYFINDING SIGNAGE DETAILS. ALL SIGNS ARE TO BE MANUFACTURED AND INSTALLED PER THE VA SIGNAGE DESIGN GUIDE. ILLUSTRATIONS SHOWN ARE FOR TYPE AND LOCATION REFERENCE ONLY.

MARK	SIGN TYPE / DESCRIPTION	VA SIGN CODE
01	MEN'S RESTROOM - WALL MOUNTED	IN-09.01
02	WOMEN'S RESTROOM - WALL MOUNTED	IN-09.02
03	UNISEX RESTROOM - WALL MOUNTED	IN-09.03
07	UNISEX RESTROOM - DOOR MOUNTED	IN-09.03
09	DIMENSIONAL LETTERS - 6" x 3/8"D, SEE MOUNTING DETAIL	IN-19.03
10	CODE AND LIFE SAFETY SIGN, EMERGENCY EXIT PLAN, 16" x 16" WALL MOUNT	IN-01.02
17	CONTROL SIGNS, EXIT ONLY - DOOR MOUNTED	

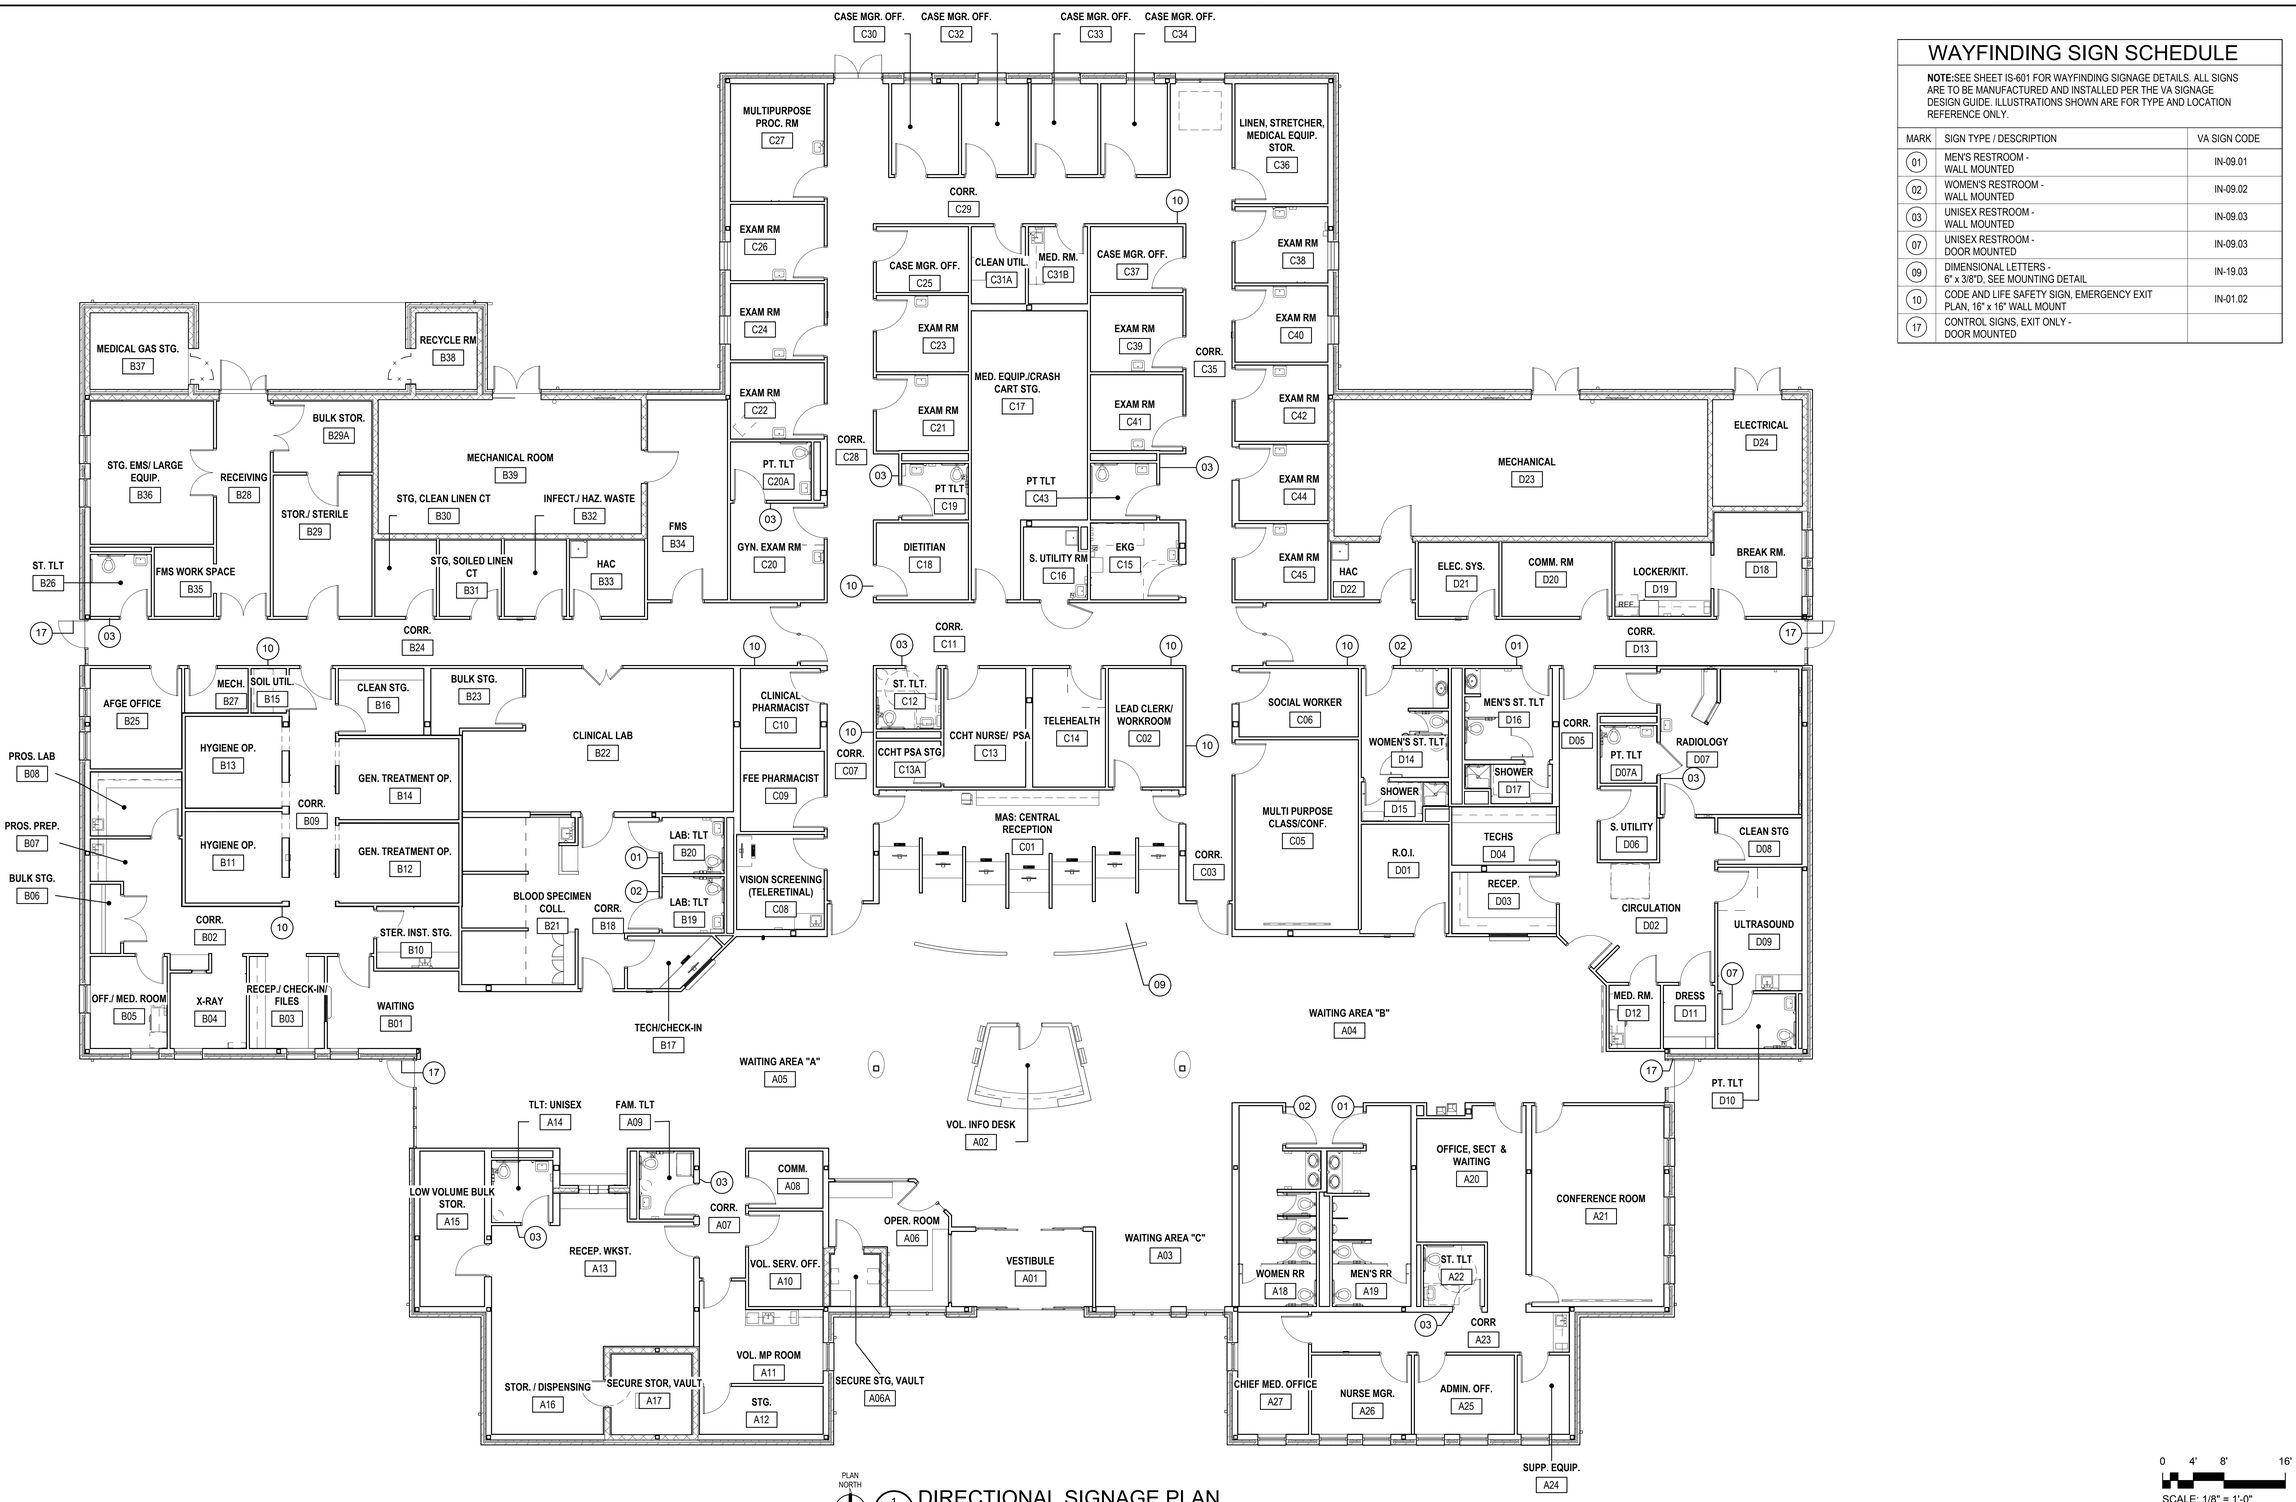

PLAN NORTH

1 / IS122 DIRECTIONAL SIGNAGE PLAN

1/8" = 1'-0"

0 4' 8' 16'

SCALE: 1/8" = 1'-0"

FINAL SUBMISSION

CONSULTANTS:

CIVIL:
KENNETH HORNE & ASSOCIATES
7201 NORTH 9TH AVENUE, STE. 6
PENSACOLA, FLORIDA 32504
PH: (850) 471-9005
FX: (850) 471-0093

LANDSCAPE ARCHITECT:
CSA GROUP, INC.
6300 PICCADILLY SQUARE DRIVE
MOBILE, ALABAMA 36609
PH: (251) 344-4023
FX: (251) 344-4052

COMM/IDS:
SCHMIDT CONSULTING GROUP, INC.
139 EAST GOVERNMENT STREET
PENSACOLA, FLORIDA 32502
PH: (850) 438-0050
FX: (850) 432-8631

ARCHITECTURE:
BULLOCK TICE ASSOCIATES, INC.
909 EAST CERVANTES STREET
PENSACOLA, FL 32501
PH: (850) 434-5444
FX: (850) 432-5208

SURVEYORS:
KCI TECHNOLOGIES, INC.
10401 HIGHLAND MANOR DRIVE, SUITE 120
TAMPA, FLORIDA 33610
PH: (813) 740-2300

STATE OF FLORIDA · JOANNE HECHT HENNESSY · REGISTERED INTERIOR DESIGNER · MARCH 2012 · ID NO. 0004075

ARCHITECT/ENGINEERS:

BES DESIGN/BUILD
BES DESIGN/BUILD, LLC
766 Middle St, Fairhope, AL 36532
Phone: 251.990.5778 Fax: 251.990.3716

Drawing Title	DIRECTIONAL SIGNAGE PLAN
Approved: Project Director	
Project Title	PANAMA CITY JOINT OUTPATIENT CLINIC VA GULF COAST HEALTH CARE
Location	PANAMA CITY, FLORIDA
Date	MARCH 2012
Checked	BM
Drawn	TW/MF
Project Number	520-326
Building Number	-
Drawing Number	IS122
Dwg. 3 of 6	

Office of Construction and Facilities Management

Department of Veterans Affairs

Revisions:	Date

VA FORM 08 - 6231

D:_RAC2012 - rojects\132711-01_BES_JOPC_walls.rvt
3/26/2012 10:04:14 AM