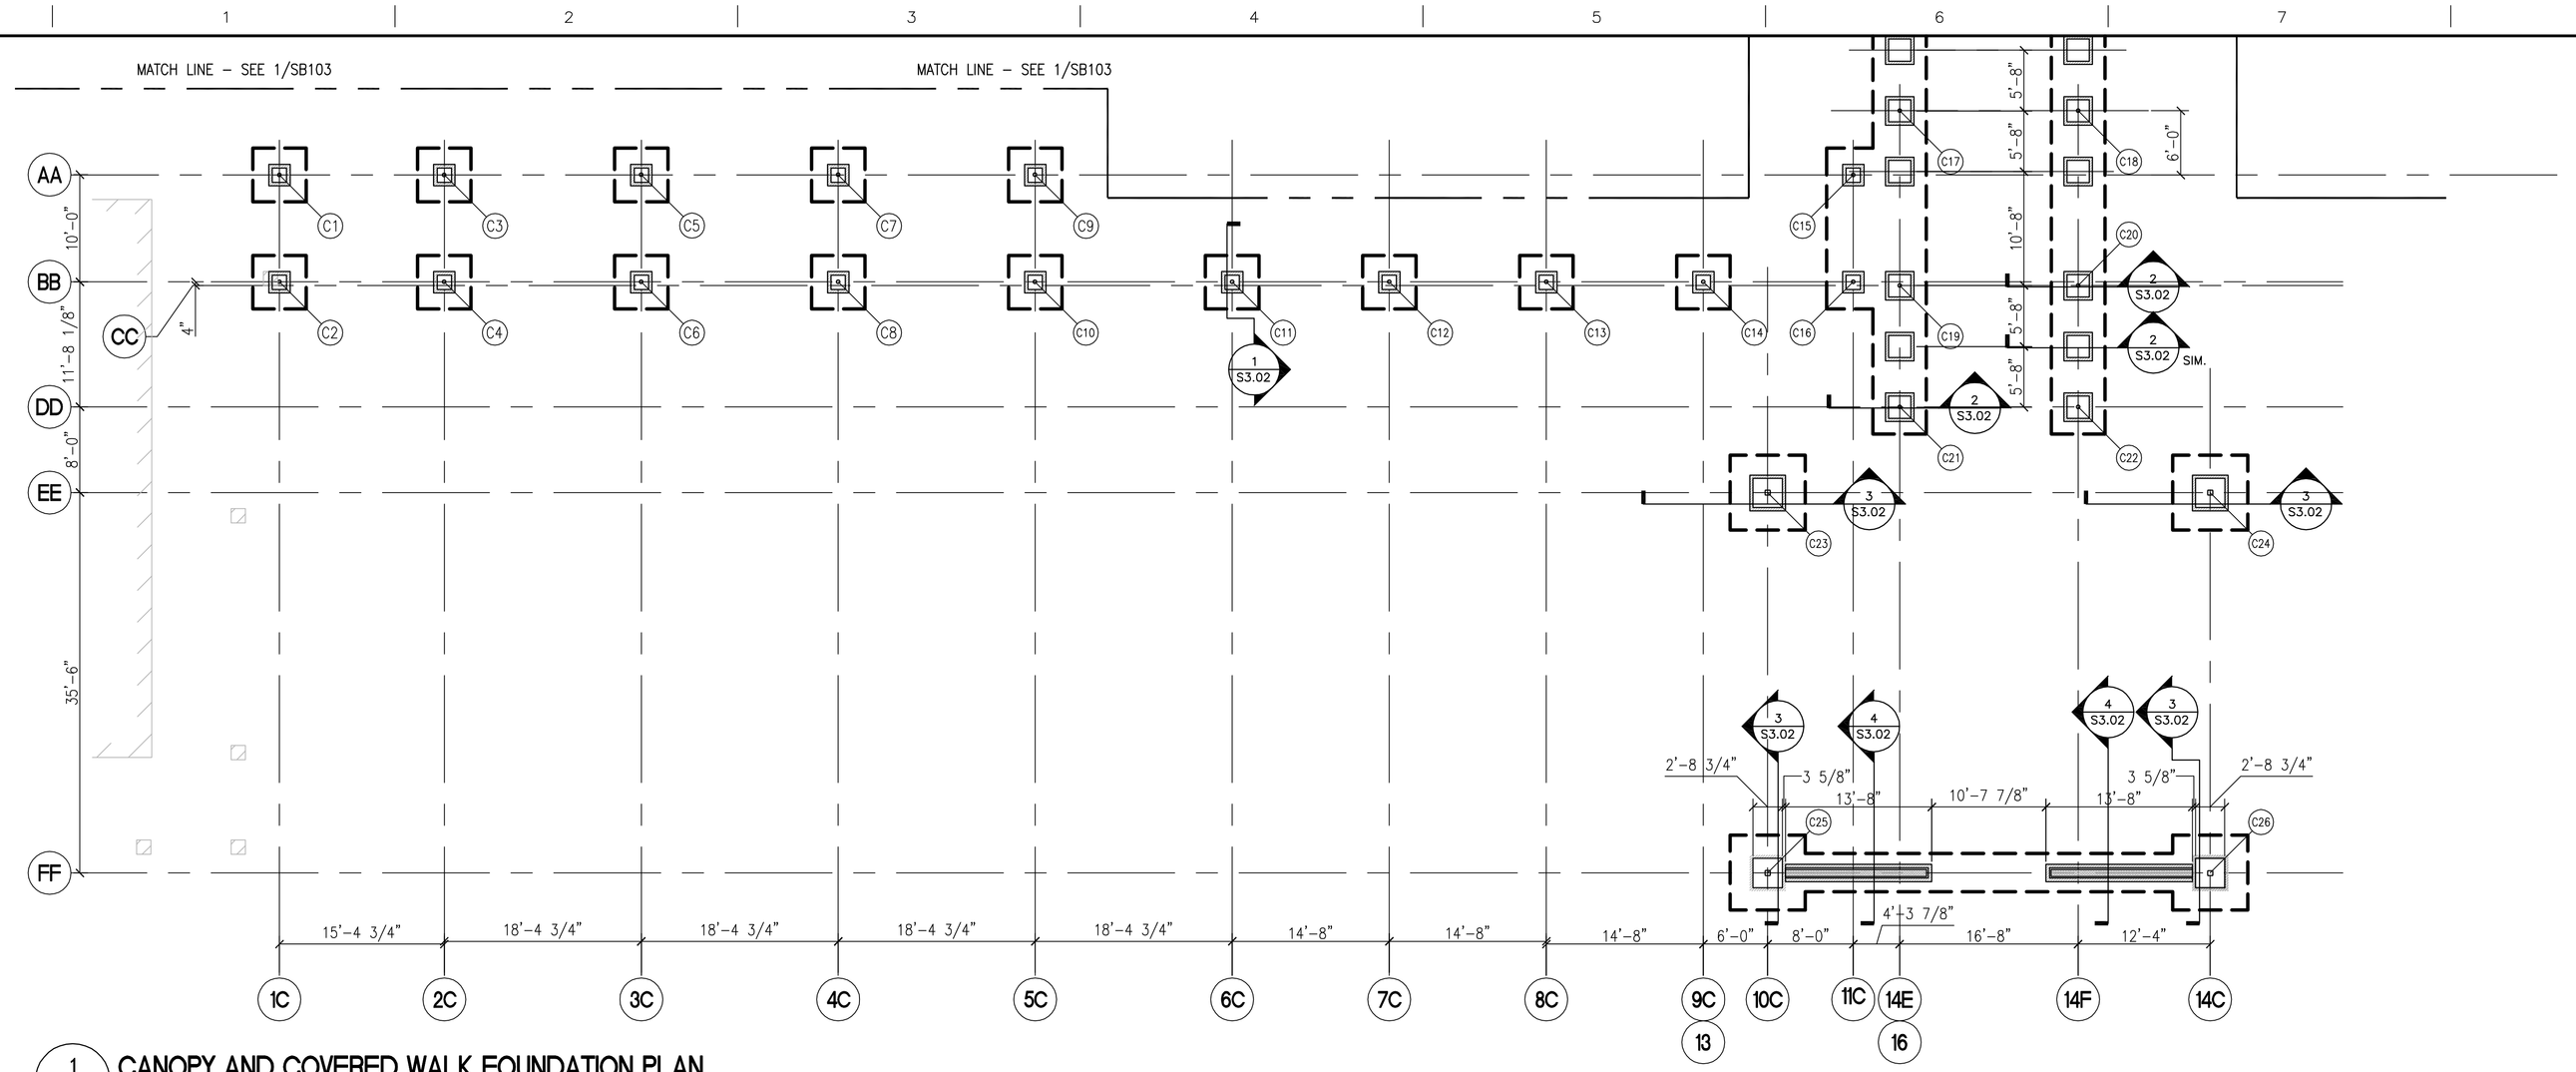

1 SB103 **CANOPY AND COVERED WALK FOUNDATION PLAN**
SCALE: 1/8"=1'-0"

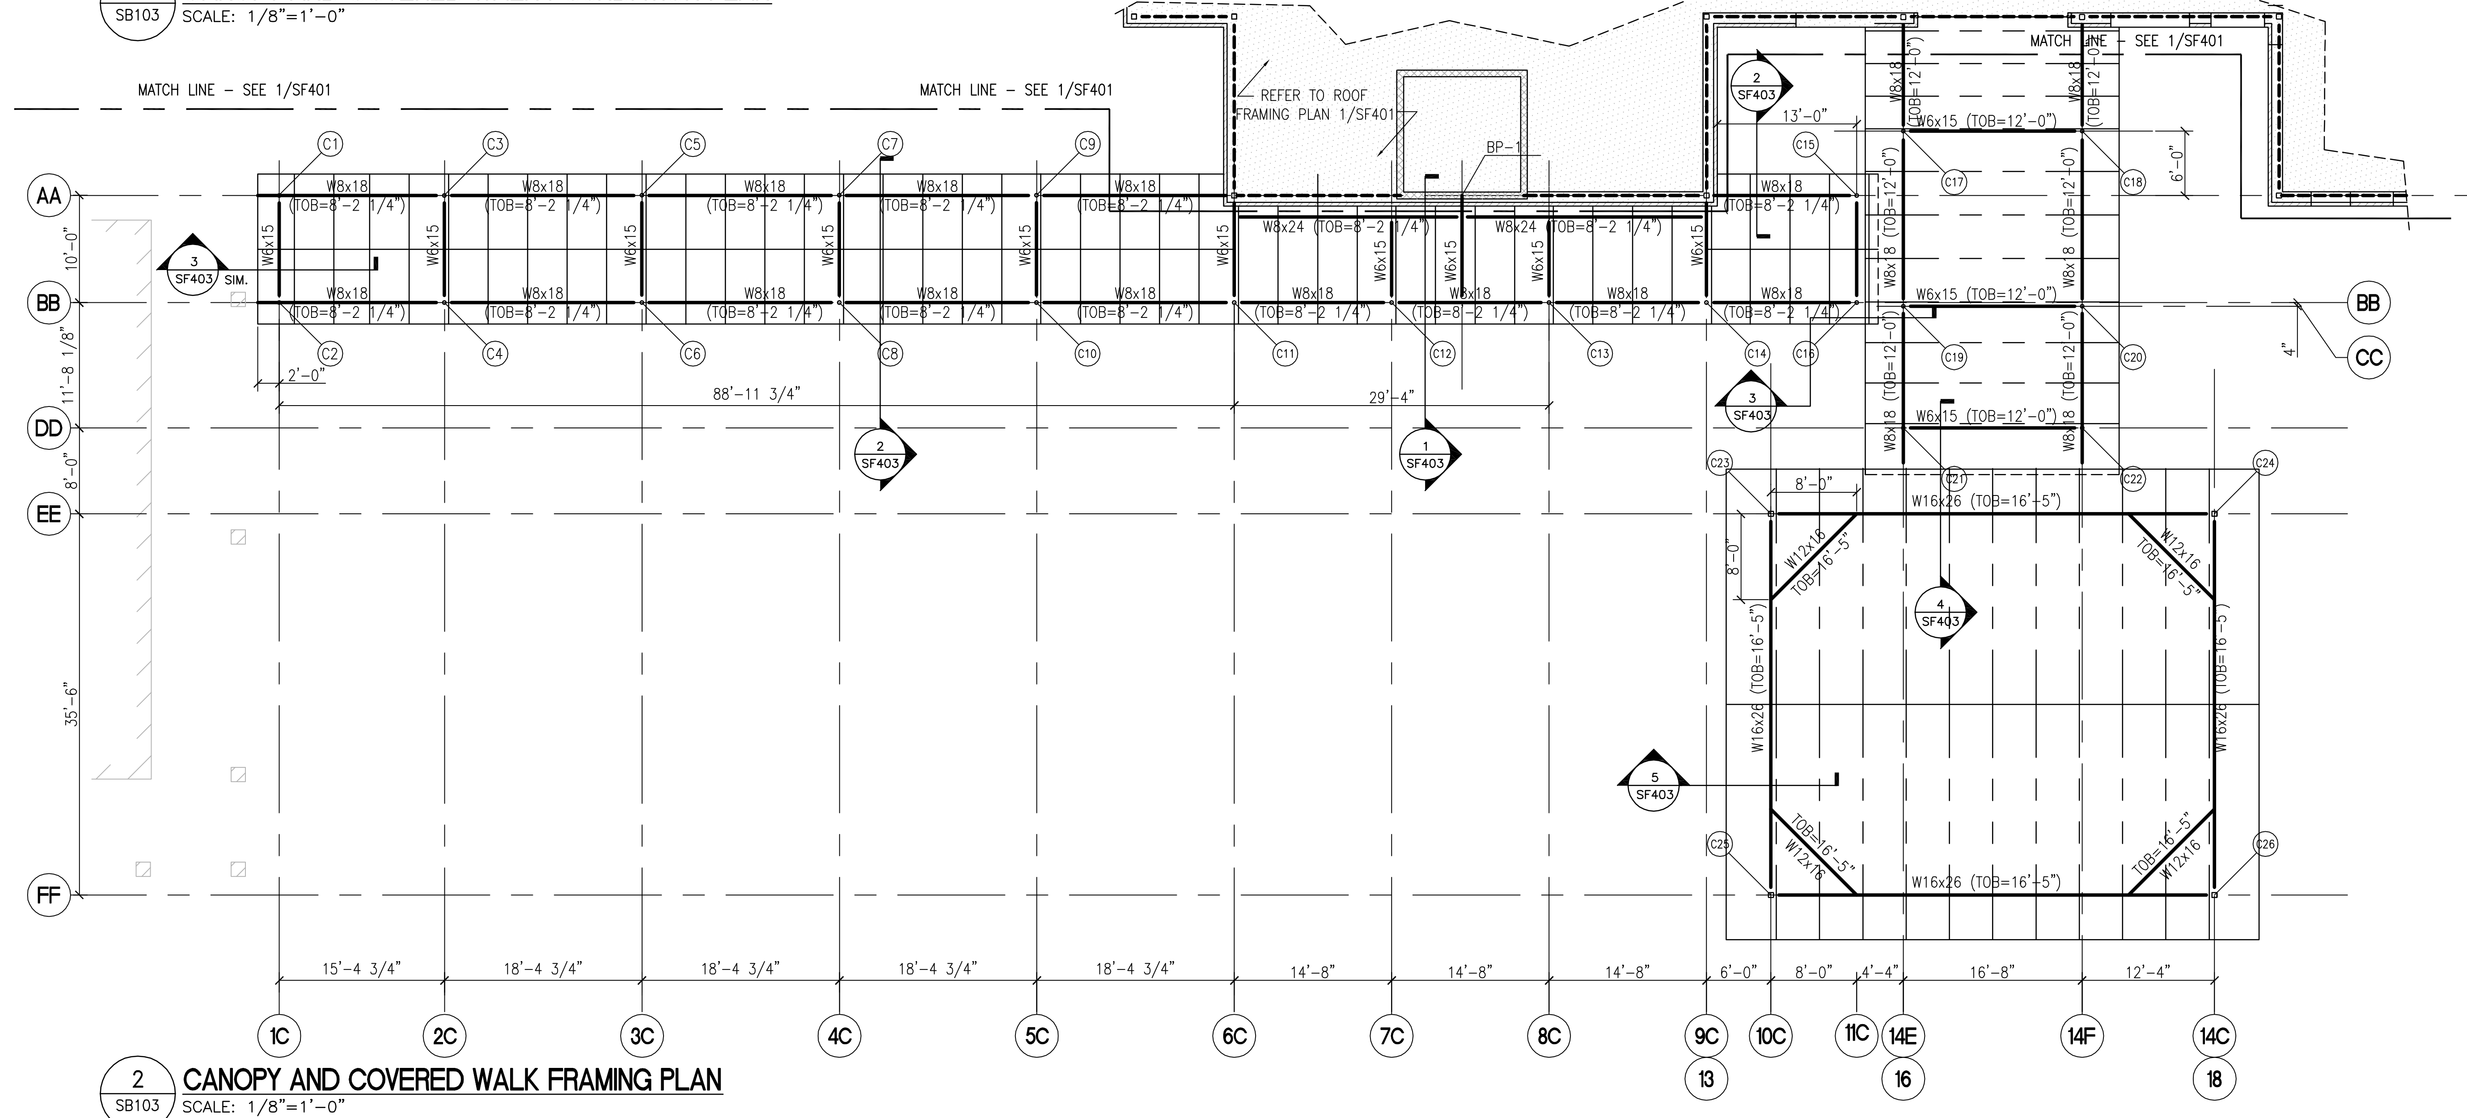

2 SB103 **CANOPY AND COVERED WALK FRAMING PLAN**
SCALE: 1/8"=1'-0"

CANOPY AND COVERED WALK FOUNDATION PLAN NOTES:

1. TYPICAL FOUNDATIONS AT COVERED WALK, COVERED ENTRY, AND COVERED DROP SHALL BE PLACED BELOW GRADE AS INDICATED IN SECTIONS. CONTRACTOR SHALL COORDINATE WITH GRADING PLAN TO LOCATE TOPS OF FOOTINGS.

2. TYPICAL COLUMN NUMBERS ARE INDICATED ON PLAN THUS: (XX)

CANOPY AND COVERED WALK FRAMING PLAN NOTES:

1. TYPICAL ROOF FRAMING CONSISTS OF 1 1/2" X 22 ga TYPE B METAL ROOF DECK OVER LIGHT GAUGE TRUSSES SPACED AT 48"OC. REFER TO ARCHITECTURAL DRAWINGS FOR TRUSS SLOPE OR RADIUS.

2. TOP OF STEEL BEAMS ARE NOTED THUS: TOB = X'-X" AND MEASURED FROM DATUM 0'-0".

N

GRAPHIC SCALE
5' 0' 5' 15' 20'
1/8"=1'-0"
SCALE IN FEET

FINAL SUBMISSION

Revisions	Date

CONSULTANTS:

CIVIL:
KENNETH HORNE & ASSOCIATES
7291 NORTH 9TH AVENUE
PENSACOLA, FLORIDA 32504
PH: (850) 471-9005
FX: (850) 471-0083

LANDSCAPE ARCHITECT:
CSA GROUP, INC.
6300 PICCADILLY SQUARE DRIVE
MOBILE, ALABAMA 36609
PH: (251) 344-4023
FX: (251) 344-4062

COMM/IDS:
SCHMIDT CONSULTING GROUP, INC.
139 EAST GOVERNMENT STREET
PENSACOLA, FLORIDA 32502
PH: (850) 438-0050
FX: (850) 432-8631

ARCHITECTURE:
BULLOCK TICE ASSOCIATES, INC.
909 EAST CERVANTES STREET
PENSACOLA, FL 32501
PH: (850) 434-5444
FX: (850) 432-5208

SURVEYORS:
KCI TECHNOLOGIES, INC.
10401 HIGHLAND MANOR DRIVE, SUITE 120
TAMPA, FLORIDA 33610
PH: (813) 740-2300

ARCHITECT/ENGINEERS:

BES DESIGN/BUILD

BES DESIGN/BUILD, LLC
766 Middle St, Fairhope, AL 36532
Phone: 251.990.5778 Fax: 251.990.3716

Drawing Title: CANOPY AND COVERED WALK FOUNDATION + FRAMING PLANS

Approved: Project Director

Project Title: PANAMA CITY
JOINT OUTPATIENT CLINIC
VA GULF COAST HEALTH CARE

Location: PANAMA CITY, FLORIDA

Date: MARCH 2012 | Checked: NB | Drawn: NB/KM

Project Number: 520-326

Building Number: -

Drawing Number: SB103
Dwg. 4 of 17

Office of Construction and Facilities Management
Department of Veterans Affairs

VA FORM 08-6231