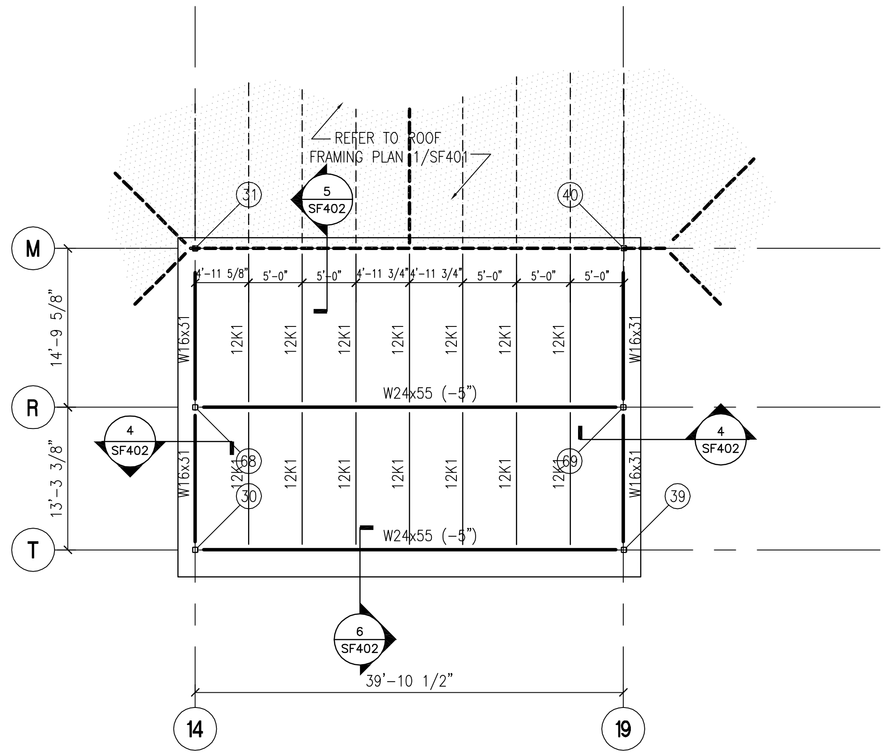

1 / SF101 **CLERESTORY ROOF FRAMING PLAN**
SCALE: 1/8"=1'-0"

CLERESTORY ROOF FRAMING PLAN NOTES:

1. TYPICAL ROOF FRAMING CONSISTS OF 1 1/2" X 22 ga TYPE B METAL ROOF DECK OVER STEEL JOISTS AND BEAMS. STRUCTURAL STEEL SYSTEM SHALL SLOPE TO FORM HIP AND GABLE ROOF.

2. TOP OF STEEL AT EACH COLUMN IS NOTED ON COLUMN SCHEDULE, SHEET SF600, THUS: T.O.S.

TOP OF STEEL REFERS TO BOTTOM OF METAL DECK AND IS MEASURED FROM DATUM 0'-0".

3. STEEL BEAMS PLACED BELOW TOP OF STEEL SUPPORT COLUMNS ARE NOTED THUS: (-X").

4. TOP OF STEEL BEAMS LOCATED BELOW MAIN ROOF FRAMING ARE NOTED THUS: TOB = X'-X" AND MEASURED FROM DATUM 0'-0".

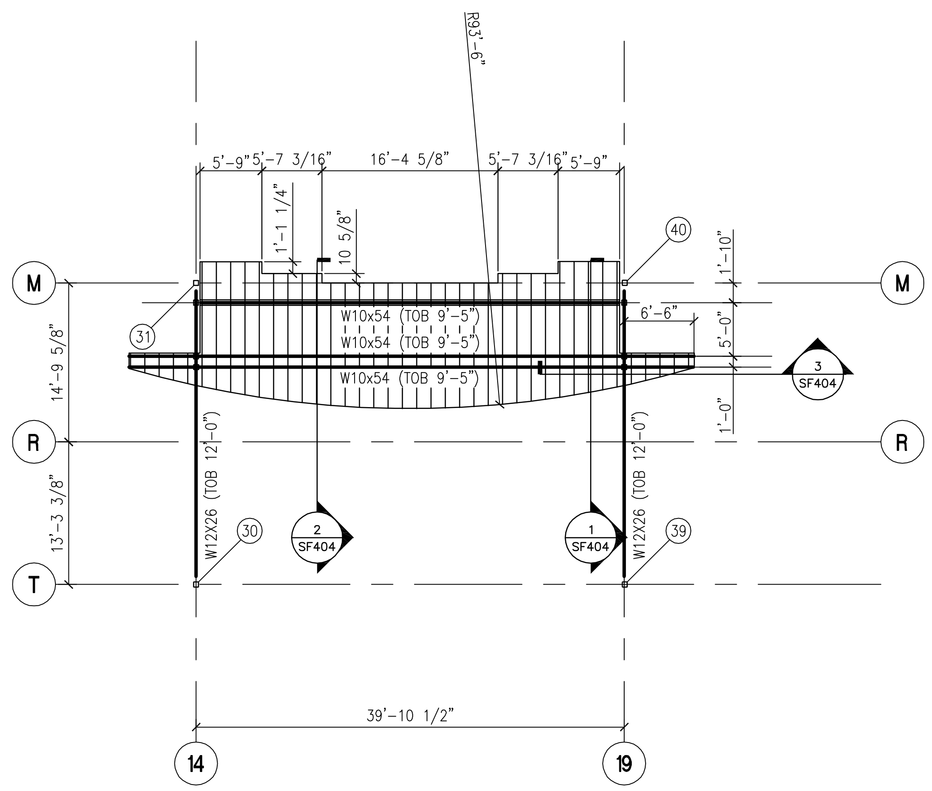

2 / SF101 **RECEPTION AREA CEILING FRAMING PLAN**
SCALE: 1/8"=1'-0"

RECEPTION AREA CEILING FRAMING PLAN NOTES:

1. TYPICAL CEILING FRAMING CONSISTS OF 3/4" WOOD STRUCTURAL PANELS OVER COLD FORMED STEEL JOISTS AND BEAMS.

2. ALL FRAMING IS DESIGNED TO SUPPORT THE FOLLOWING LOADS:
LIVE LOAD: 20 PSF
DEAD LOAD: 5 PSF + SELF WEIGHT

3. TOP OF STEEL BEAMS ARE NOTED THUS: TOB = X'-X" AND MEASURED FROM DATUM 0'-0".

N

GRAPHIC SCALE
5' 0' 5' 15' 20'
1/8"=1'-0"
SCALE IN FEET

FINAL SUBMISSION

Revisions:	Date

CONSULTANTS:

CIVIL:
KENNETH HORNE & ASSOCIATES
7291 NORTH 9TH AVENUE
PENSACOLA, FLORIDA 32504
PH: (850) 471-9005
FX: (850) 471-0083

LANDSCAPE ARCHITECT:
CSA GROUP, INC.
6300 PICCADILLY SQUARE DRIVE
MOBILE, ALABAMA 36609
PH: (251) 344-4023
FX: (251) 344-4052

COMM/IDS:
SCHMIDT CONSULTING GROUP, INC.
139 EAST GOVERNMENT STREET
PENSACOLA, FLORIDA 32502
PH: (850) 438-0050
FX: (850) 432-8631

ARCHITECTURE:
BULLOCK TICE ASSOCIATES, INC.
909 EAST CERVANTES STREET
PENSACOLA, FL 32501
PH: (850) 434-5444
FX: (850) 432-5208

SURVEYORS:
KCI TECHNOLOGIES, INC.
10401 HIGHLAND MANOR DRIVE, SUITE 120
TAMPA, FLORIDA 33610
PH: (813) 740-2300

ARCHITECT/ENGINEERS:

BES DESIGN/BUILD

BES DESIGN/BUILD, LLC
766 Middle St, Fairhope, AL 36532
Phone: 251.990.5778 Fax: 251.990.3716

Drawing Title: CLERESTORY AND RECEPTION CEILING FRAMING PLANS

Approved: Project Director

Project Title: PANAMA CITY
JOINT OUTPATIENT CLINIC
VA GULF COAST HEALTH CARE

Location: PANAMA CITY, FLORIDA

Date: MARCH 2012 | Checked: NB | Drawn: NB/KM

Project Number: 520-326
Building Number: -
Drawing Number: SF102
Dwg. 6 of 17

Office of Construction and Facilities Management
Department of Veterans Affairs

VA FORM 08-6231