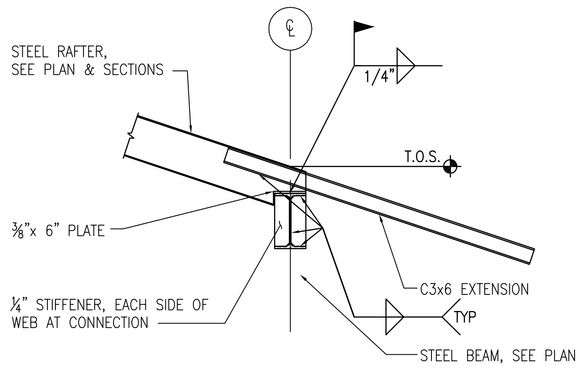

A **TYPICAL RAFTER CONNECTION**
SCALE: 3/4" = 1'-0"

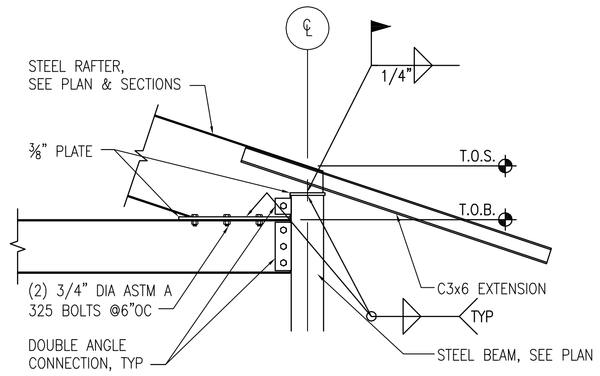

C **TYPICAL CORNER CONNECTION**
SCALE: 3/4" = 1'-0"

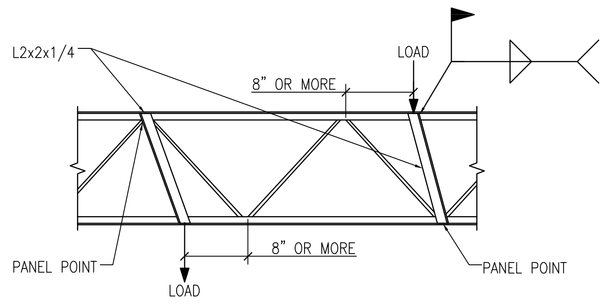

JOIST REINFORCEMENT AS INDICATED IS REQUIRED FOR ALL CONCENTRATED LOADS 500lb OR MORE, OCCURRING OUTSIDE OF A PANEL POINT. LOADS INCLUDE, BUT ARE NOT LIMITED TO, MECHANICAL EQUIPMENT, PIPING, AND ROOF STRUCTURE SUPPORTS.

E **TYPICAL JOIST REINFORCEMENT**
SCALE: 3/4" = 1'-0"

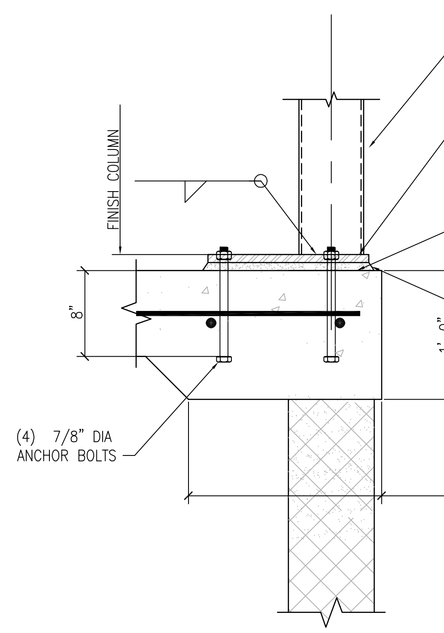

G **TYPICAL COLUMN ON CMU WALL**
SCALE: 1 1/2" = 1'-0"

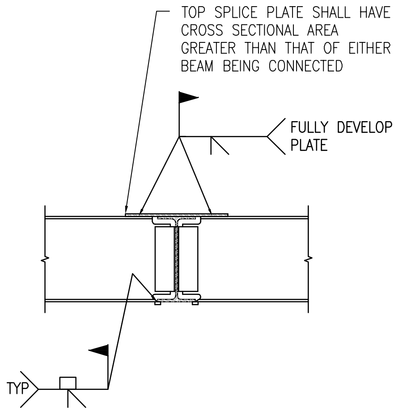

B **TYPICAL BEAM TO BEAM MOMENT CONNECTION**
SCALE: 3/4" = 1'-0"

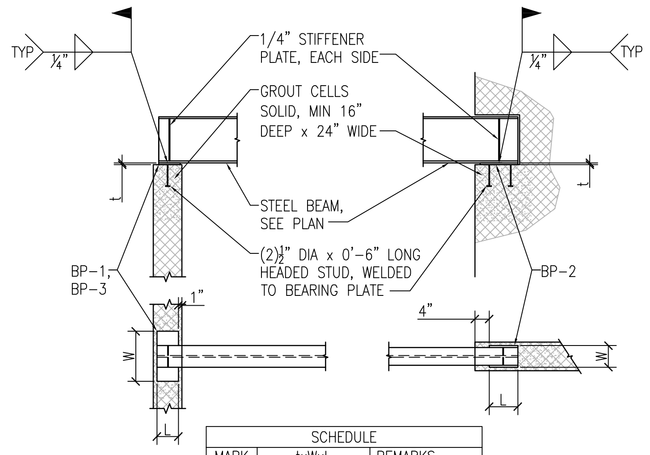

SCHEDULE		
MARK	txWxL	REMARKS
BP-1	1/2"x6"x0'-6"	--
BP-2	5/8"x6"x0'-8"	--
BP-3	3/4"x10"x0'-6"	--

D **TYPICAL BEAM BEARING AT CMU**
SCALE: 1/2" = 1'-0"

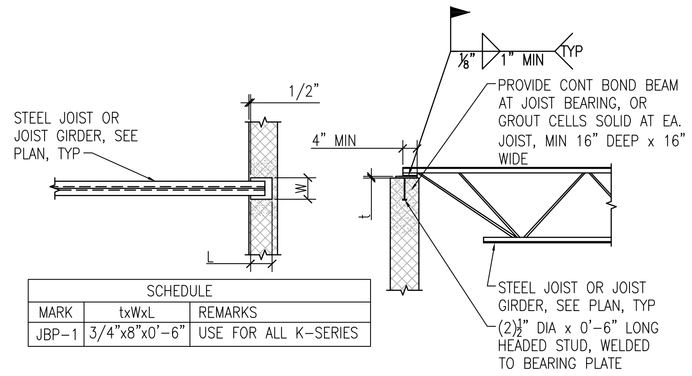

SCHEDULE		
MARK	txWxL	REMARKS
JBP-1	3/4"x8"x0'-6"	USE FOR ALL K-SERIES

F **TYPICAL JOIST BEARING AT CMU WALL**
SCALE: 1/2" = 1'-0"

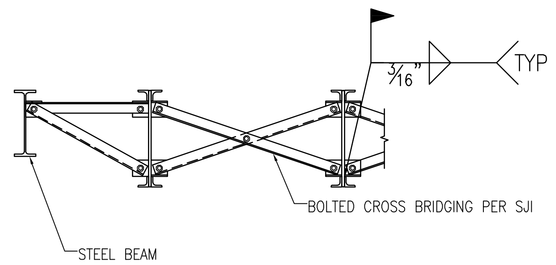

NOTES:
1. DO NOT WELD BRIDGING TO JOIST WEB MEMBERS.
2. DO NOT HANG MECHANICAL, ELECTRICAL, ETC. EQUIPMENT FROM BRIDGING.

H **TYPICAL JOIST BRIDGING**
SCALE: 3/4" = 1'-0"

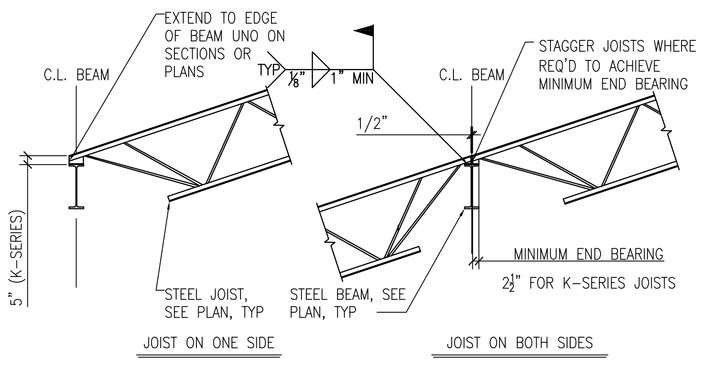

J **TYPICAL JOIST BEARING AT STEEL BEAM**
SCALE: 1/2" = 1'-0"

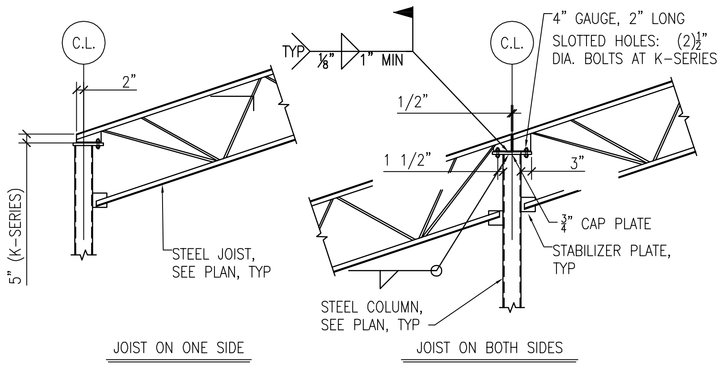

K **TYPICAL JOIST BEARING AT ROOF COLUMN**
SCALE: 1/2" = 1'-0"

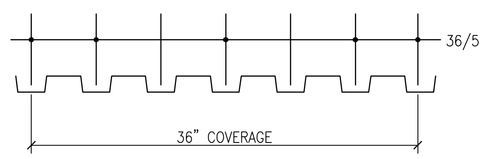

DECK PROPERTIES	
TYPE:	B
DEPTH:	1⅛"
GAUGE:	22
I:	0.169 in^4
Sp:	0.186 in^3
Sn:	0.192 in^3

CONNECTION TYPE	
PATTERN:	36/4
SUPPORT:	⅝" PUDDLE WELD
SIDE LAP:	#10 TEK AT 30" OC, MAX

L **TYPICAL METAL ROOF DECK**
SCALE: 1 1/2" = 1'-0"

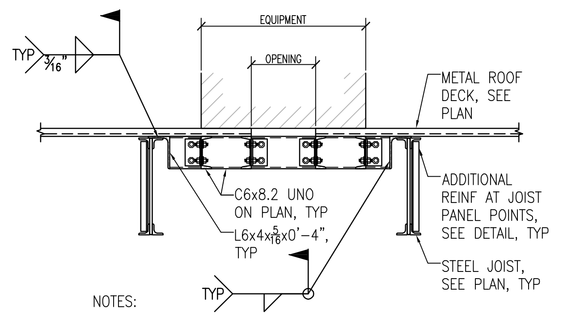

NOTES:
1. REFER TO ARCHITECTURAL, MECHANICAL, AND ELECTICAL DRAWINGS FOR ROOF TOP EQUIPMENT AND OPENING LOCATIONS. COORDINATE FRAMING DIMENSIONS WITH EQUIPMENT MANUFACTURERS.
2. ADDITIONAL FRAMING AROUND ROOF OPENINGS IS REQUIRED FOR ALL OPENINGS GREATER THAN 8"X8".

M **TYPICAL FRAMING AT ROOF OPENINGS AND EQUIPMENT**
SCALE: 3/4" = 1'-0"

FINAL SUBMISSION

Revisions:	Date

CONSULTANTS:

CIVIL:
KENNETH HORNE & ASSOCIATES
7291 NORTH 9TH AVENUE
PENSACOLA, FLORIDA 32504
PH: (850) 471-9005
FX: (850) 471-0083

LANDSCAPE ARCHITECT:
CSA GROUP, INC.
6300 PICCADILLY SQUARE DRIVE
MOBILE, ALABAMA 36609
PH: (251) 344-4023
FX: (251) 344-4052

COMMISSIONING:
SCHMIDT CONSULTING GROUP, INC.
139 EAST GOVERNMENT STREET
PENSACOLA, FLORIDA 32502
PH: (850) 438-0050
FX: (850) 432-8831

ARCHITECTURE:
BULLOCK TICE ASSOCIATES, INC.
909 EAST CERVANTES STREET
PENSACOLA, FL 32501
PH: (850) 434-5444
FX: (850) 432-5208

SURVEYORS:
KCI TECHNOLOGIES, INC.
10401 HIGHLAND MANOR DRIVE, SUITE 120
TAMPA, FLORIDA 33610
PH: (813) 740-2300

ARCHITECT/ENGINEERS:

BES DESIGN/BUILD

BES DESIGN/BUILD, LLC
766 Middle St, Fairhope, AL 36532
Phone: 251.990.5778 Fax: 251.990.3716

Drawing Title: TYPICAL DETAILS

Approved: Project Director

Project Title: PANAMA CITY
JOINT OUTPATIENT CLINIC
VA GULF COAST HEALTH CARE

Location: PANAMA CITY, FLORIDA

Date: MARCH 2012 | Checked: NB | Drawn: NB/KM

Project Number: 520-326

Building Number: -

Drawing Number: SF203
Dwg. 9 of 17

Office of Construction and Facilities Management
Department of Veterans Affairs

VA FORM 08-6231