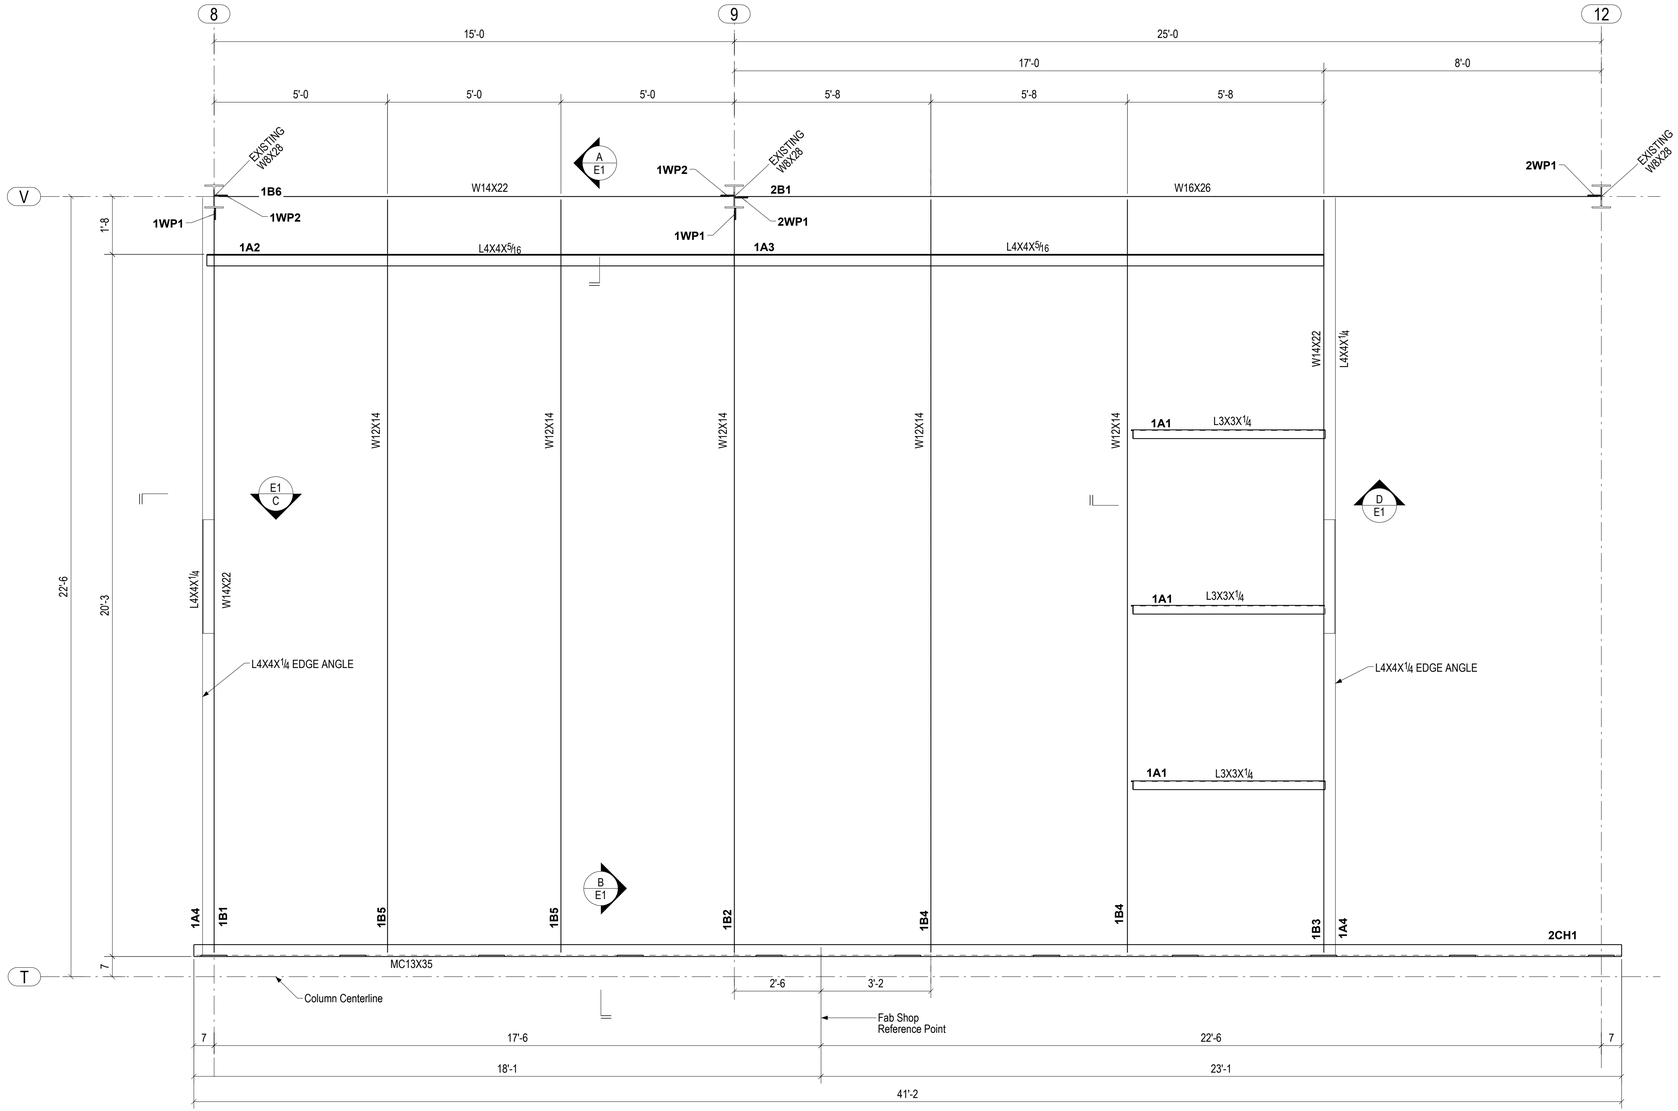

NOTE: TOS 691'-2 3/4" Above 3rd Finished Floor

Erection Plan

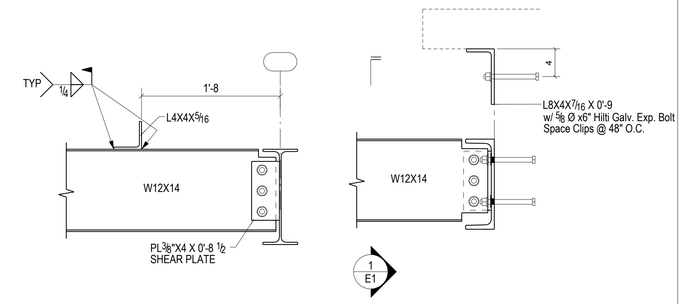

A E1 SECTION

B E1 SECTION

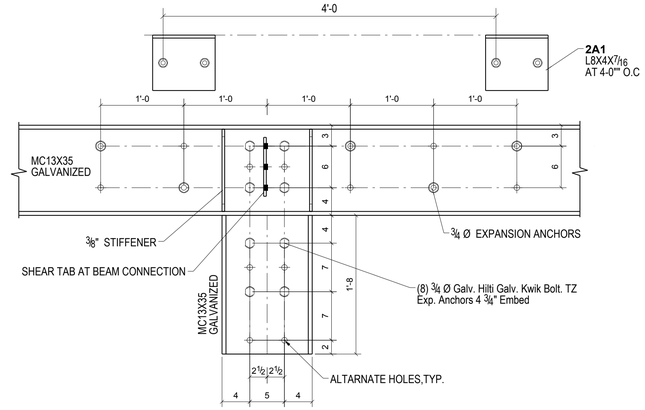

1 E1 SECTION

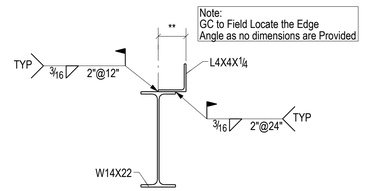

C E1 SECTION

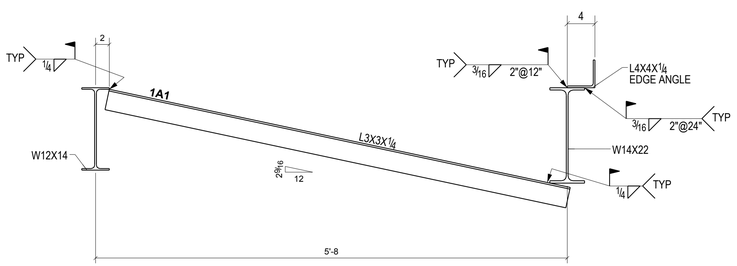

D E1 SECTION

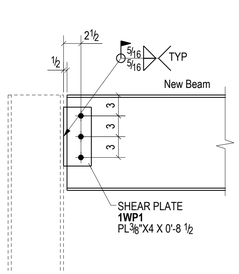

Mount to WF Column Flange

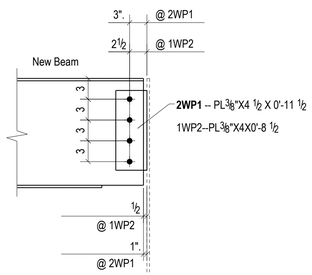

Mount to WF Column Web

MAT'L (U.N)	HOLES (U.N)
---	---

SHOP WELD (U.N): ---

FIELD CONN. (U.N): ---

SURFACE PREPARATION

SHOP PAINT (U.N)

SPECIAL: -------

CERTIFIED
CONVENTIONAL STEEL STRUCTURES
COMPLEX STEEL BUILDING STRUCTURES
SOPHISTICATED PAINT ENDORSEMENT

OSA

DATE	REV	DESCRIPTION	BY	CH.BY
10/01/2014	A	FOR RE-APPROVAL	NAS	KNP

ISSUE

FOR	NO.	DATE
A APP	1	10/01/2014

THOMAS STEEL, INC.
CONSTRUCTION CONSULTANTS
BELLEVUE, OHIO

PALLIATIVE CARE UNIT

Framing Plan

JOB NO.	DRAWN	CHECKED	APPROVED	
J-6605	NAS 10/01/2014	KNP 10/01/2014		E1