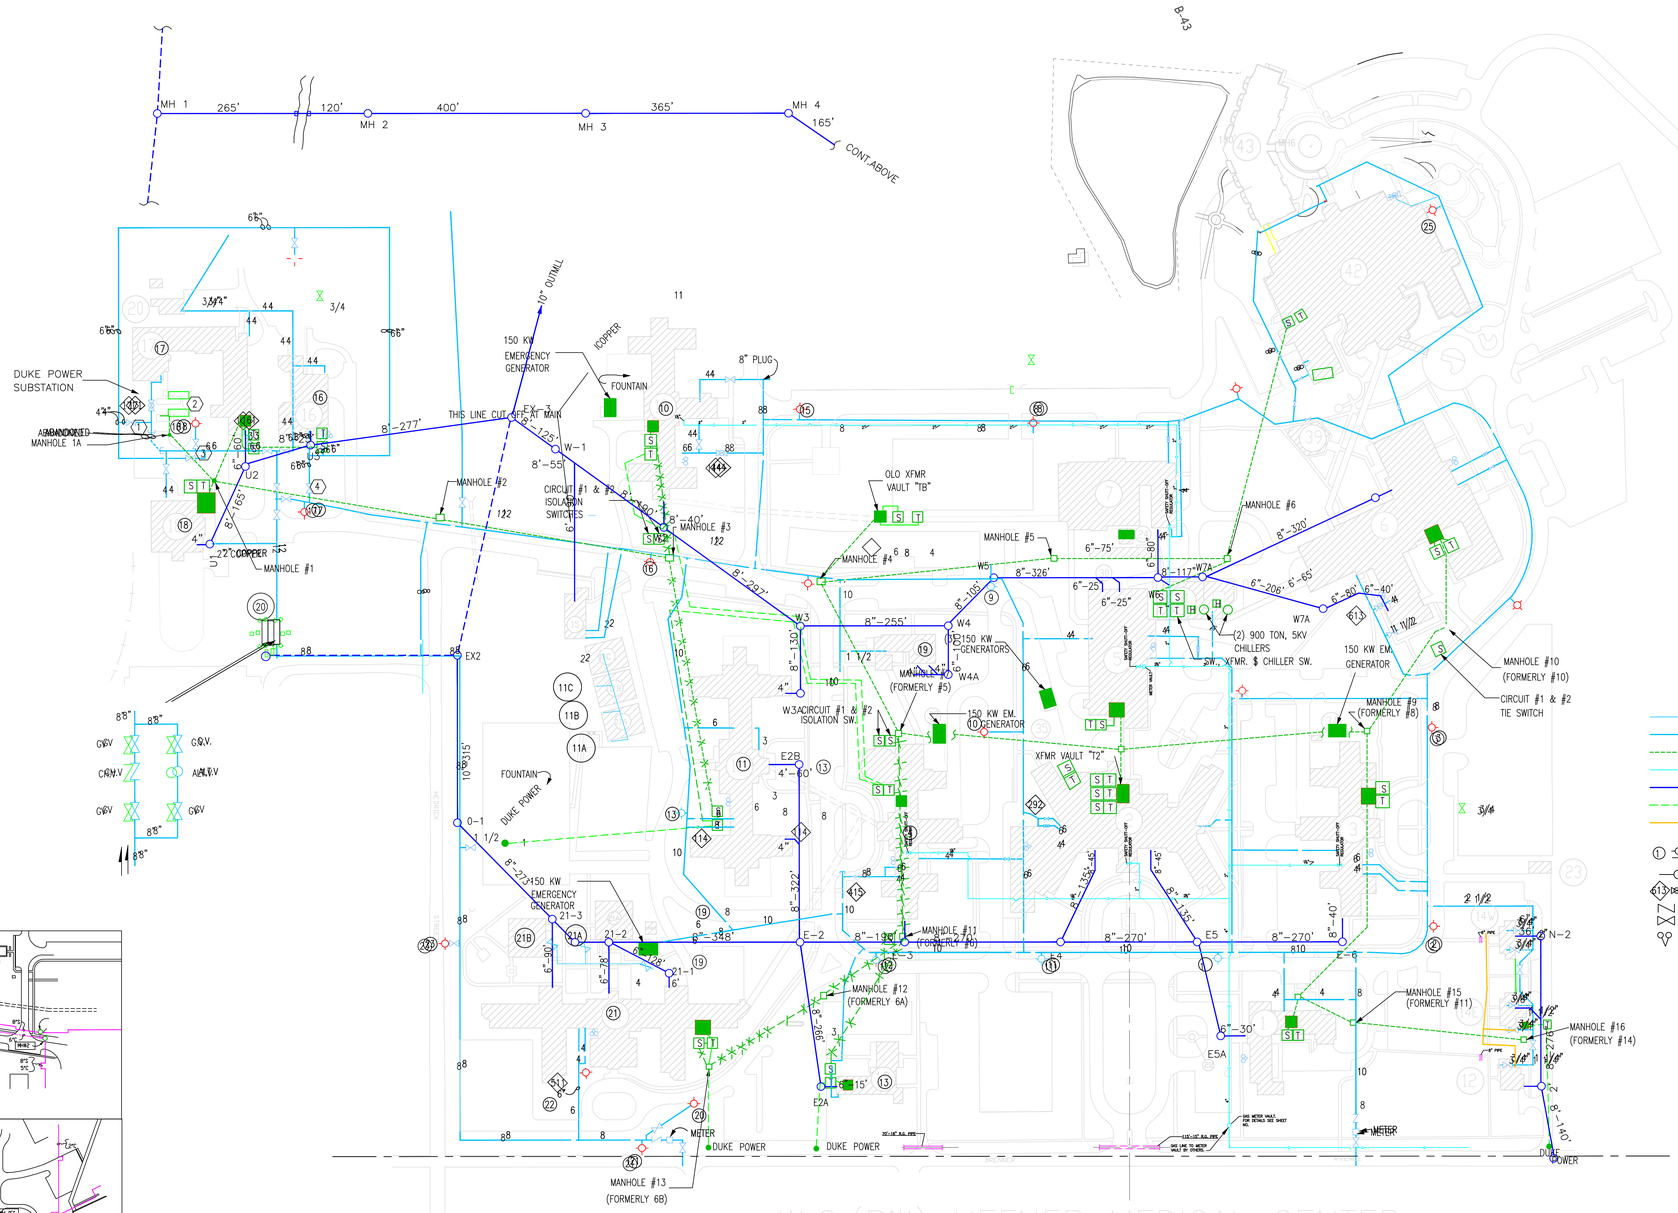

NOTES:

CONTRACTOR TO COORDINATE WITH DUKE POWER FOR ALL HIGH VOLTAGE CROSSINGS. CONTRACTOR TO PERFORM UTILITY DETECTION ON SITE TO VERIFY EXISTING CONDITIONS. CITY UTILITIES ARE NOT SHOWN ON THIS DRAWING. THE CONTRACTOR IS RESPONSIBLE FOR LOCATING ALL UTILITIES AS NECESSARY.

W.G.(Bill) HEFNER MEDICAL CENTER
SALISBURY, NORTH CAROLINA

Revision	Date
REV-1 UPDATED UTILITY DRAWING	22 AUG 12

RECOMMEND APPROVAL

REQUESTER	Date		
CHIEF OF SERVICE	Date	CHIEF OF STAFF	Date
ASSOC. DIR. PATIENT CARE SVC.	Date	ASSOC. DIR. for OPERATIONS	Date
APPROVAL BY: MEDICAL CENTER DIRECTOR			Date

Drawing Title: UTILITY SITE PLAN

Project Title: REPLACE DOMESTIC WATER LINES-NORTH LOOP

Date: 15 AUG 2012

Project No. 659-12-253

Approved: Safety Manager/M&O Supervisor

Building Number: CAMPUS | Checked | Drawn: BLF

Approved:Chief of Facilities Management Svr.

Location: W.G.(Bill) Hefner Medical Center, 1601 Brenner Ave., Salisbury NC 28144

DRAWING NO. U-103

DWG. 7B OF 8

Department of Veterans Affairs