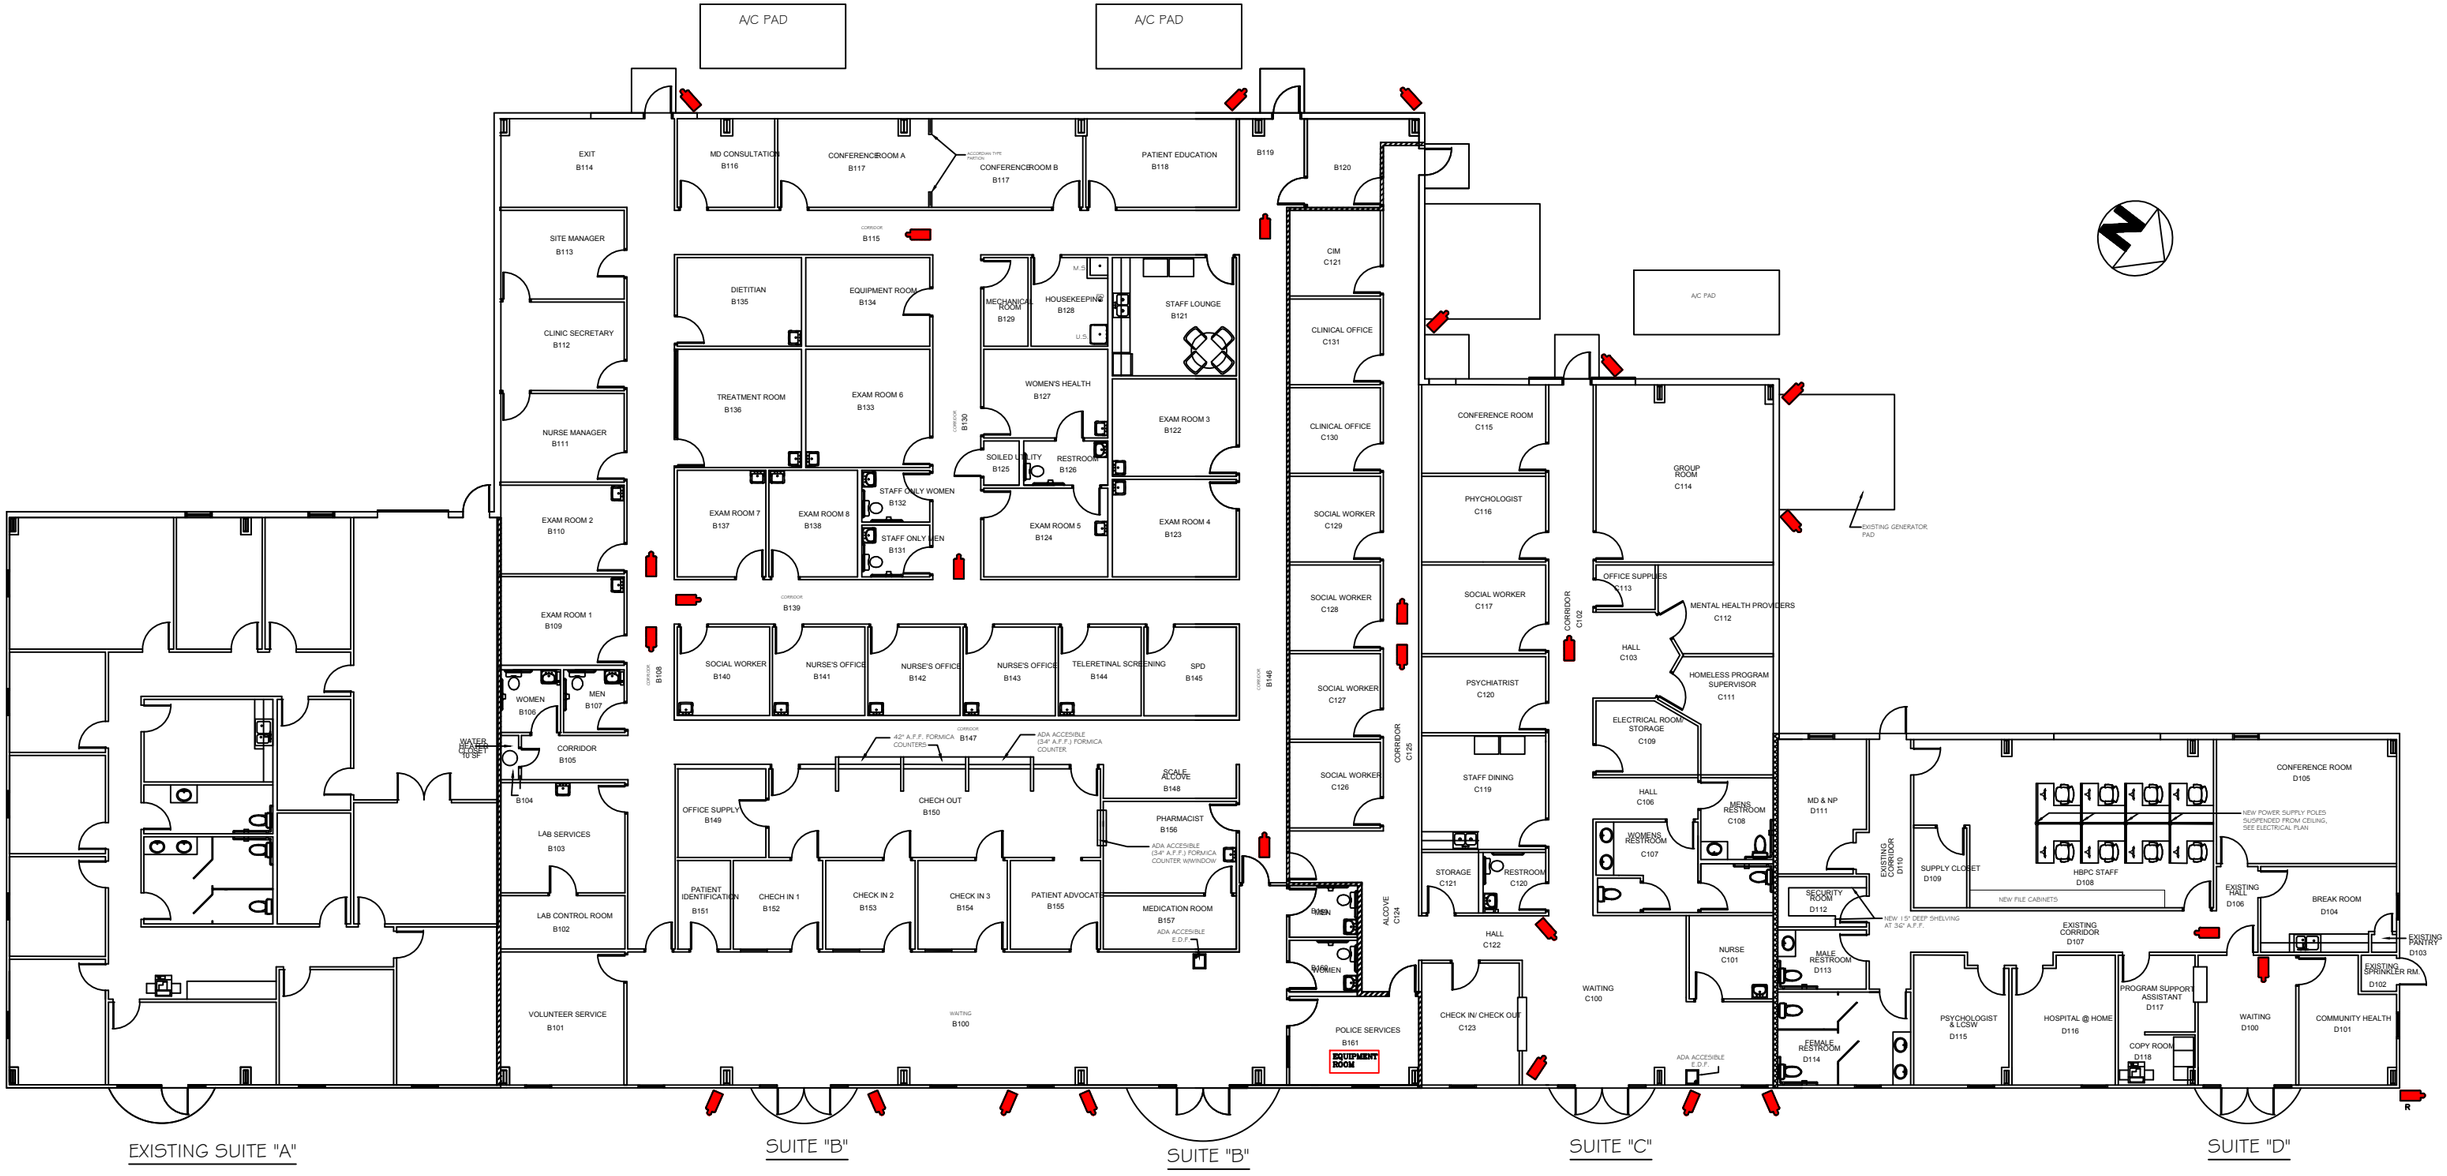

NEW SLIDELL CLINIC FLOOR PLAN CAMERAS AND EQUIPMENT ROOM

SCALE: 1/8"=1'-0" **DATE: 09/01/17**

SYMBOL LEGEND

PTZ **-PAN,TILT AND ZOOM CAMERA**

-FIXED CAMERA

R **-ROTATIONAL CAMERA**