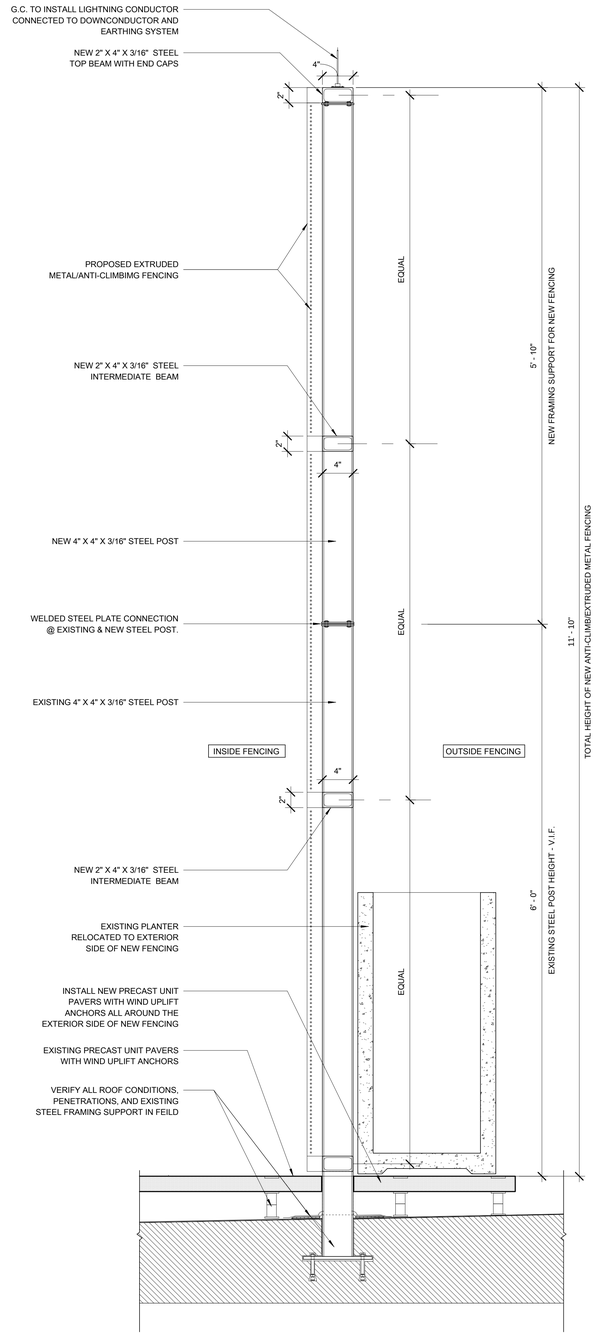

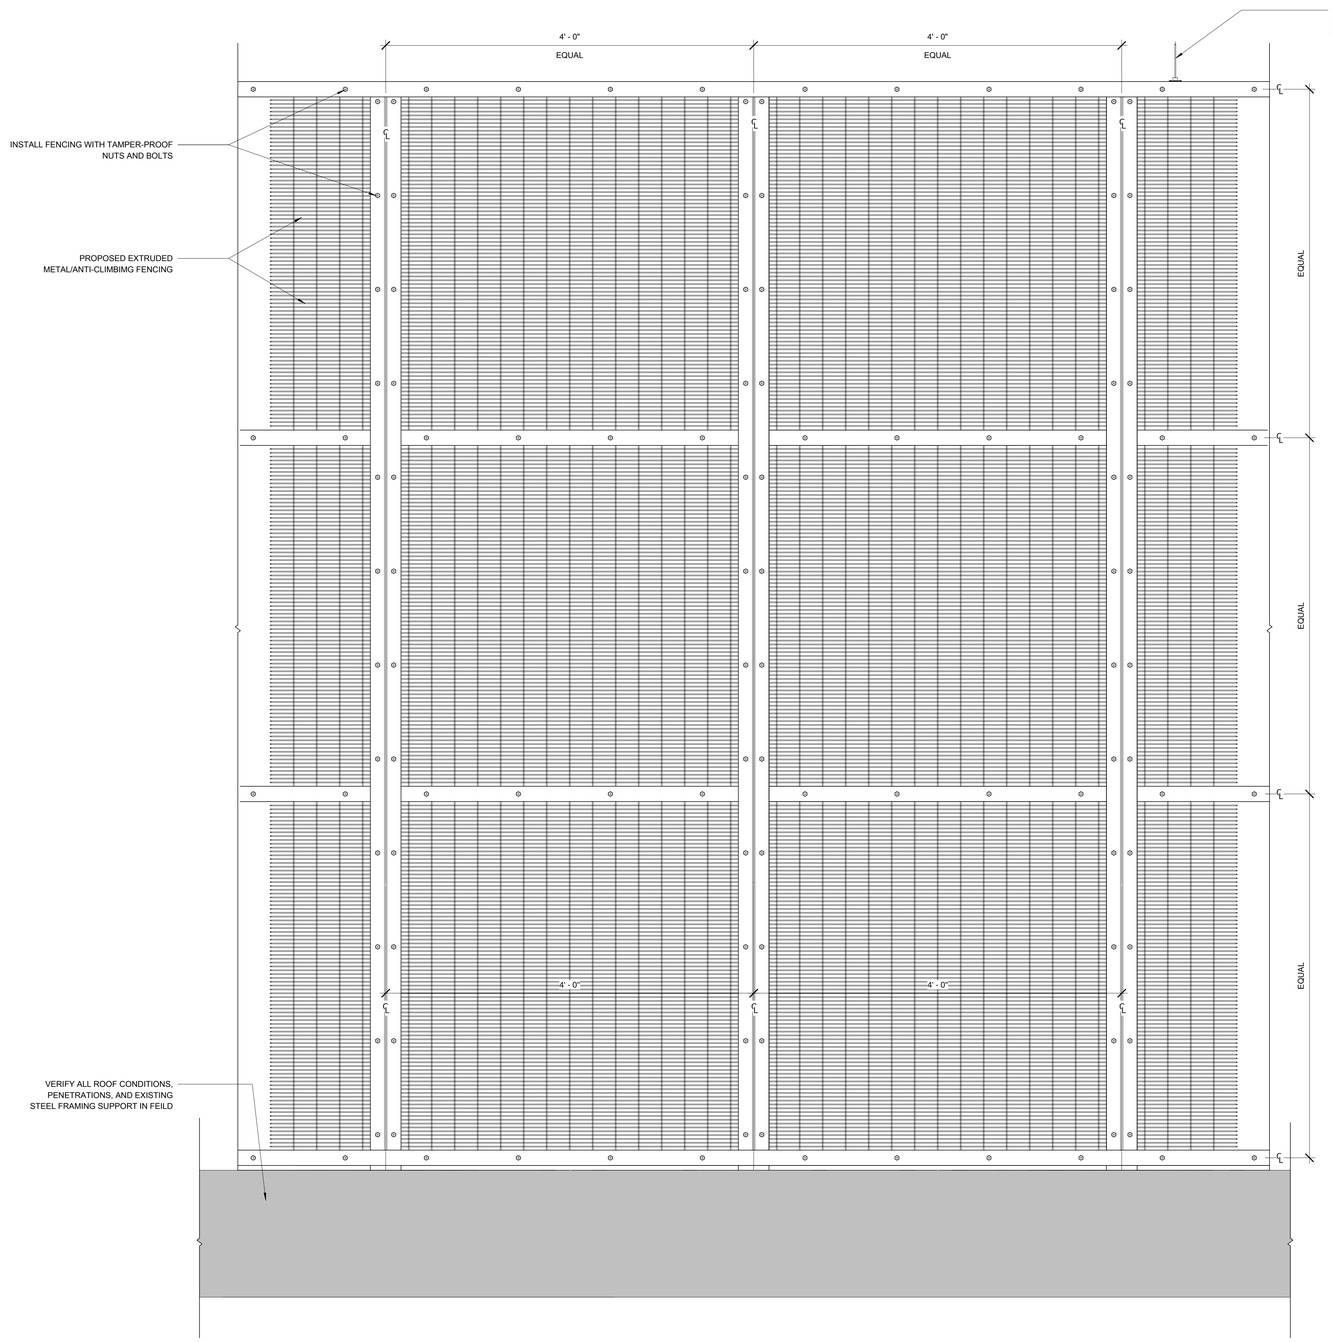

1 LEVEL 3 PATIENT TERRACE MODIFICATIONS - SECTION 2
1 1/2" = 1'-0"

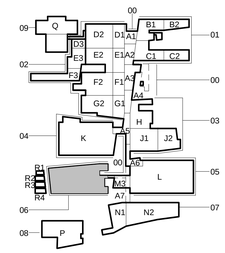

PLAN NORTH

REVISIONS:	DATE

CONSULTANTS:

ARCHITECT/ENGINEERS:

DRAWING TITLE: CLC RAILING MODIFICATIONS - DETAILS

PROJECT TITLE: SLVHCS MEDICAL CENTER

PROJECT NUMBER: 629-18-104

BUILDING NUMBER: O6

DOCUMENT SET PACKAGE:

APPROVED: PROJECT DIRECTOR

LOCATION: NEW ORLEANS, LOUISIANA

DATE: 10/19/17

CHECKED: FEMI

DRAWN: FEMI

DRAWING NUMBER: TL.LVL3-A003

OFFICE OF CONSTRUCTION AND FACILITIES MANAGEMENT

Department of Veterans Affairs

VA FORM 08-6231