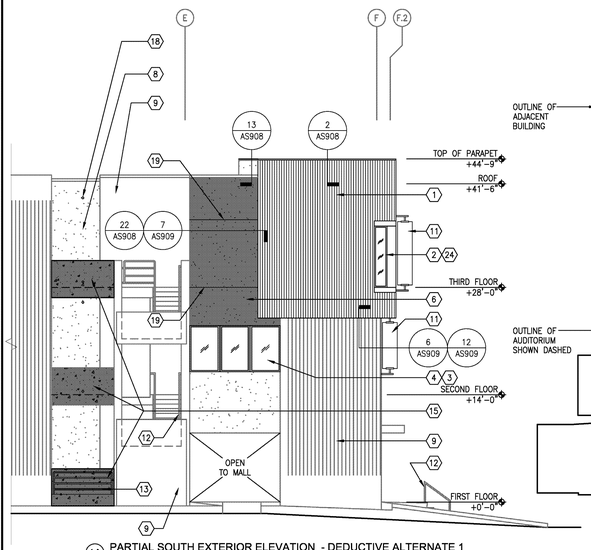

1A PARTIAL SOUTH EXTERIOR ELEVATION - DEDUCTIVE ALTERNATE 1
1/8" = 1'-0"

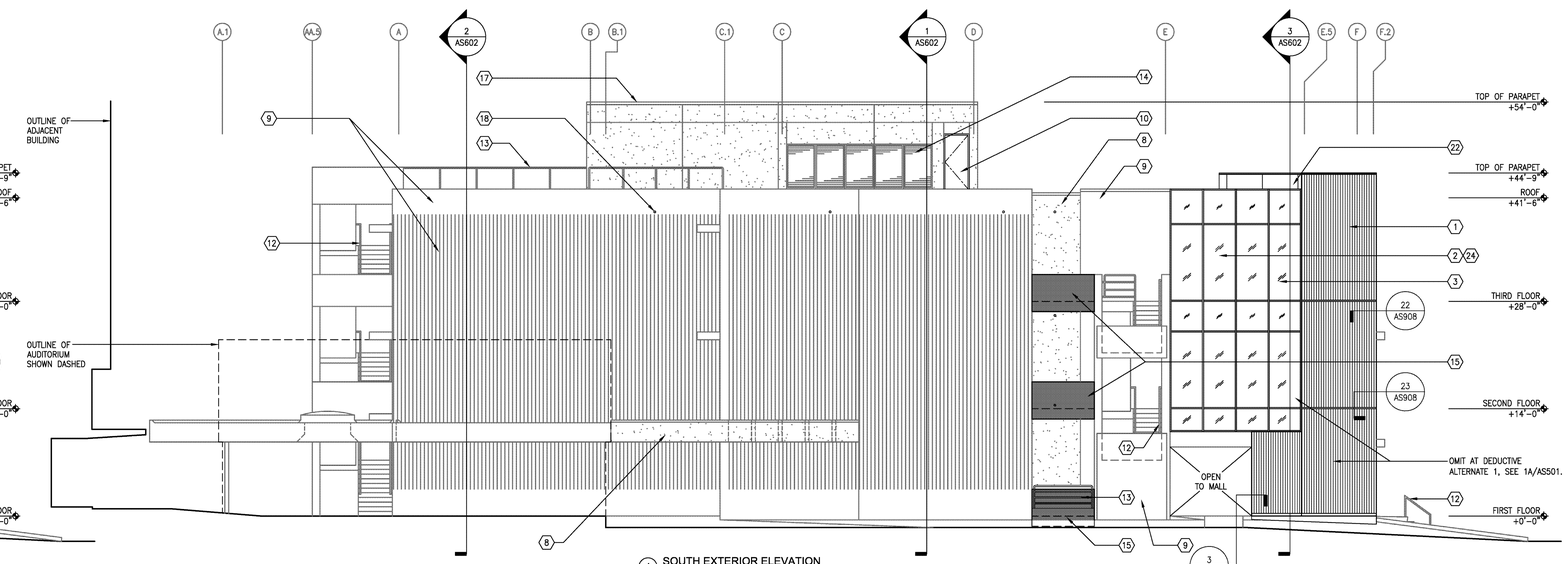

1 SOUTH EXTERIOR ELEVATION
1/8" = 1'-0"

EXTERIOR ELEVATION - REMODEL KEYNOTES

1. CORRUGATED METAL WALL PANEL.
2. EXTRUDED ALUMINUM CURTAIN WALL SYSTEM
3. INSULATING GLASS UNITS, TYP. (OMIT INSULATING GLASS UNITS AT DEDUCTIVE ALTERNATE 2)
4. ALUMINUM WINDOW SYSTEM. (OMIT WINDOWS AT DEDUCTIVE ALTERNATE 2)
5. ALUMINUM STOREFRONT SYSTEM. (OMIT STOREFRONT AT DEDUCTIVE ALTERNATE 2)
6. EXTERIOR CEMENT PLASTER SYSTEM, PAINT, TYP. (SHOWN SHADED)
7. (E) SUN SCREEN TO REMAIN, U.N.O. REMOVE DEBRIS AND CLEAN VIA POWER WASH.
8. PAINT EXISTING CEMENT PLASTER, TYPICAL ALL EXTERIOR WALLS. (OMIT PAINT AT DEDUCTIVE ALTERNATE 3)
9. PAINT EXISTING CONCRETE, TYPICAL AT ALL EXTERIOR WALLS. (OMIT PAINT AT DEDUCTIVE ALTERNATE 3)
10. PAINT EXISTING DOOR AND FRAME, TYPICAL. (OMIT PAINT AT DEDUCTIVE ALTERNATE 3)
11. SUN CONTROL DEVICES–SOLAR TRACKING (OMIT SUN CONTROL DEVICES AT 2ND FLR. AT DEDUCT ALT. 5)
12. (E) HAND RAIL. PAINT, TYPICAL. (OMIT PAINT AT DEDUCTIVE ALTERNATE 3)
13. (E) GUARD RAIL. PAINT, TYPICAL. (OMIT PAINT ATE DEDUCTIVE ALTERNATE 3)
14. (E) LOUVER PAINT TYPICAL.
15. LOW CONCRETE WALL (SHOWN SHADED), PAINT REFER TO STRUCTURAL
16. (E) AUTOMATIC DOORS & SIDE–LIGHT FRAMES TO REMAIN. REPLACE GLASS W/ LOW–E TEMPERED GLASS. (EXISTING GLASS TO REMAIN AT DEDUCTIVE ALTERNATE 2)
17. PAINT PARAPET CAPS & METAL FASCIAS, TYPICAL (OMIT PAINT AT DEDUCTIVE ALTERNATE 3)
18. ROOF OVERFLOW DRAIN, TYP., PAINT, SEE PLUMBING DRAWINGS.
19. CONTROL JOINT, SEE 8/AS908, TYP.
20. DRINKING FOUNTAIN. REFER TO PLUMBING DRAWINGS.
21. ASSISTIVE LISTENING SIGNAGE. REFER TO 10/AS912.
22. COMPOSITE METAL PANEL
23. (E) TILE
24. INSULATING GLASS UNITS, TYP.

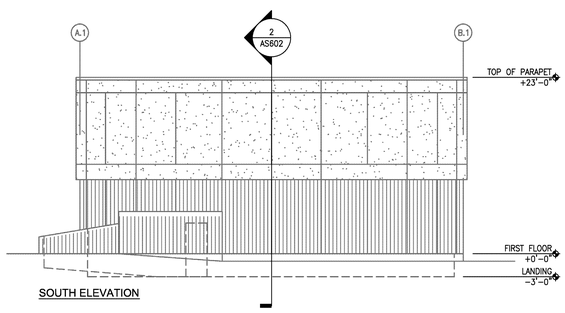

SOUTH ELEVATION

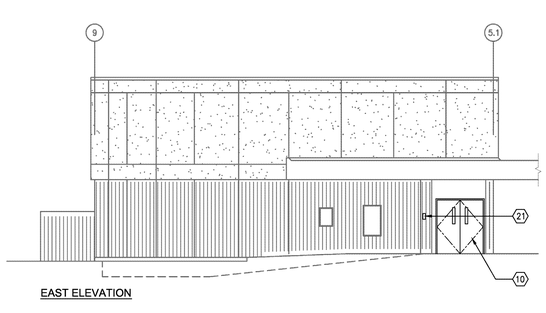

EAST ELEVATION

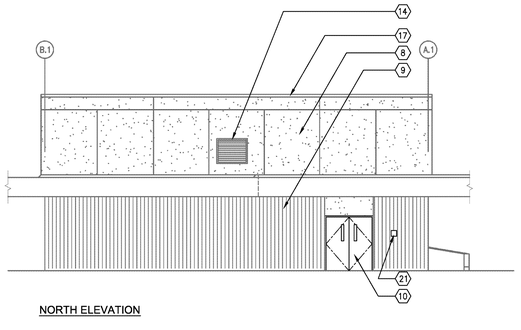

NORTH ELEVATION

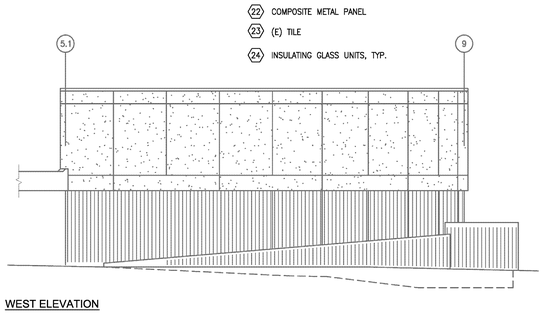

WEST ELEVATION

2 AUDITORIUM EXTERIOR ELEVATION
1/8" = 1'-0"

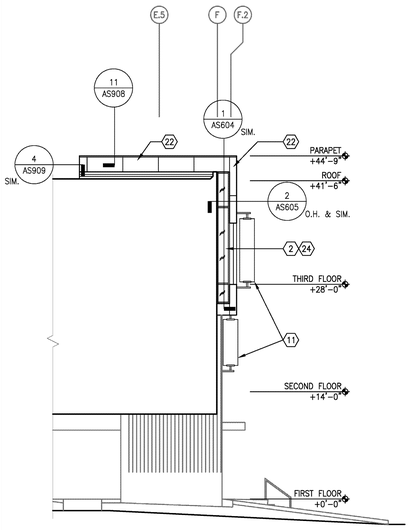

9 PARTIAL SOUTH EXTERIOR ELEVATION
1/8" = 1'-0"

3 AUDITORIUM EXTERIOR ELEVATION
1/8" = 1'-0"

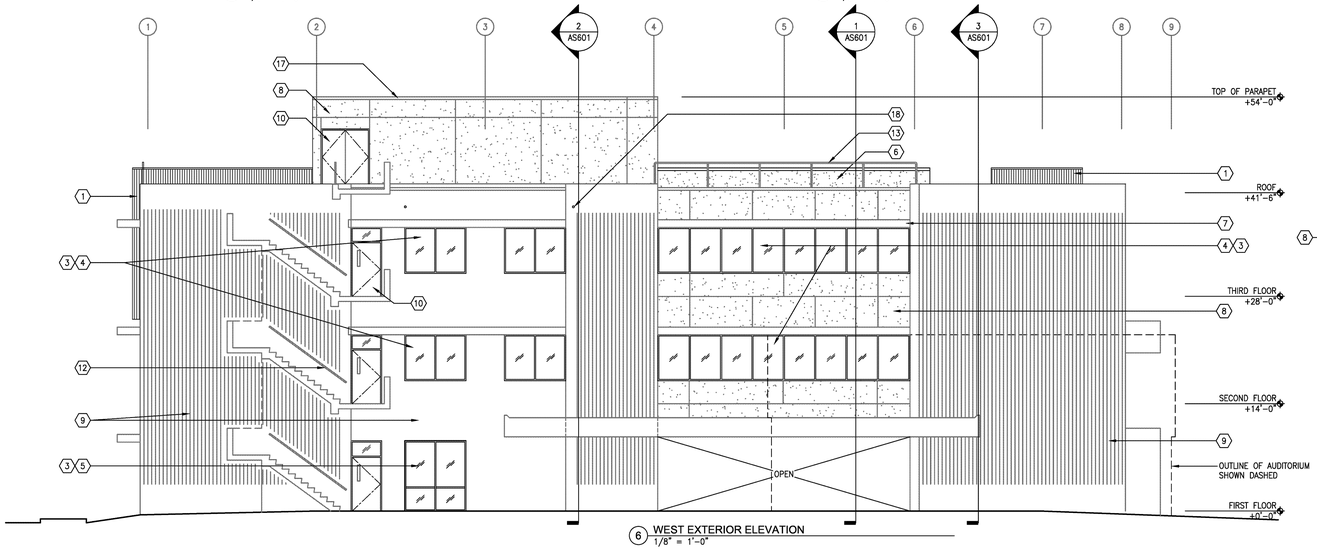

6 WEST EXTERIOR ELEVATION
1/8" = 1'-0"

4 AUDITORIUM EXTERIOR ELEVATION
1/8" = 1'-0"

5 AUDITORIUM EXTERIOR ELEVATION
1/8" = 1'-0"

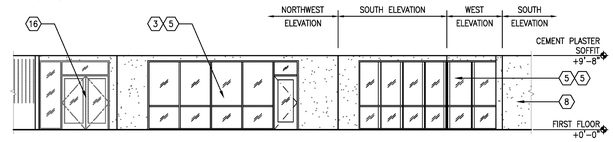

7 NORTHWEST EXTERIOR ELEVATION
1/8" = 1'-0"

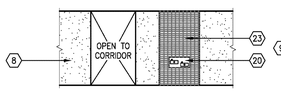

8 PARTIAL SOUTH EXTERIOR ELEVATION
1/4" = 1'-0"

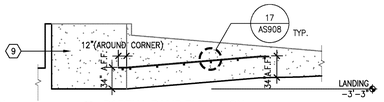

10 PARTIAL RAMP ELEVATION
1/4" = 1'-0"

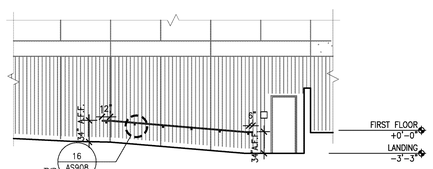

11 PARTIAL RAMP ELEVATION
1/4" = 1'-0"

Revisions:	Date

CONSULTANTS:

LICENSED ARCHITECT — GREGORY GRIFFITHS — NO. C-31897 — REN. 07-31-13 — STATE OF CALIFORNIA

ARCHITECT/ENGINEERS:

HMC Architects
1827 E. Fir Avenue, Studio 103 / Fresno, CA 93720
T 559 322 2444 / www.hmcarchitects.com

Drawing Title: EXTERIOR ELEVATIONS

Approved: Project Director

Project Title: BUILDING 24 SEISMIC CORRECTION AND ADDITION

Location: VAMC FRESNO, CA

Date: October 14, 2011 | Checked: BB | Drawn: CLO

Project Number: 570-215

Building Number: 24

Drawing Number: AS501

Dwg. 63 of 180

Office of Construction and Facilities Management

Department of Veterans Affairs

VA FORM 08-6231