KEY NOTES

1. REMOVE (E) WALL MOUNT WATER CLOSET.
2. REMOVE (E) WATER CONNECTION TO WATER CLOSET FOR REROUTE TO OPPOSITE SIDE OF WATER CLOSET.
3. REMOVE (E) WALL MOUNT URINAL.
4. REMOVE (E) SINGLE HEIGHT ELECTRIC DRINKING FOUNTAIN.
5. REMOVE (E) WALL MOUNT LAVATORY.

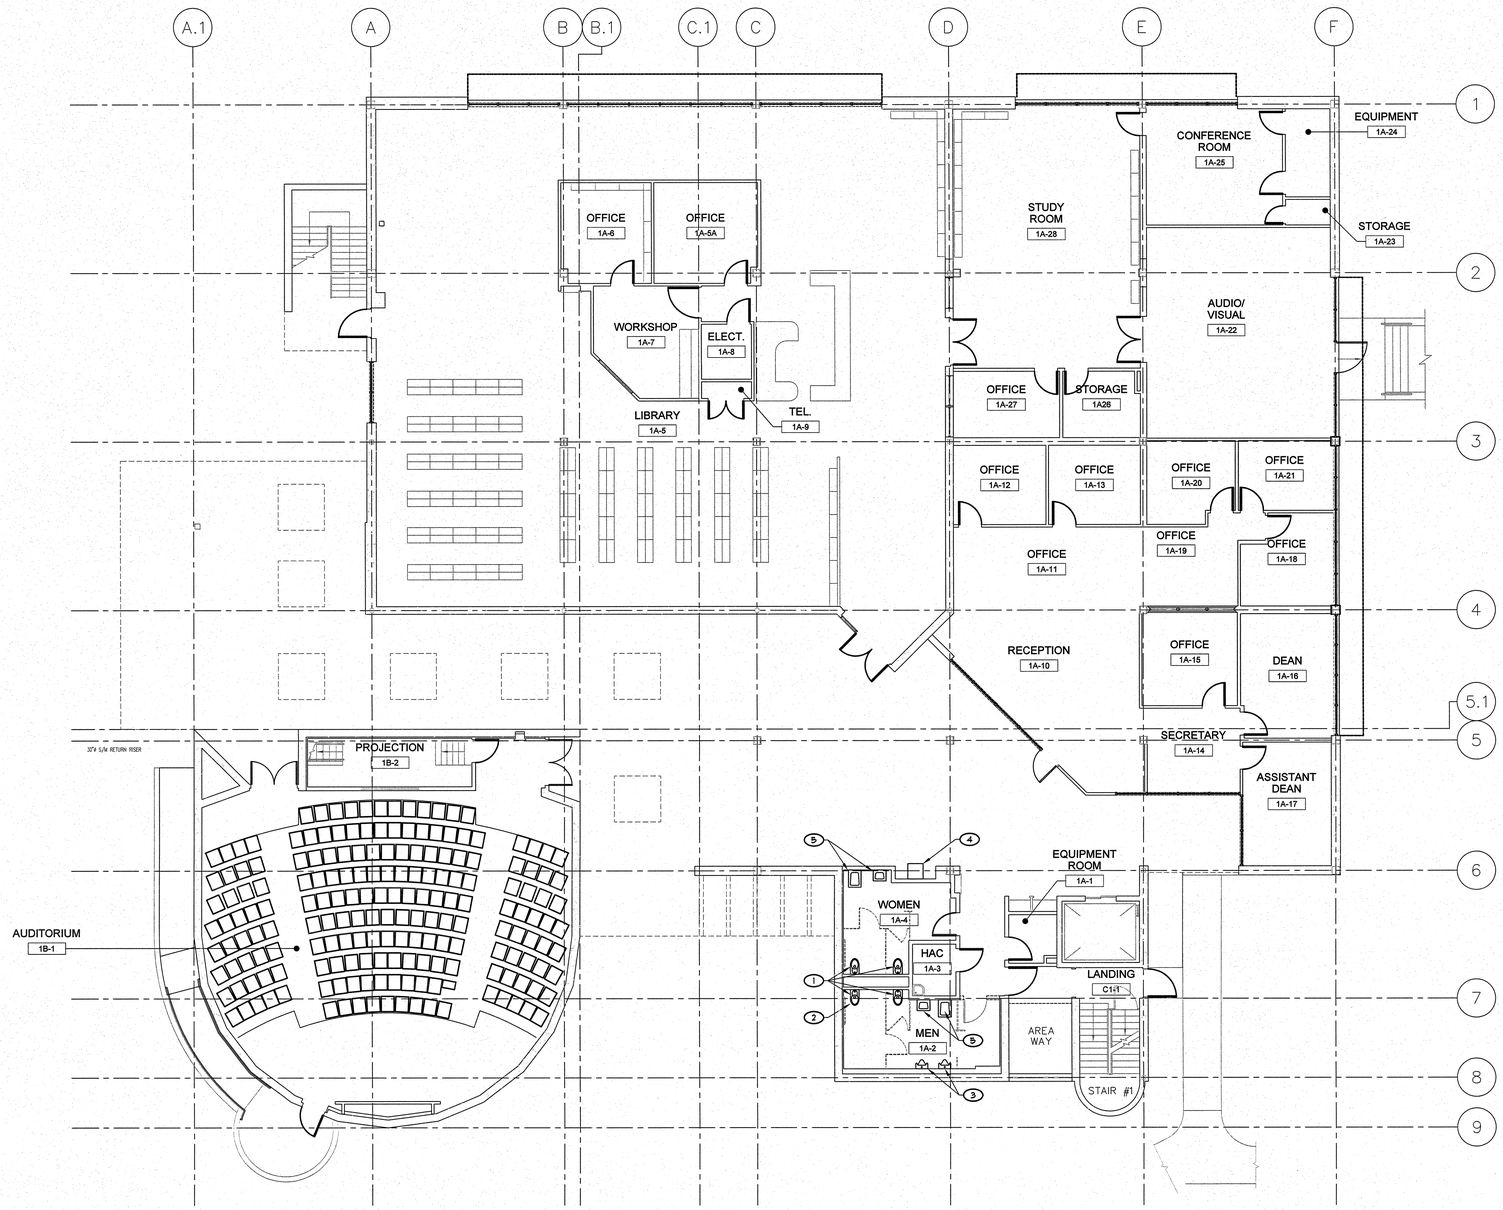

1 FIRST FLOOR PLUMBING DEMOLITION PLAN
SCALE: 1/8" = 1'-0"

Revisions	Date

CONSULTANTS:

REGISTERED PROFESSIONAL ENGINEER CAREY W. LONGHINI NO. 33380 MECHANICAL STATE OF CALIFORNIA

LP Consulting Engineers, Inc.
895 W. Ashlan Ave, Suite 101 Clovis, CA 93612
p 559-348-2130 - f 559-348-2131
www.lpengineers.com
Job #: 10-1096

LICENSED ARCHITECT GREG HITH No. 24697 REN. 07-31-2013 STATE OF CALIFORNIA

ARCHITECT/ENGINEERS:

HMC Architects
1827 E. Fir Avenue, Studio 103 / Fresno, CA 93720
T 559 322 2444 / www.hmcarchitects.com

Drawing Title: FIRST FLOOR PLUMBING DEMOLITION PLAN

Approved: Project Director

Project Title: BUILDING 24 SEISMIC CORRECTION AND ADDITION

Location: VAMC FRESNO, CA

Date: January 31, 2012 | Checked: K.K. | Drawn: D.N.

Project Number: 570-215

Building Number: 24

Drawing Number: PD101

Dwg. 105 of 180

Office of Construction and Facilities Management

Department of Veterans Affairs

VA FORM 08-6231