KEY NOTES

1. PROVIDE NEW SEISMIC BRACING ON TRAPEZE PIPING SUPPORT IN TUNNEL. COORDINATE WITH MECHANICAL PIPING SHOWN ON SHEET MH-100. THIS SHALL BE PART OF PHASE 3 WORK.

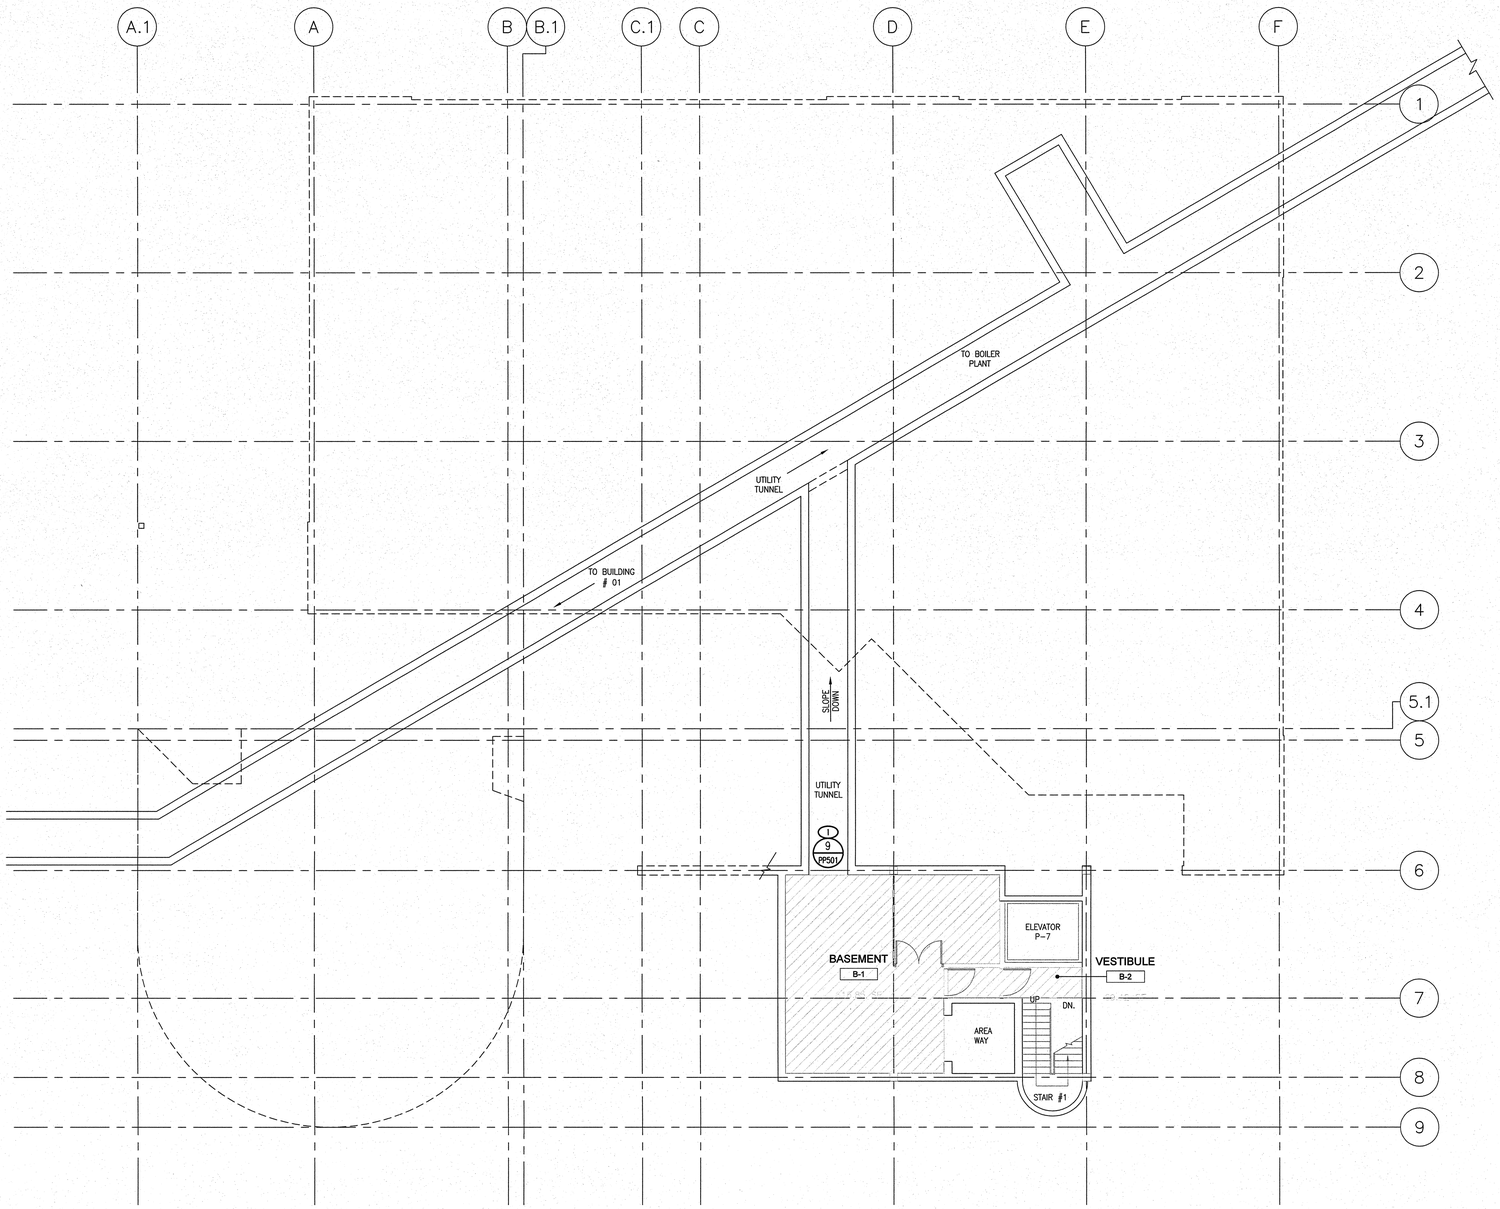

1 BASEMENT PLUMBING REMODEL FLOOR PLAN
SCALE: 1/8" = 1'-0"

Revisions:	Date

CONSULTANTS:

REGISTERED PROFESSIONAL ENGINEER GLADICE M. LEGASPI NO. 33360 Exp. 6-30-13 MECHANICAL STATE OF CALIFORNIA

LP Consulting Engineers, Inc.
895 W. Ashlan Ave, Suite 101 Clovis, CA 93612
p 559-348-2130 - f 559-348-2131
www.lpengineers.com
Job #: 10-1096

LICENSED ARCHITECT SCOTT M. GRIFFITH No. C-24907 REN. 07-31-2013 STATE OF CALIFORNIA

ARCHITECT/ENGINEERS:

HMC Architects
1827 E. Fir Avenue, Studio 103 / Fresno, CA 93720
T 559 322 2444 / www.hmcarchitects.com

Drawing Title	BASEMENT PLUMBING REMODEL FLOOR PLAN
Approved: Project Director	
Project Title	BUILDING 24 SEISMIC CORRECTION AND ADDITION
Location	VAMC FRESNO, CA
Date	January 31, 2012
Checked	K.K.
Drawn	D.N.
Project Number	570-215
Building Number	24
Drawing Number	PP100
Dwg. 110 of 180	

Office of Construction and Facilities Management
Department of Veterans Affairs

VA FORM 08-6231