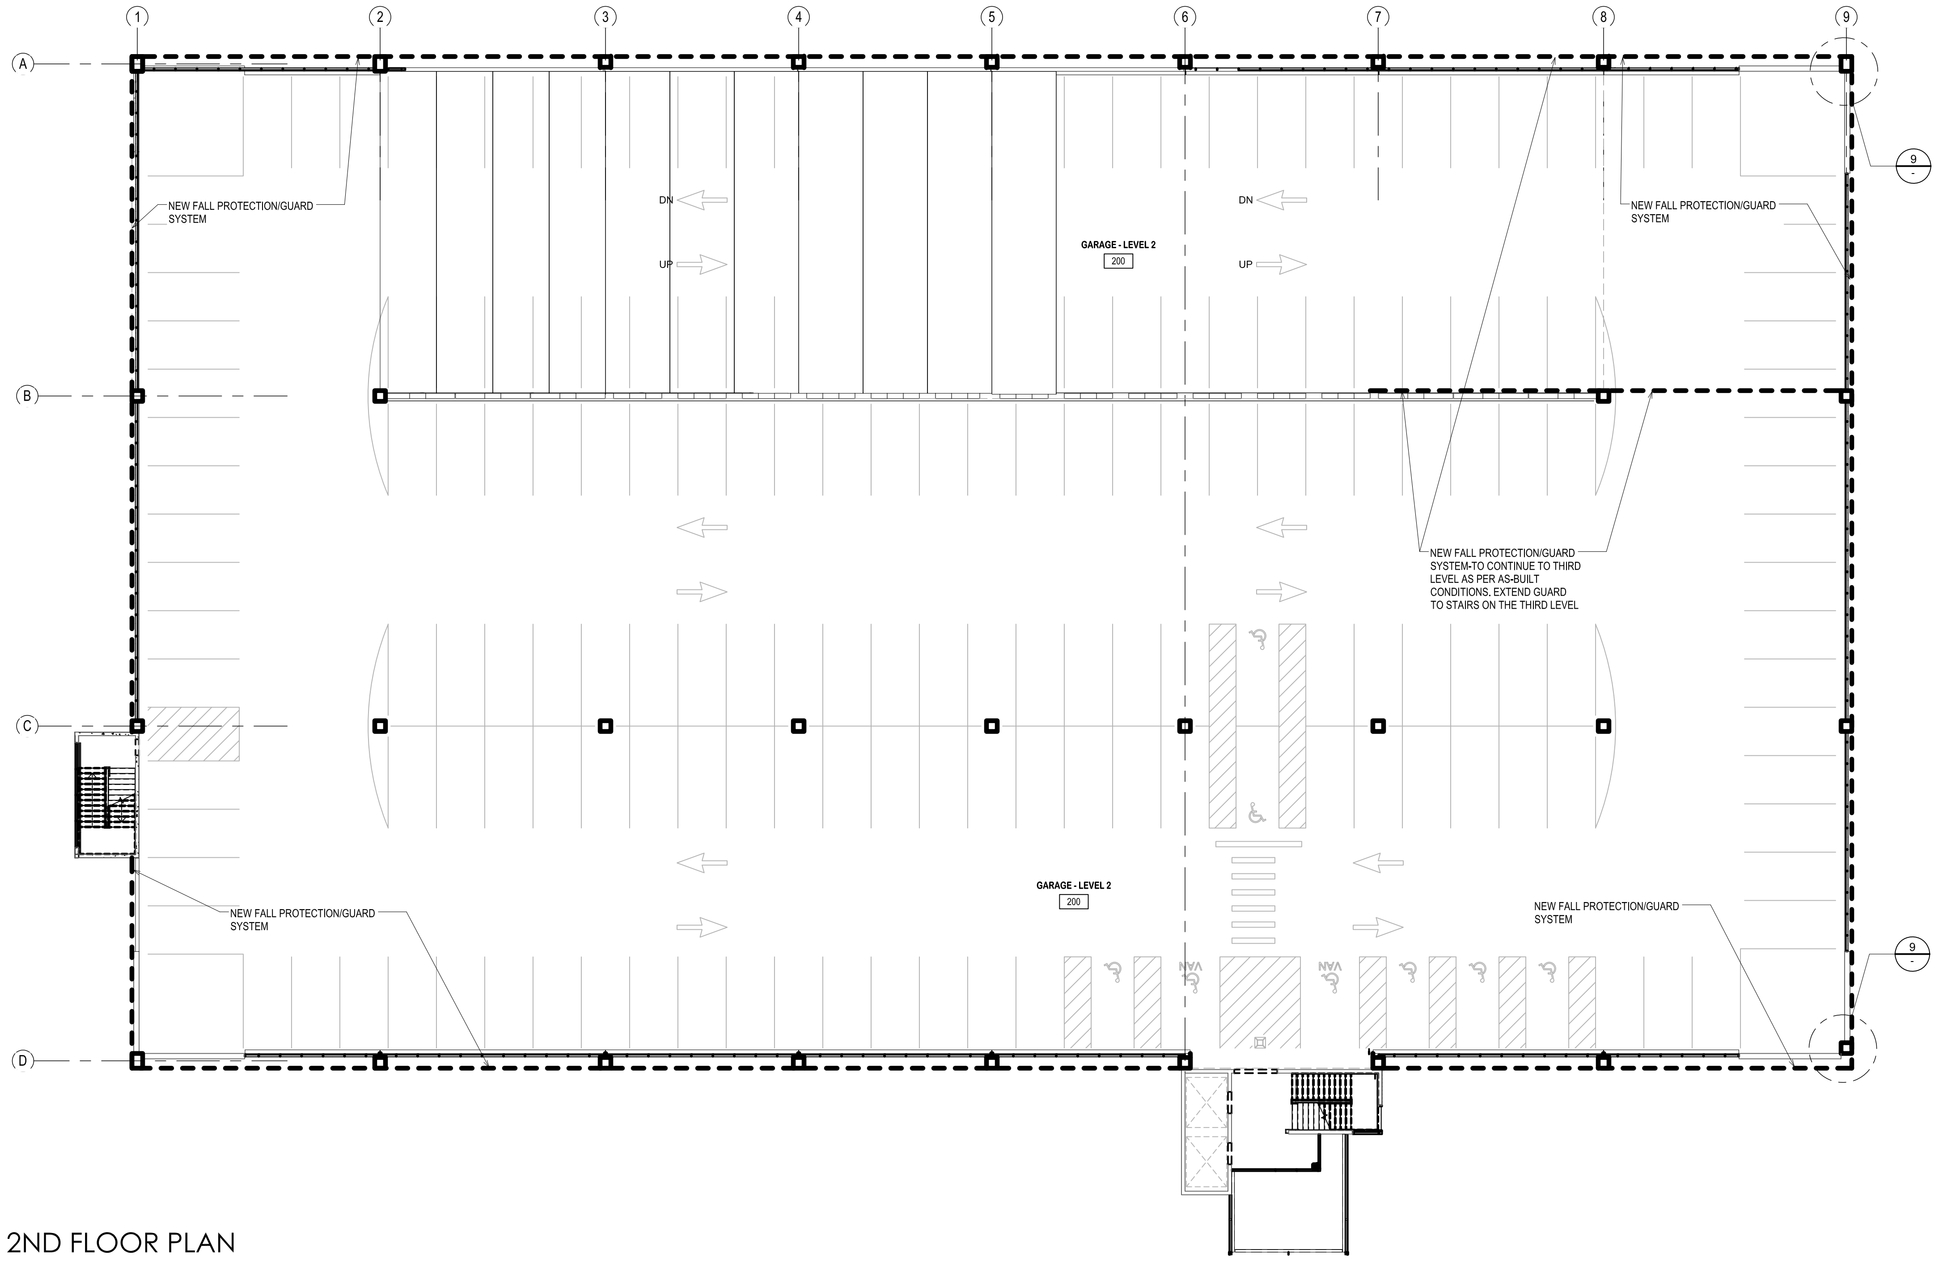

1 2ND FLOOR PLAN
SCALE: 3/16"=1'0

Revisions:	Date

VA | U.S. Department of Veterans Affairs
SALISBURY VAMC
Dept. of Veterans Affairs
1601 Brenner Ave.
Salisbury, NC 28144

BID SET

Drawing Title: 2ND FLOOR PLAN	Project Title: PARKING DECK PARKING SAFETY	Building Number: Bldg 9	OFFICE OF FACILITIES MANAGEMENT
	Location: W.G. (BILL) HEFNER VAMC	Drawing Number: AD101	VA Project Number: 659-18-206
	Date: 5.1.18 / Checked By: / Drawn By: PDL		VA | U.S. Department of Veterans Affairs