KEY NOTES

1. PROVIDE NEW SEISMIC SUPPORT FOR TRAPEZE PIPING SUPPORTS IN TUNNEL. THIS SHALL BE A PART OF PHASE 3 WORK.

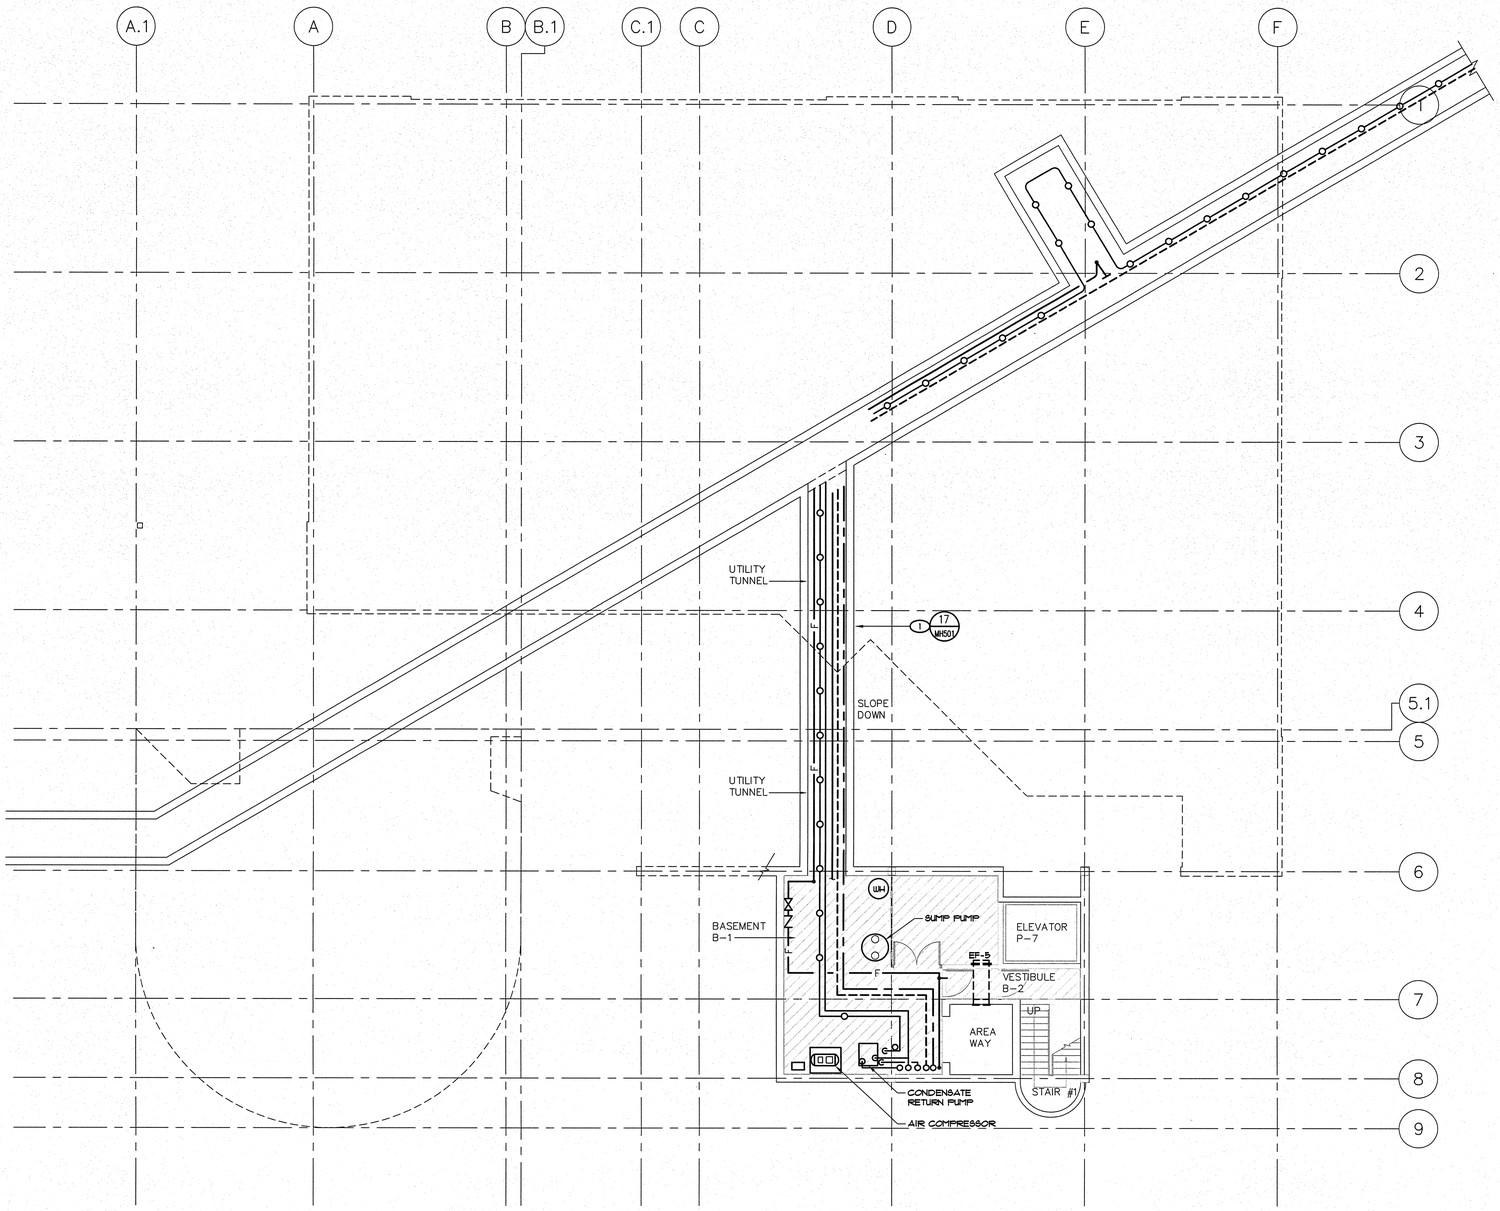

1 BASEMENT MECHANICAL FLOOR PLAN
SCALE: 1/8" = 1'-0"

Revisions:	Date

CONSULTANTS:

REGISTERED PROFESSIONAL ENGINEER JOSEPH W. LENORMER NO. 33380 Exp. 6-30-12 MECHANICAL STATE OF CALIFORNIA

LP Consulting Engineers, Inc.
895 W. Ashlan Ave, Suite 101 Clovis, CA 93612
p 559-348-2130 - f 559-348-2131
www.lpengineers.com
Job #: 10-1096

LICENSED ARCHITECT SCOTT A. MILLER No. 24897 REN. 07-31-2013 STATE OF CALIFORNIA

ARCHITECT/ENGINEERS:

HMC Architects
1827 E. Fir Avenue, Studio 103 / Fresno, CA 93720
T 559 322 2444 / www.hmcarchitects.com

Drawing Title	BASEMENT MECHANICAL FLOOR PLAN
Approved Project Director	
Project Title	BUILDING 24 SEISMIC CORRECTION AND ADDITION
Location	VAMC FRESNO, CA
Date	January 31, 2012
Checked	K.K.
Drawn	D.N.
Project Number	570-215
Building Number	24
Drawing Number	MH100
	Dwg. 136 of 180

Office of Construction and Facilities Management

Department of Veterans Affairs

VA FORM 08-6231