NETWORK RISER DIAGRAM

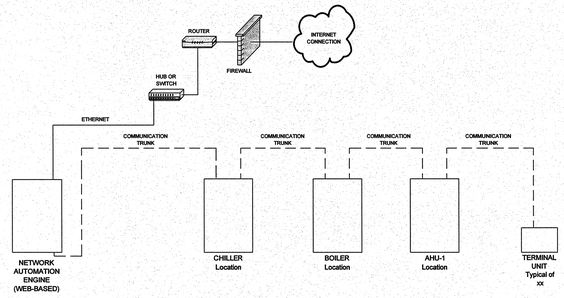

AH-4 & 6 DETAIL

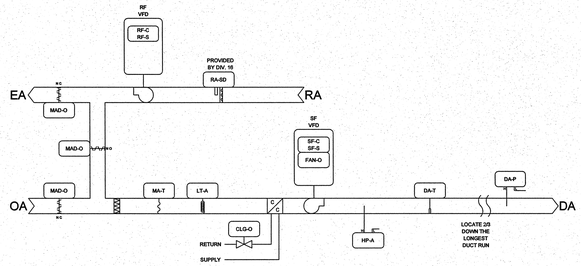

AH-1 DETAIL

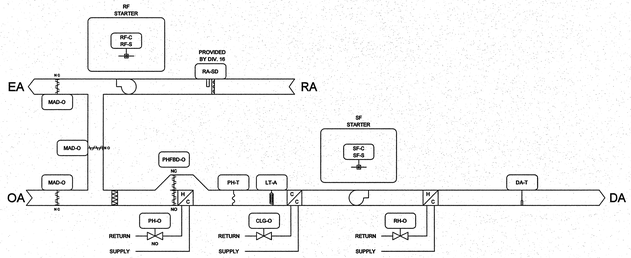

HX-1 & PUMP DETAIL

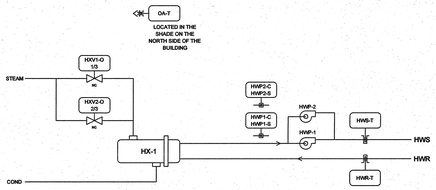

AH-2 & 3 DETAIL

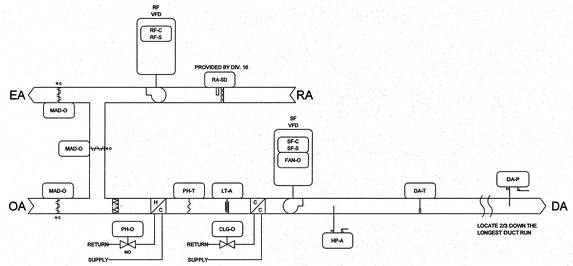

NOTE:
EMS CONTROL PANELS SHALL BE MOUNTED ON SIDE OF EACH AH AND (1) MOUNTED NEAR HX-1 IN PENTHOUSE. PROVIDE ROUTER AND INTEGRATE WITH (E) EMS SYSTEM.

1 ENERGY MANAGEMENT SYSTEM (EMS)
SCALE: NTS

Revisions	Date

CONSULTANTS:

REGISTERED PROFESSIONAL ENGINEER — GREG M. LONGWELL — NO. 33380 — EXP. 6-30-12 — MECHANICAL — STATE OF CALIFORNIA

LP Consulting Engineers, Inc.
895 W. Ashlan Ave, Suite 101 Clovis, CA 93612
p 559-348-2130 - f 559-348-2131
www.lpengineers.com
Job #: 10-1096

LICENSED ARCHITECT — GEORGE HMC — No. C-24897 — REN. 07-31-2013 — STATE OF CALIFORNIA

ARCHITECT/ENGINEERS:

HMC Architects
1827 E. Fir Avenue, Studio 103 / Fresno, CA 93720
T 559 322 2444 / www.hmcarchitects.com

Drawing Title: ENERGY MANAGEMENT SYSTEM (EMS)

Approved: Project Director

Project Title: BUILDING 24 SEISMIC CORRECTION AND ADDITION

Location: VAMC FRESNO, CA

Date: January 31, 2012 | Checked: K.K. | Drawn: D.N.

Project Number: 570-215

Building Number: 24

Drawing Number: MH801

Dwg. 146 of 180

Office of Construction and Facilities Management

Department of Veterans Affairs

VA FORM 08-6231