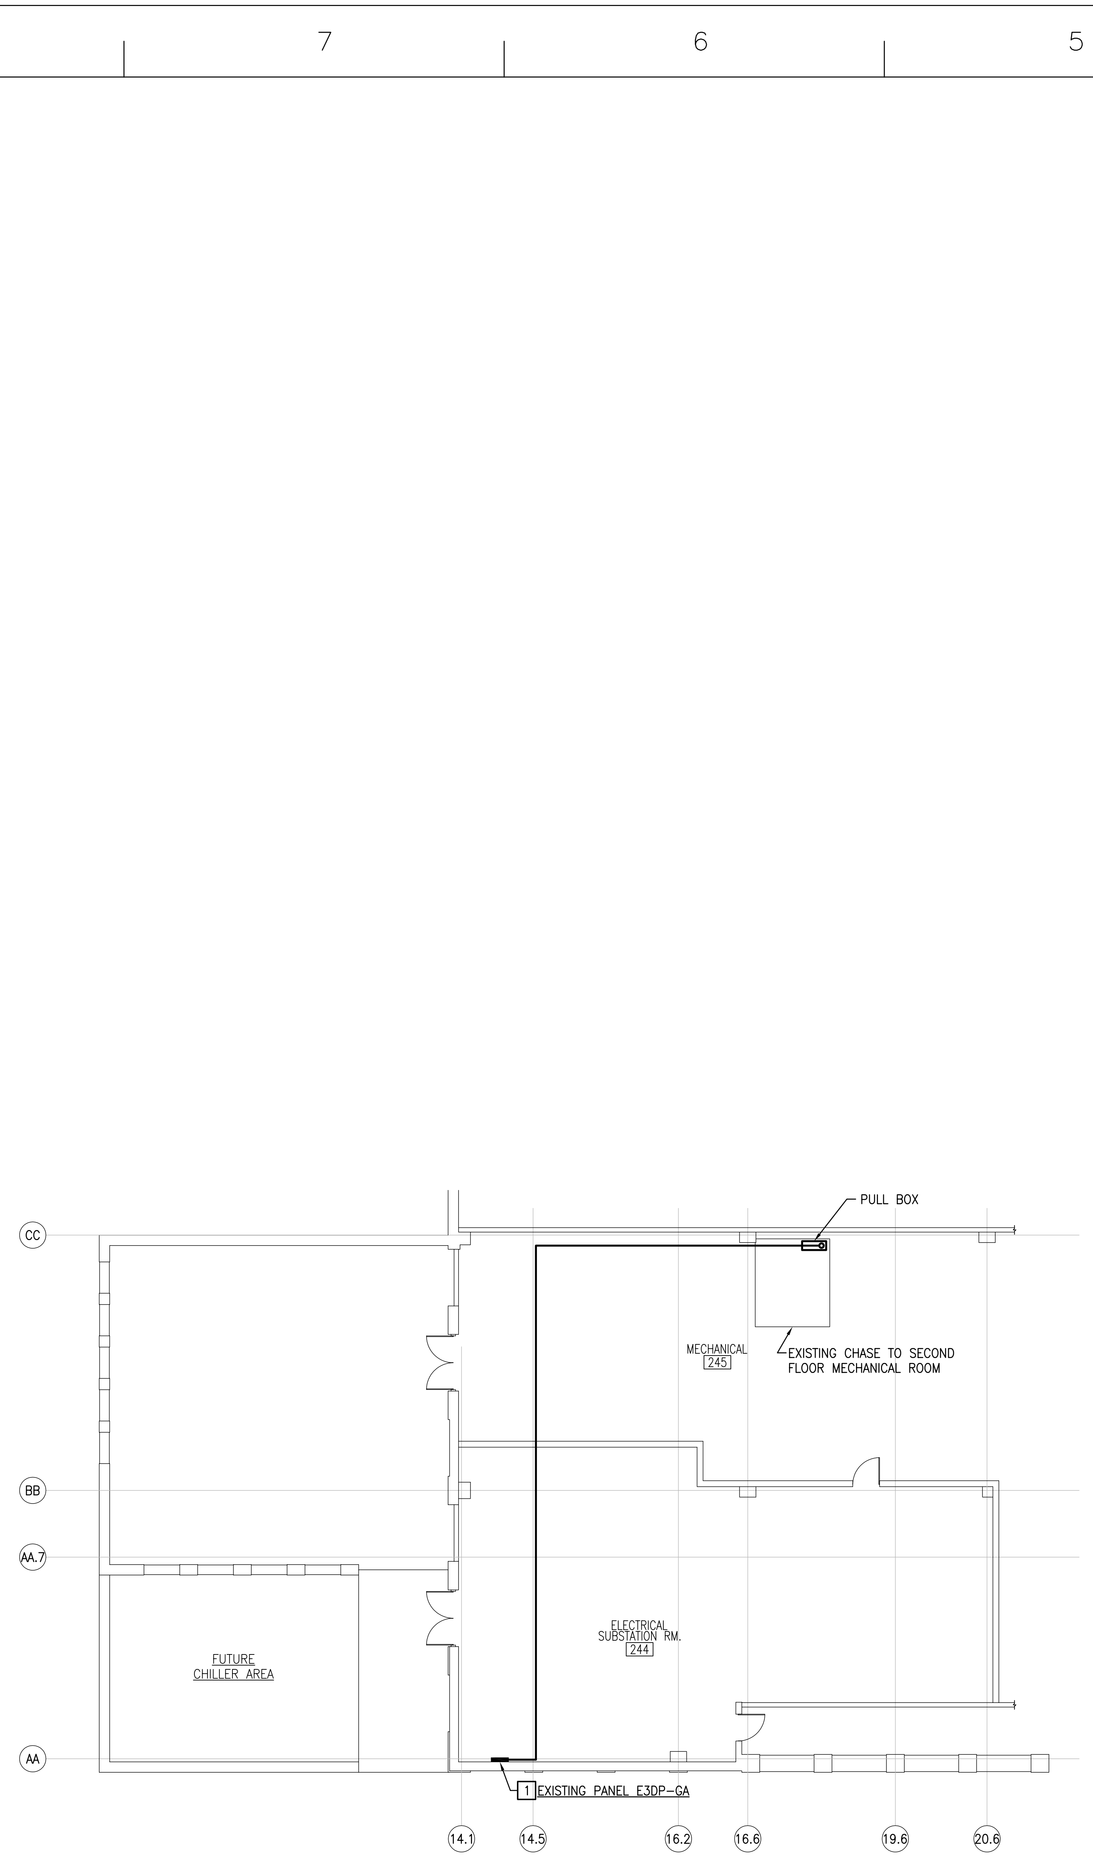

GROUND FLOOR PLAN – ELECTRICAL

SCALE: 1/8" = 1'-0"

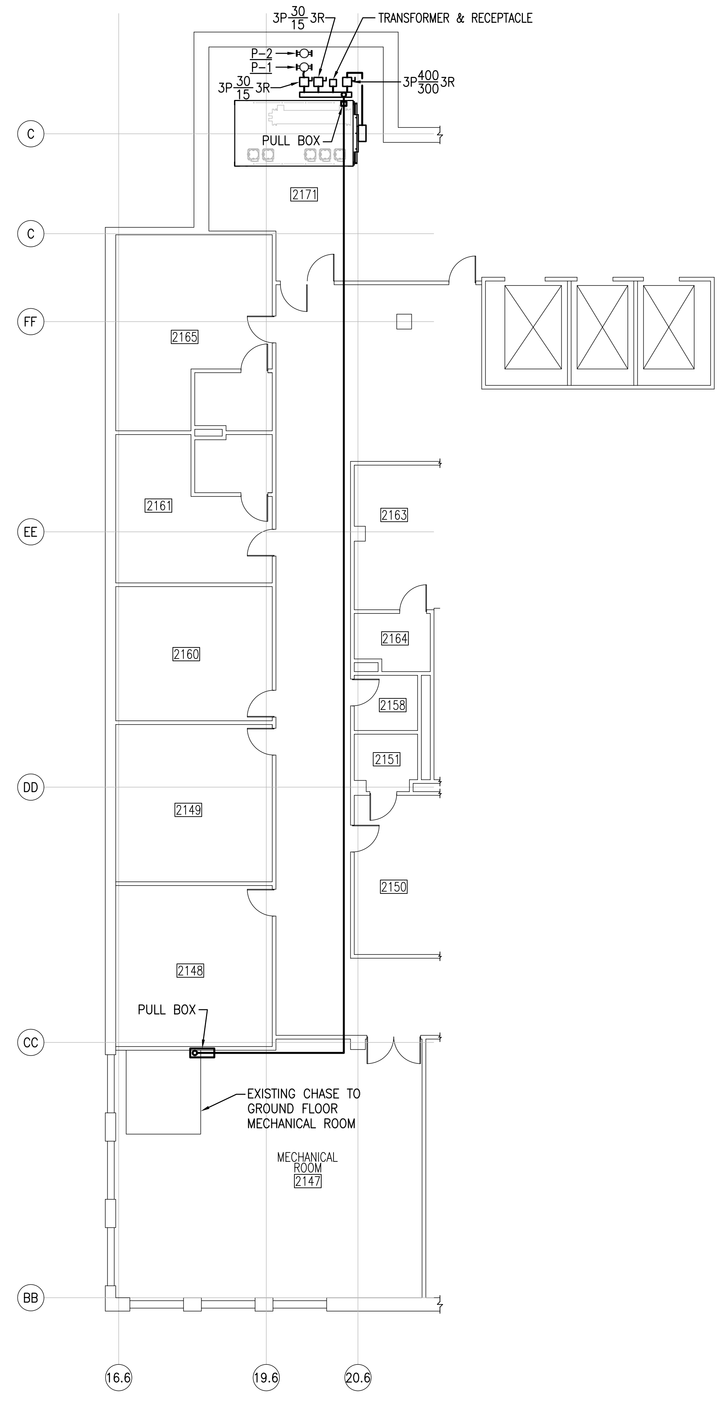

SECOND FLOOR PLAN – ELECTRICAL

SCALE: 1/8" = 1'-0"

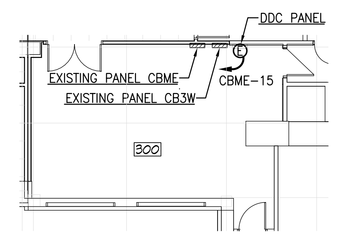

THIRD FLOOR PLAN – ELECTRICAL

SCALE: 1/8" = 1'-0"

1/8" = 1'-0" 10' 5' 0 10' 20'

CHILLER FOR O.R. SUITE AIR-HANDLING UNIT

WILMINGTON, DE

ROACH CONSULTING ENGINEERS
201 COLLEGE PLACE, SUITE 100 B
NORFOLK, VIRGINIA 23510
757-627-9100 FAX: 627-9200
www.roachconsultingengineers.com

COMMONWEALTH OF VIRGINIA
DANIEL FITZGERALD ROACH IV
No. 028187
4/20/06
PROFESSIONAL ENGINEER

PM&E DESIGN GROUP, P.C.
2712 SOUTHERN BOULEVARD
SUITE 201
VIRGINIA BEACH, VA 23452
PHONE: (757) 233-3951 FAX: (757) 233-8419

APPROVED BY PROJECT ENGINEER	APPROVED BY CHIEF ENGINEER/ FACILITIES MANAGER
APPROVED BY VISION 4 SAFETY OFFICER	APPROVED BY INFECTION CONTROL OFFICER
	APPROVED BY CHIEF OF STAFF
	APPROVED BY CENTER DIRECTOR

NO.	REVISIONS	DATE

DRAWING TITLE
FLOOR PLANS - ELECTRICAL

DWG.	PROJECT NO.	DATE
E201	**460-06-01**	**4/20/06**

CONSTRUCTION MANAGEMENT

Department of Veterans Affairs