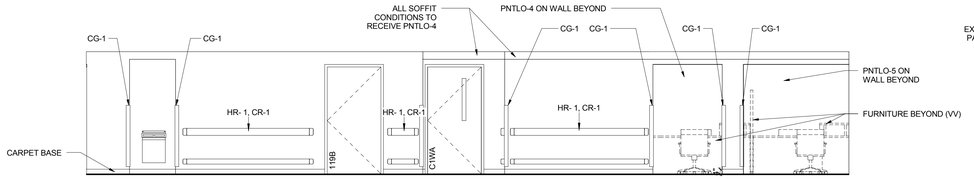

A3 CLERK & CONSULT - NORTH ELEVATION
1/4" = 1'-0"

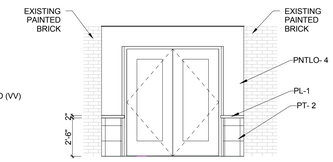

A4 CORRIDOR (C1S) - NORTH ELEVATION
1/4" = 1'-0"

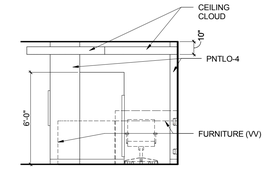

A9 INFO DESK - NORTH ELEVATION
1/4" = 1'-0"

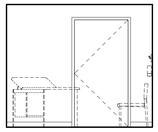

B1 TYPICAL EXAM ELEVATION
1/4" = 1'-0"

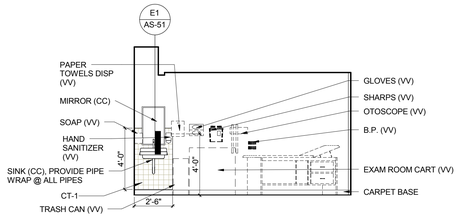

B2 TYPICAL EXAM ELEVATION
1/4" = 1'-0"

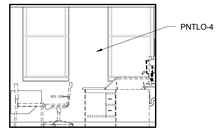

B4 TYPICAL EXAM ELEVATION
1/4" = 1'-0"

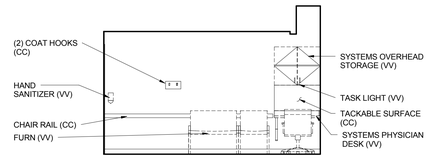

B6 TYPICAL EXAM ELEVATION
1/4" = 1'-0"

D9 TYPICAL TLT TILE PATTERN
1/4" = 1'-0"

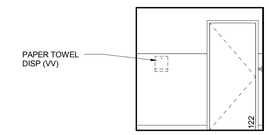

E4 COMPANION CARE TOILET ELEVATION
1/4" = 1'-0"

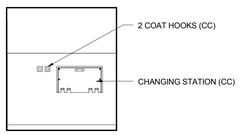

E6 COMPANION CARE TOILET ELEVATION
1/4" = 1'-0"

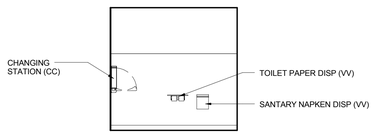

E7 COMPANION CARE TOILET ELEVATION
1/4" = 1'-0"

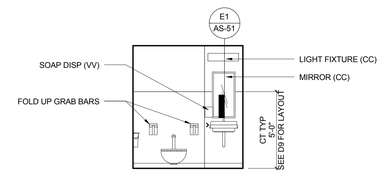

E9 COMPANION CARE TOILET ELEVATION
1/4" = 1'-0"

three inches = one foot 0 6" 1
one and one-half inch = one foot 0 6" 1 2
one inch = one foot 0 6" 1 2
three-quarters inch = one foot 0 6" 1 2
one-half inch = one foot 0 4 8
three-eighth inch = one foot 0 4 8
one-quarter inch = one foot 0 4 8 16
one-eighth inch = one foot 0 4 8 16

C:\RVT\133959-A-Bldg4-Central_rclaniels.rvt
4/17/2012 8:59:51 AM

REVISIONS	DATE

PROJECT TEAM

ARCHITECTURAL:
HDR Architecture, Inc.
UBS Plaza
444 Cedar St
Suite 1500
St. Paul, MN 55101
www.hdrinc.com
612-924-6000

MECHANICAL/ELECTRICAL/PLUMBING:
HDR Architecture, Inc.
23 Second Street SW
Odd Fellows Building Suite 201
Rochester, MN 55902-3017
www.hdrinc.com
507-535-8200

STRUCTURAL:
HDR Architecture Inc.
8404 Indian Hills Drive
Omaha, NE 68114-4598
www.hdrinc.com
402-399-1000

CIVIL / SURVEYOR:
Anderson Engineering of MN
13605 - 1st Avenue North
Suite 100
Plymouth, MN 55441
http://www.ae-mn.com
763-412-4000

FIRE PROTECTION:
Summit Fire Consulting
575 Minnehaha Ave W.
St. Paul, MN 55103
www.SummitFire.com
651-251-1855

COMMISSIONING AGENCY:
Engineering Design Initiative
1112 North 5th Street
Minneapolis, MN 55411
www.edilimited.com
612-343-5965

ENVIRONMENTAL SERVICES:
EMR Incorporated
5301 E. River Road
Suite 114
Minneapolis, MN 55421
www.emr-inc.com
763-277-5200

FOOD SERVICE DESIGN & CONSULTING:
Robert Rippe Associates, Inc
6117 Blue Circle Drive
Suite 100
Minneapolis, MN 55343-9108
www.rrippe.com
952-933-0313

I HEREBY CERTIFY THAT THIS PLAN, SPECIFICATION, OR REPORT WAS PREPARED BY ME OR UNDER MY DIRECT SUPERVISION AND THAT I AM A DULY LICENSED ARCHITECT UNDER THE LAWS OF THE STATE OF MINNESOTA.
PRINT NAME: MARK A. JASMIN
SIGNATURE:
DATE: 12/9/2011 LICENSE # 18698

ARCHITECTS/ENGINEERS

HDR
HDR ARCHITECTURE, INC.
444 CEDAR ST SUITE 1500 ST. PAUL, MN 55101

Drawing Title
INTERIOR ELEVATIONS

Approved : Project Director

Project Title
EXPAND PRIMARY AND SPECIALTY CARE / RECONFIGURE SUPPORT SPACE

Location
4801 Veterans Drive, St. Cloud, MN 56303

Date: **12/09/2011** | Checked by: **ETD** | Drawn: **ETD**

Project Number: **656-321 / 133959**
Building Number: **4**
Drawing number: **AS-65**

Office of Construction and Facilities Management
Department of Veterans Affairs

SPRINKLERED VOLUME 2