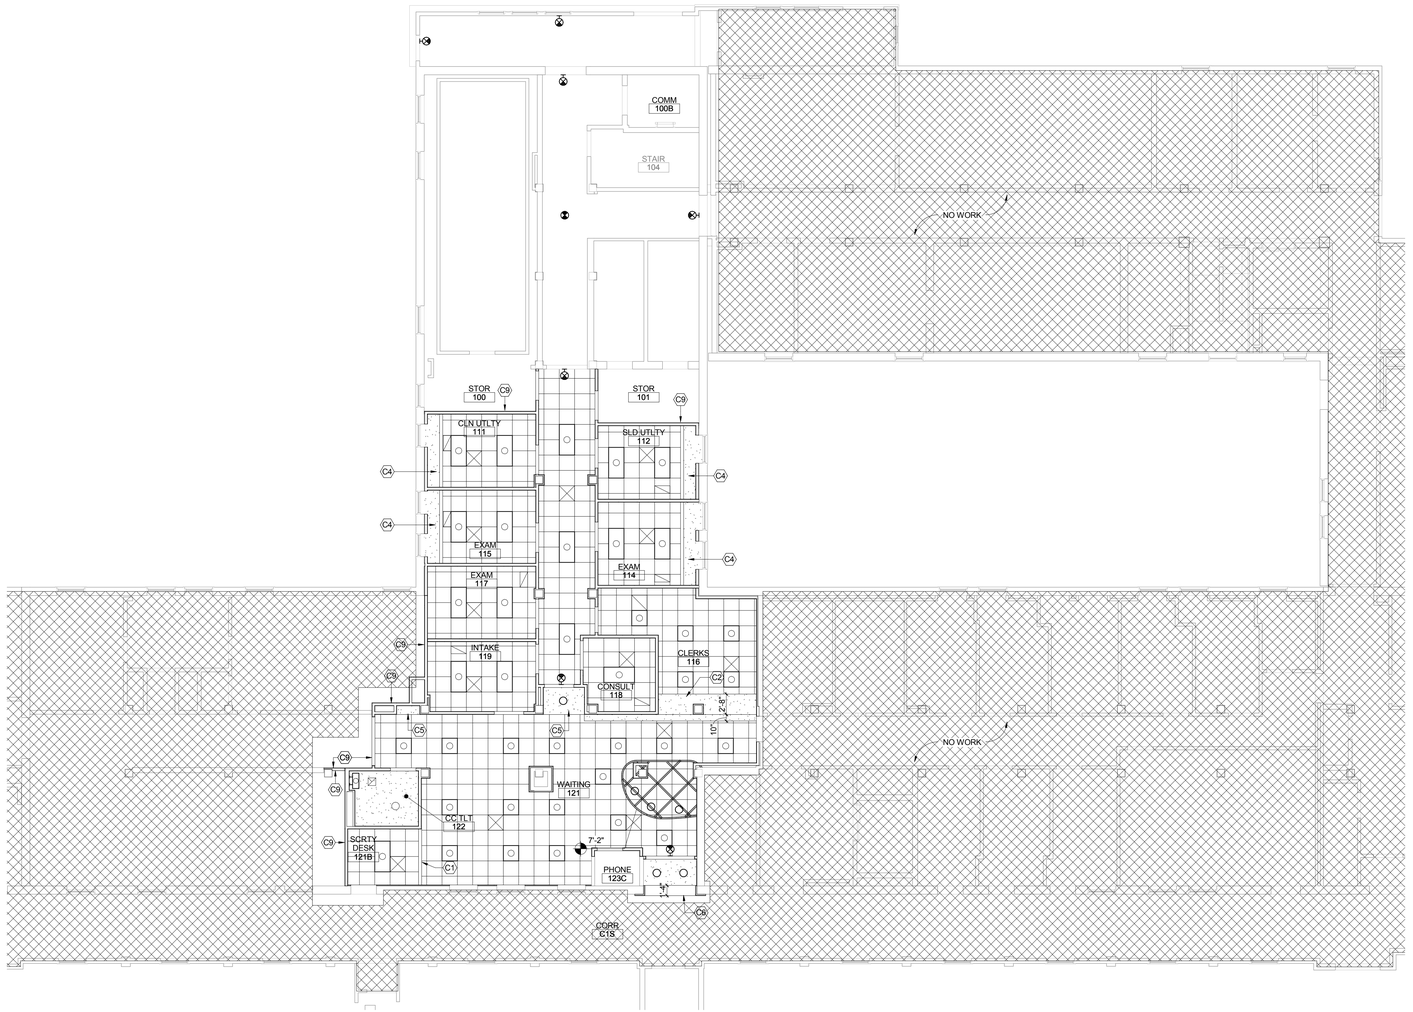

REFLECTED CEILING PLAN - FIRST FLOOR

1/8" = 1'-0"

GENERAL RCP NOTES

1. REFER TO ROOM FINISH SCHEDULE FOR CEILING HEIGHTS AND MATERIAL LOCATIONS.

2. PROVIDE GYPSUM WALL BOARD AND METAL STUD BULKHEADS WHERE CEILINGS OF DIFFERENT HEIGHTS ABUT. DO NOT BUILD BULKHEADS OF ACOUSTICAL CEILING MATERIALS UNLESS SPECIFICALLY DETAILED.

3. REFER TO MECHANICAL DRAWINGS (M SERIES) FOR QUANTITY AND TYPE OF DIFFUSERS, RETURN AIR GRILLES, AND EXHAUST GRILLES. SCRIBE CEILING MATERIALS CAREFULLY FOR A TIGHT FIT.

4. REFER TO ELECTRICAL DRAWINGS (E SERIES) FOR QUANTITY AND TYPE OF LIGHTS, SPEAKERS, DETECTORS, POWER OUTLETS, ETC. SCRIBE CEILING MATERIALS CAREFULLY. WHERE NO DEVICES ARE SHOWN ON PLANS, FEILD VERIFY LOCATION & QUANTITY OF DEVICES IN EXISTING CEILING. THESE DEVICES WILL BE RELOCATED TO THE NEW CEILING.

5. ALTHOUGH NOT SPECIFICALLY SHOWN, THE ENTIRE PROJECT HAS FIRE SPRINKLER HEADS IN CEILING. SCRIBE CEILING MATERIALS CAREFULLY FOR A TIGHT FIT.

6. REFER TO ROOM FINISH SCHEDULE FOR THE EXTENT OF GRID SYSTEM. REFLECTED CEILING PLANS SHOW TILE PATTERNS.

7. CONTRACTOR TO FIELD VERIFY EXTENT OF CEILING REPLACEMENT. CONTRACTOR TO COORDINATE WITH ALL TRADES.

8. ALL EXISTING TO REMAIN GRILLES, DIFFUSERS AND LIGHTS ETC. TO BE CLEANED.

RCP SYMBOL LEGEND

- ACOUSTICAL TILE CEILING 2'x2' @ 8'-0" A.F.F. U.N.O.
- GWB CEILING - PAINTED @ 8'-0" A.F.F. U.N.O.
- FLUORESCENT LIGHT FIXTURE
- FLUORESCENT LIGHT FIXTURE
- RECESSED CAN LIGHT FIXTURE
- SMOKE DETECTOR
- SPEAKER
- EXIT LIGHT
- HVAC SUPPLY DIFFUSER
- HVAC RETURN GRILLE
- HVAC EXHAUST GRILLE
- UNDERCABINET STRIP LIGHT
- CHAIN HUNG FLUORESCENT STRIP FIXTURE
- CEILING ACCESS PANEL

KEYNOTES - REFLECTED CEILING

C1 GYPSUM WALLBOARD BULKHEAD. SEE DETAIL A5/AS-51.
C2 GYPSUM WALLBOARD SOFFITS @ 7'-2" AND 7'-6" A.F.F. SEE DETAIL A8/AS-51.
C4 SEE WINDOW BULKHEAD DETAIL C6/AS-51.
C5 GYPSUM WALLBOARD SOFFIT @ 7'-10" A.F.F. SEE DETAIL A6/AS-51.
C6 GYPSUM WALLBOARD SOFFITS @ 7'-2" A.F.F. SEE DETAIL D2/AS-51.
C9 PATCH EXISTING CEIL GRID AND TILES TO MATCH EXISTING CEILINGS @ NEW WALLS LOCATIONS

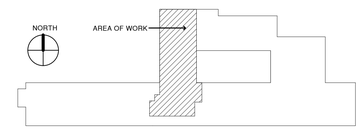

KEY PLAN

three inches = one foot
one and one-half inch = one foot
one inch = one foot
three-quarters inch = one foot
one-half inch = one foot
three-eighth inch = one foot
one-quarter inch = one foot
one-eighth inch = one foot

C:\RVT\133959-A-Bldg4-Central_mdaniels.rvt
4/17/2012 8:59:39 AM

REVISIONS	DATE

PROJECT TEAM

ARCHITECTURAL:
HDR Architecture, Inc.
UBS Plaza
444 Cedar St
Suite 1900
St. Paul, MN 55101
www.hdrinc.com
612-824-6000

MECHANICAL/ELECTRICAL/PLUMBING:
HDR Architecture, Inc.
23 Second Street SW
Odd Fellows Building Suite 201
Rochester, MN 55902-3017
www.hdrinc.com
507-535-8200

STRUCTURAL:
HDR Architecture Inc.
8404 Indian Hills Drive
Omaha, NE 68114-4098
www.hdrinc.com
402-399-1000

CIVIL / SURVEYOR:
Anderson Engineering of MN
13605 - 1st Avenue North
Suite 100
Plymouth, MN 55441
http://www.ae-mn.com
763-412-4000

FIRE PROTECTION:
Summit Fire Consulting
575 Minnehaha Ave W.
St. Paul, MN 55103
www.SummitFire.com
651-251-1855

COMMISSIONING AGENCY:
Engineering Design Initiative
1112 North 5th Street
Minneapolis, MN 55411
www.edilimited.com
612-343-5965

ENVIRONMENTAL SERVICES:
EMR Incorporated
5301 E. River Road
Suite 114
Minneapolis, MN 55421
www.emr-inc.com
763-277-5200

FOOD SERVICE DESIGN & CONSULTING:
Robert Rippe Associates, Inc
6117 Blue Circle Drive
Suite 100
Minneapolis, MN 55343-9108
www.rrippe.com
952-933-0313

I HEREBY CERTIFY THAT THIS PLAN, SPECIFICATION, OR REPORT WAS PREPARED BY ME OR UNDER MY DIRECT SUPERVISION AND THAT I AM A DULY LICENSED ARCHITECT UNDER THE LAWS OF THE STATE OF MINNESOTA.
PRINT NAME: MARK A. JASMIN
SIGNATURE:
DATE: 12/9/2011 LICENSE # 18698

ARCHITECTS/ENGINEERS

HDR ARCHITECTURE, INC.
444 CEDAR ST SUITE 1900 ST. PAUL, MN 55101

Drawing Title: REFLECTED CEILING PLAN - FIRST FLOOR

Approved: Project Director

Project Title: **EXPAND PRIMARY AND SPECIALTY CARE / RECONFIGURE SUPPORT SPACE**

Location: **4801 Veterans Drive, St. Cloud, MN 56303**

Date: **12/09/2011** | Checked by: **ETD** | Drawn: **ETD**

Project Number: **656-321 / 133959**

Building Number: **4**

Drawing number: **AS-21**

Office of Construction and Facilities Management
Department of Veterans Affairs

SPRINKLERED VOLUME 2