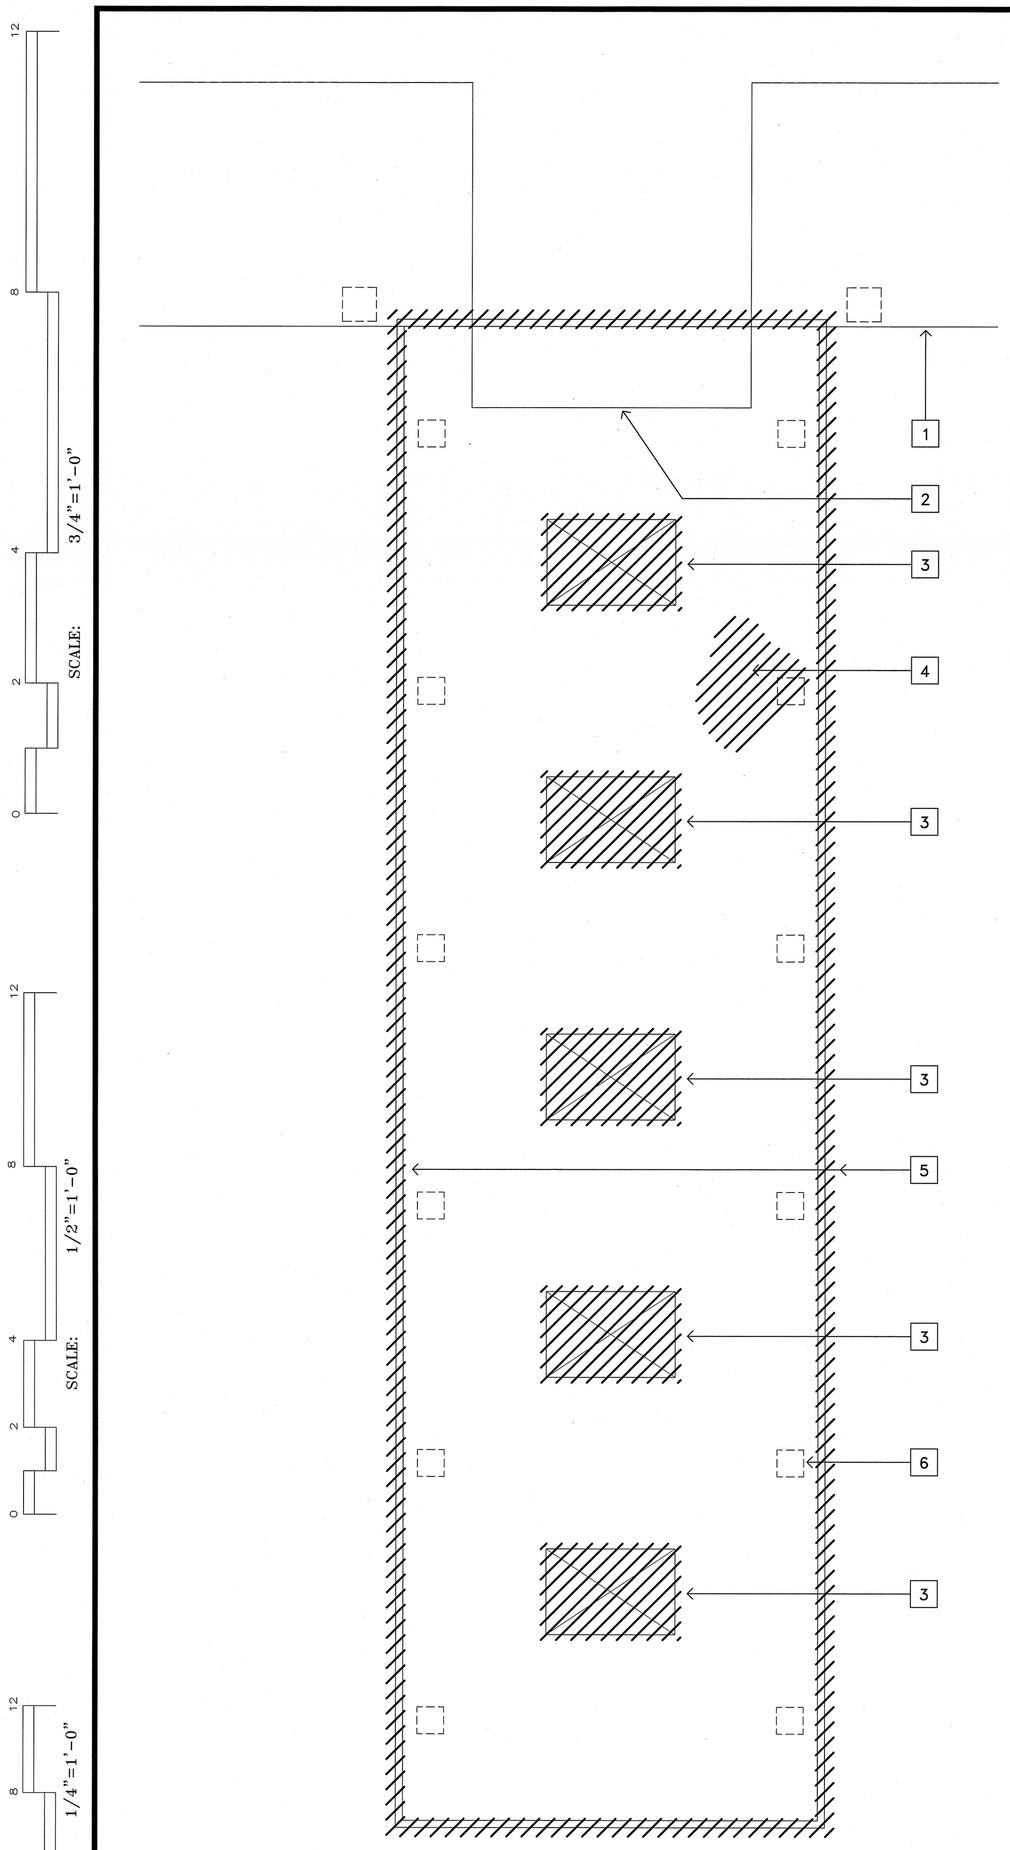

ROOF DEMOLITION PLAN
SCALE: 1/4"=1'-0"

NORTH

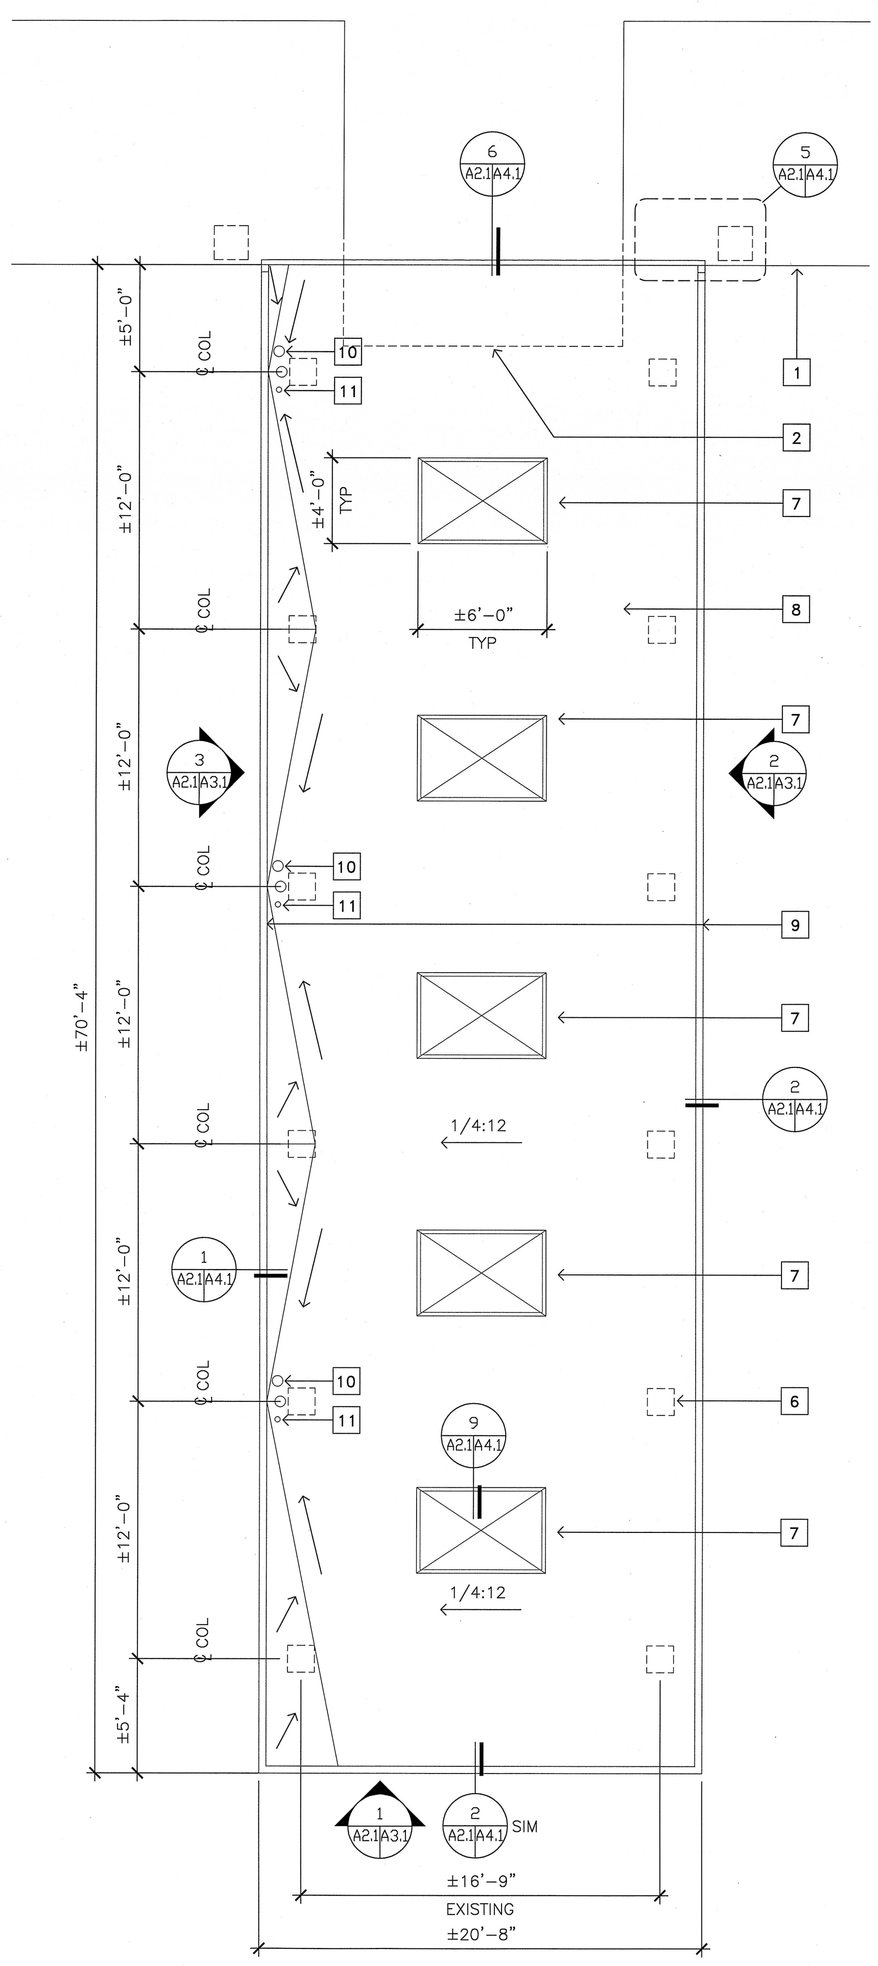

NEW ROOF PLAN
SCALE: 1/4"=1'-0"

NORTH

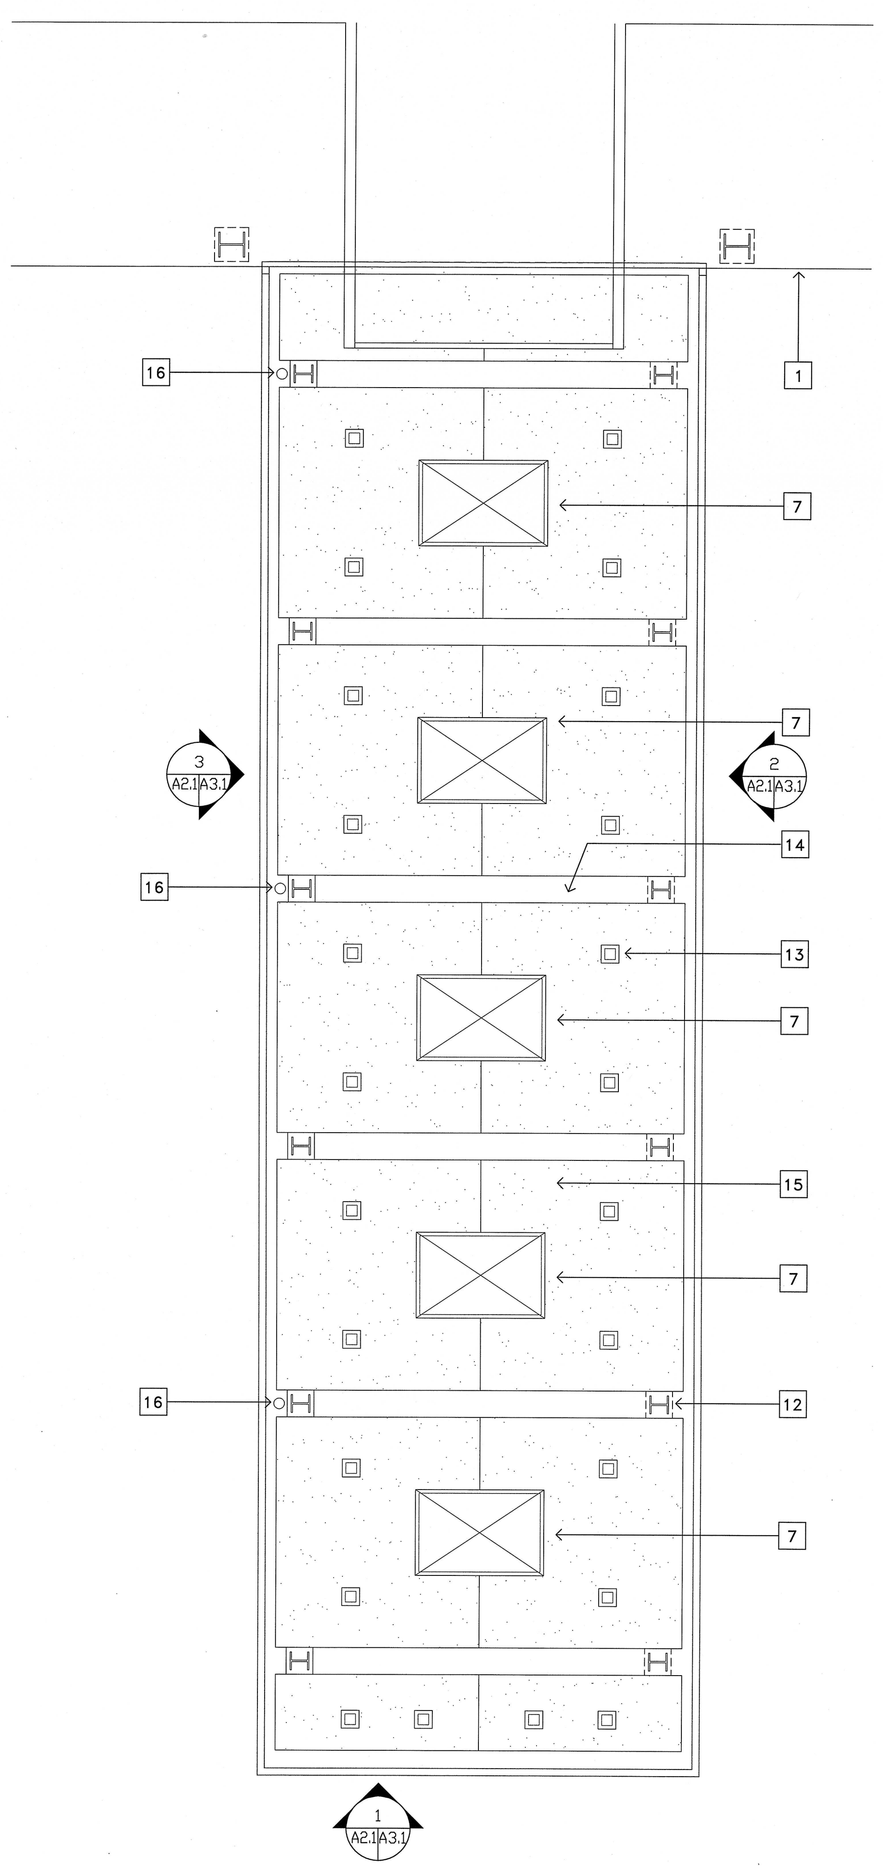

NEW REFLECTED CEILING PLAN
SCALE: 1/4"=1'-0"

NORTH

KEY NOTES:

1. BLDG LINE OF 2ND FLR
2. LINE OF (E) VESTIBULE BELOW
3. REMOVE SKYLIGHT AND CURB
4. REMOVE ALL ROOFING, TYP
5. REMOVE ENTIRE PARAPET ASSEMBLY & PANELS
6. (E) CANOPY COLUMN BELOW
7. (N) SKYLIGHT; SEE DET: 9 A2.1|A4.1
8. (N) PVC ROOFING
9. (N) PARAPET ASSEMBLY AND ALUM CLAD PANELS, TYP
10. (N) ROOF DRAIN; SEE DET: 11 A2.1|A4.1
11. (N) ROOF DRAIN OVERFLOW
12. (E) CANOPY COLUMN, TYP
13. (E) LIGHT FIXTURE (TYPICAL OF 24)–REPLACE EACH FIXTURE WITH NEW OUTDOOR LIGHT FIXTURE TO MATCH (E). RECONNECT (E) CONDUIT AND WIRING TO (N) FIXTURE. REPLACE ANY DEFECTIVE WIRING AND CONDUIT AS NECESSARY.
14. (E) MTL CLG CLADDING TO REMAIN; REPAINT, TYP
15. APPLY (N) PLASTER SKIM COAT TO (E) CEILING; PATCH CEILING AS NEEDED; REPAINT, TYP
16. (N) RAIN WATER LEADER

SHEET NOTE:

CONTRACTOR SHALL VERIFY (E) STRUCTURAL COMPONENTS BEFORE COMMENCING WORK. CONTRACTOR SHALL PROVIDE ENGINEERING DESIGN AND SHOP DRAWINGS FOR STRUCTURAL WORK BEFORE FABRICATION OF FRAMING WORK.

LEGEND:

DEMOLITION WORK

BID DEDUCT:

ALL ITEMS ON THIS SHEET (MAIN ENTRANCE CANOPY) AND ALL ITS ASSOCIATED ELECTRICAL & MECHANICAL SHALL BE BID DEDUCT 1

SCALE: 3/4"=1'-0" | 1/2"=1'-0" | 1/4"=1'-0" | 1/8"=1'-0"

LICENSED ARCHITECT
JORGE E. ALFARO
C-22051
REN. 03/09
STATE OF CALIFORNIA

BLDG 650
CANOPY
KEY PLAN

K.F. DAVIS ENGINEERING, INC
530 LA GONDA WAY, SUITE E
DANVILLE, CA 94526

Revisions:	Drawing Title: ROOF PLANS–DEMOLITION & NEW AND NEW REFLECTED CEILING PLAN	Project Title: BLDG 650 REPLACE AIR HANDLERS 1 THRU 4, 7 AND 9 – 15	Date: 08/25/08
Approved:	Approved: Medical Center Director	Drawn: VMAN	Project No.: 612A4-07-342
Approved:	Approved: Chief, Engineering Service	Checked: JA	Building Number:
		Location: MATHER VAMC MATHER CALIFORNIA	DRAWING No. A2.1 Dwg. Of

Department of Veterans Affairs

0101408