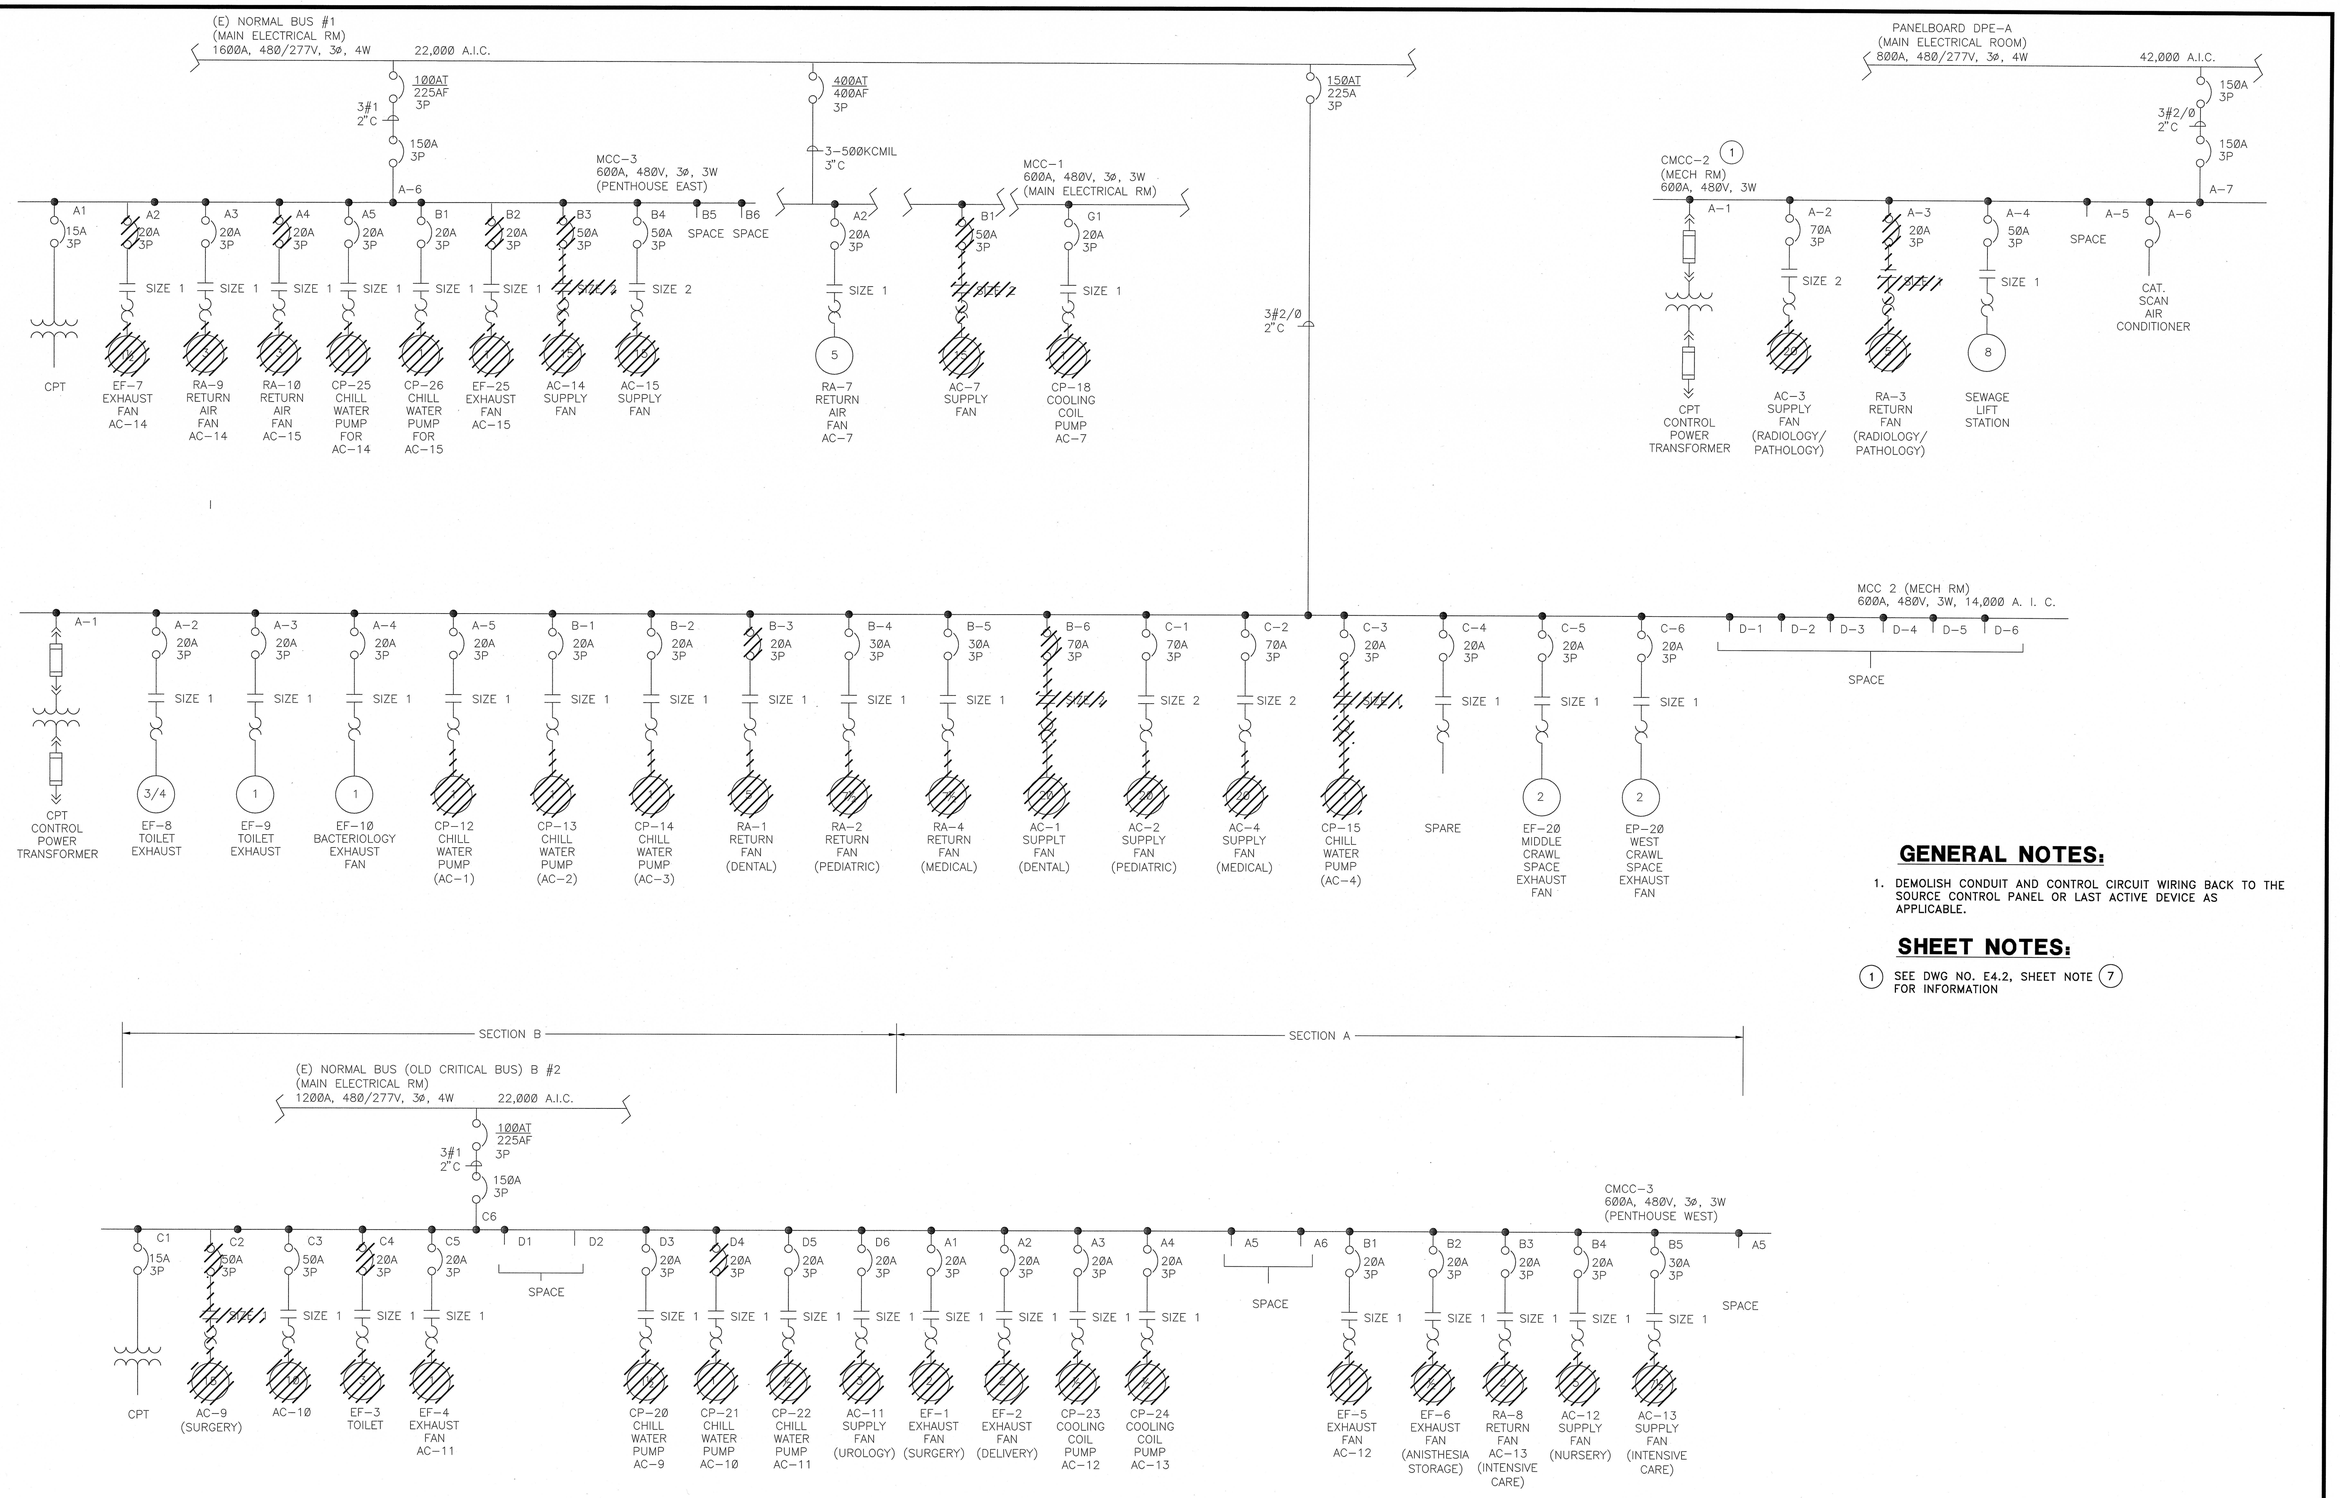

GENERAL NOTES:

1. DEMOLISH CONDUIT AND CONTROL CIRCUIT WIRING BACK TO THE SOURCE CONTROL PANEL OR LAST ACTIVE DEVICE AS APPLICABLE.

SHEET NOTES:

(1) SEE DWG NO. E4.2, SHEET NOTE (7) FOR INFORMATION

SINGLE LINE DIAGRAM - DEMOLITION

SCALE: NONE

SCALE: 3/4"=1'-0" 1/2"=1'-0" 1/4"=1'-0" 1/8"=1'-0"

011408

REGISTERED PROFESSIONAL ENGINEER
ALEXANDER LEUNG
E 17641
EXP. 12/31/09
ELECTRICAL
STATE OF CALIFORNIA

K.F. DAVIS ENGINEERING, INC
530 LA GONDA WAY, SUITE E
DANVILLE, CA 94526

Revisions:	Drawing Title: SINGLE LINE DIAGRAM DEMOLITION	Project Title: BLDG 650 REPLACE AIR HANDLERS 1 THRU 4, 7 AND 9 – 15	Date: 08/25/08
			Project No.: 612A4-07-342
Approved:	Approved: Medical Center Director	Drawn: RMK	Building Number:
Approved:	Approved: Chief, Engineering Service	Checked: AL	Location: MATHER VAMC MATHER CALIFORNIA
			DRAWING No. E2.2 Dwg. Of

Department of Veterans Affairs