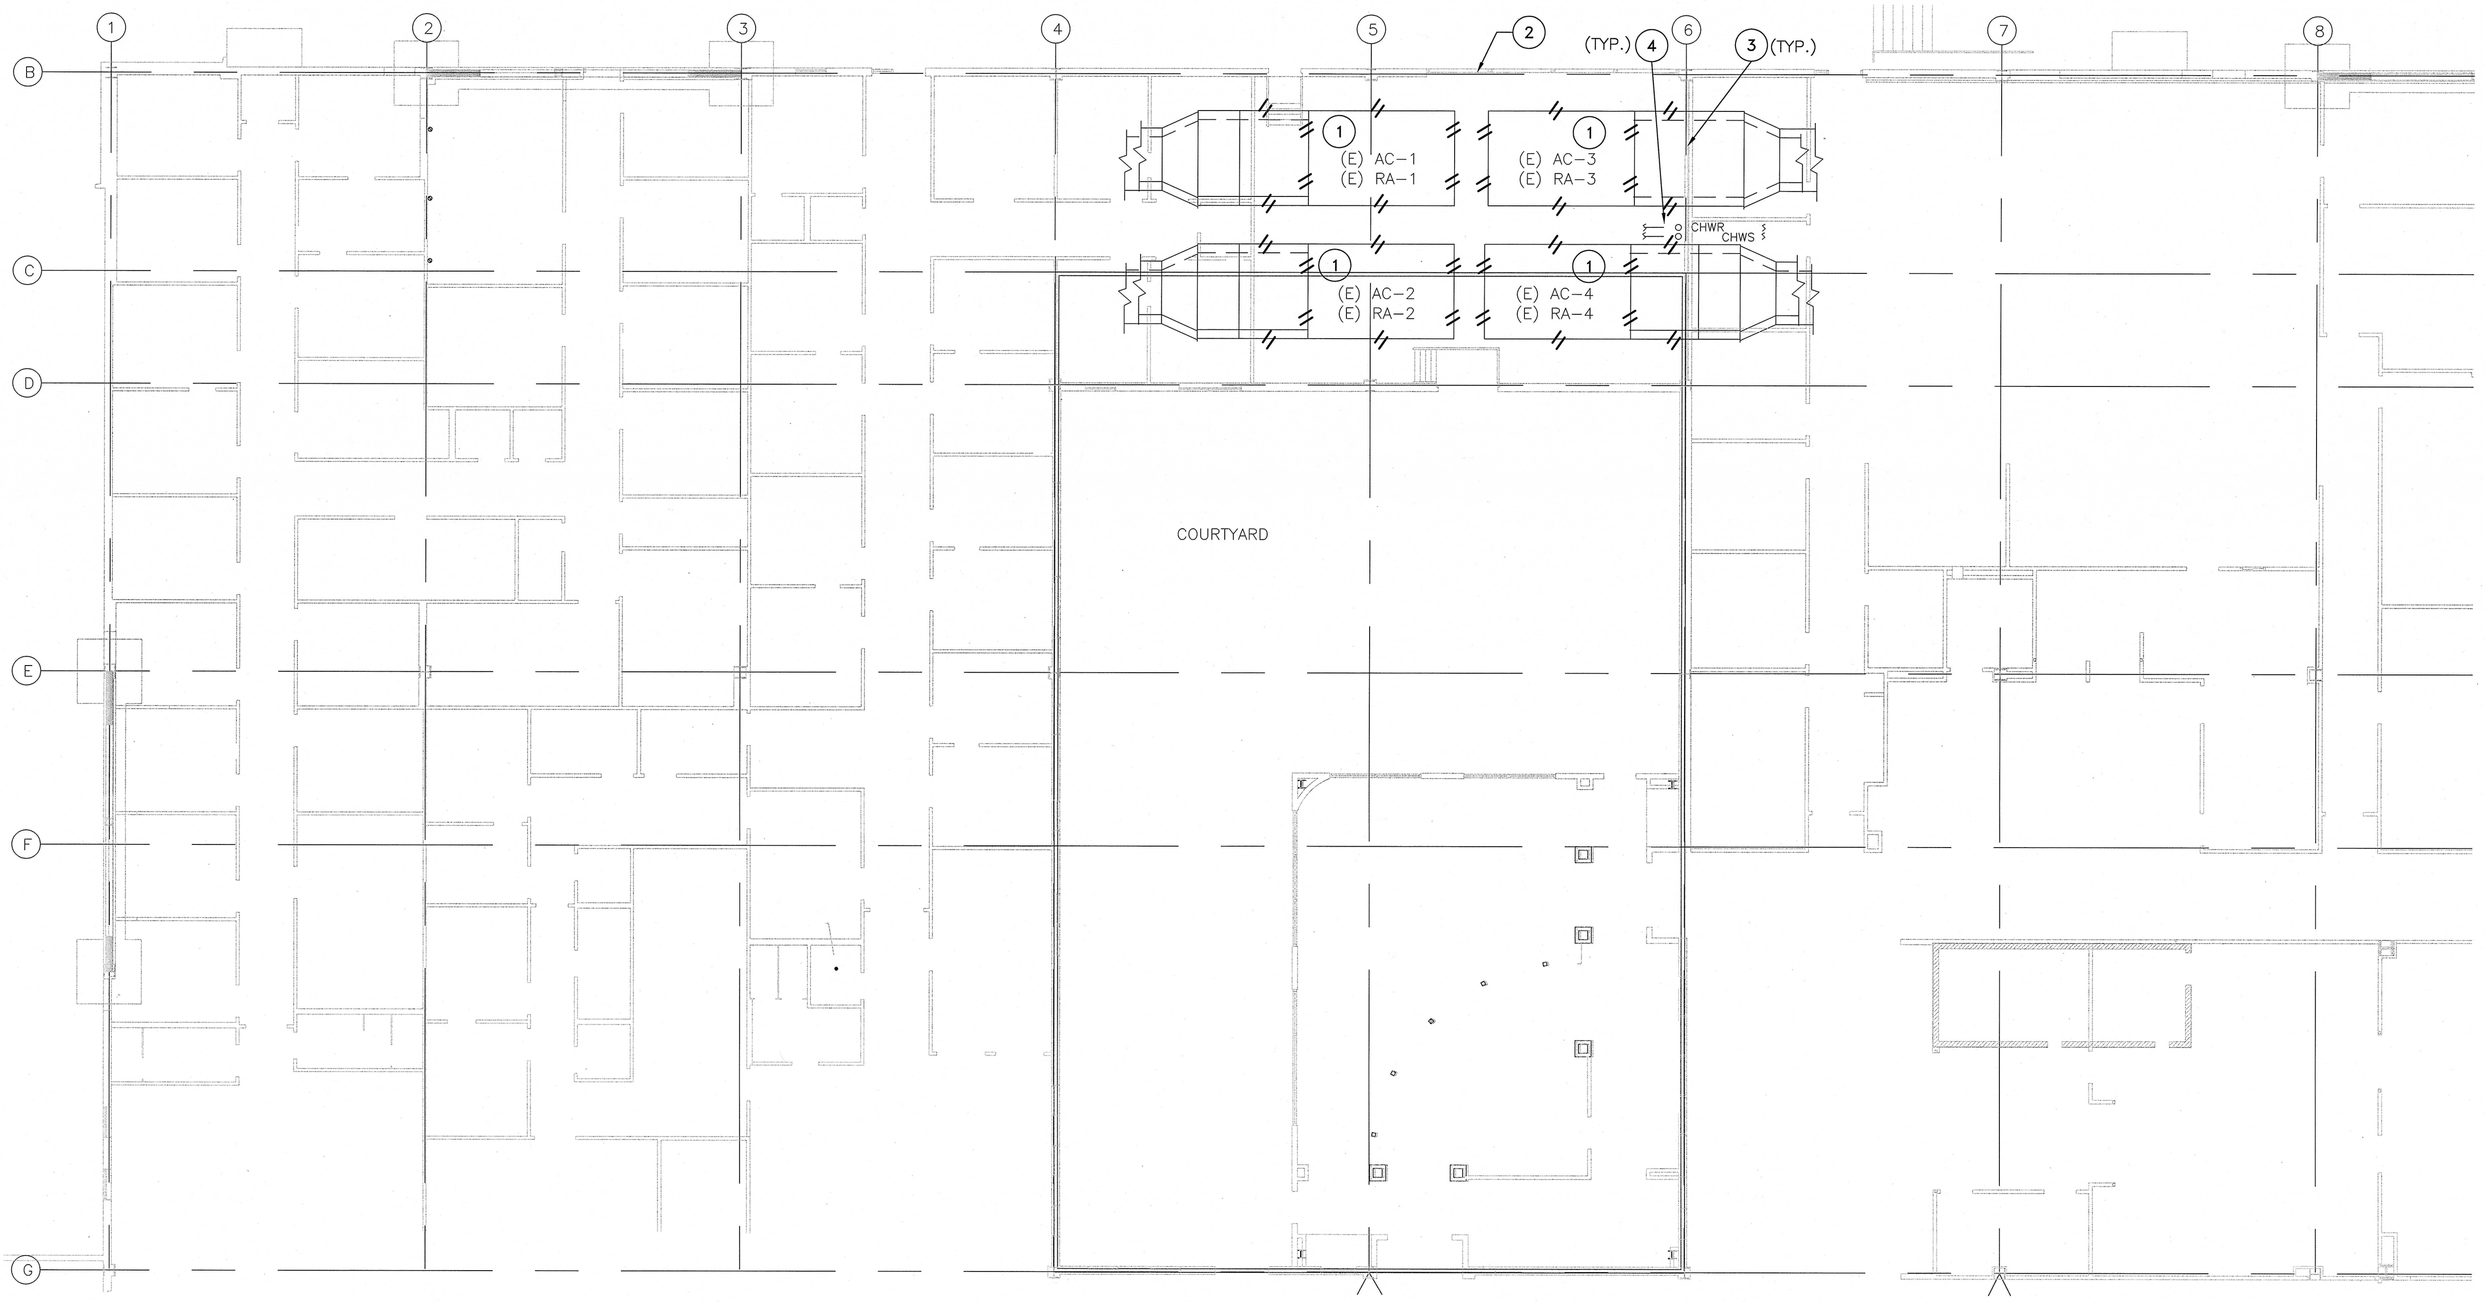

DEMOLITION NOTES:

1. REMOVE AIR HANDLING UNIT. DEMOLITION SHALL INCLUDE REMOVAL OF ALL CATWALKS, DUCTWORK, PIPING, HANGERS, PUMPS, CONTROLS, CONCRETE FLOOR HOUSEKEEPING PADS AND OTHER ASSOCIATED EQUIPMENT. DEMOLISH COOLING COIL AND DUCTWORK, DRAIN LINES AND ROOF RELIEF VENTS.
2. CONTRACTOR SHALL REMOVE OUTDOOR AIR LOUVER. CONTRACTOR SHALL PATCH OPENING IN FAN ROOM EXTERIOR WALL TO MATCH EXISTING WALL. PAINT TO MATCH SURROUNDING SURFACES. SEE ARCH DRAWINGS.
3. CUT AND PATCH AS REQUIRED FOR INSTALLATION OF WORK: PATCH TO MATCH (E) ADJACENT MATERIALS AND FINISHES.
4. CONTRACTOR SHALL PROPERLY TERMINATE ALL UTILITIES PER SELECTIVE DEMOLITION SPECIFICATIONS SECTION; REMOVE UNUSED PIPING BACK TO WITHIN 6" OF ACTIVE MAIN AND CAP (TYPICAL).

BLDG 650 MECH ROOM DEMOLITION PLAN

SCALE: 1/8" = 1'-0"

SCALE: 3/4"=1'-0"

SCALE: 1/2"=1'-0"

SCALE: 1/4"=1'-0"

SCALE: 1/8"=1'-0"

011408

REGISTERED PROFESSIONAL ENGINEER
JOHN CALVIN KNOX
No. M 18772
Exp. 9/10
MECHANICAL
STATE OF CALIFORNIA

BLDG 650
KEY PLAN

K.F. DAVIS ENGINEERING, INC
530 LA GONDA WAY, SUITE E
DANVILLE, CA 94526

Revisions:	Drawing Title: DEMOLITION – 1ST FLOOR UNITS 1 THRU 4	Project Title: BLDG 650 REPLACE AIR HANDLERS 1 THRU 4, 7 AND 9 – 15	Date: 08/25/08
			Project No.: 612A4-07-342
Approved:	Approved: Medical Center Director	Drawn: RMK	Building Number:
Approved:	Approved: Chief, Engineering Service	Checked: KL	Location: MATHER VAMC MATHER CALIFORNIA
			DRAWING No. H2.1 Dwg. Of

Department of Veterans Affairs