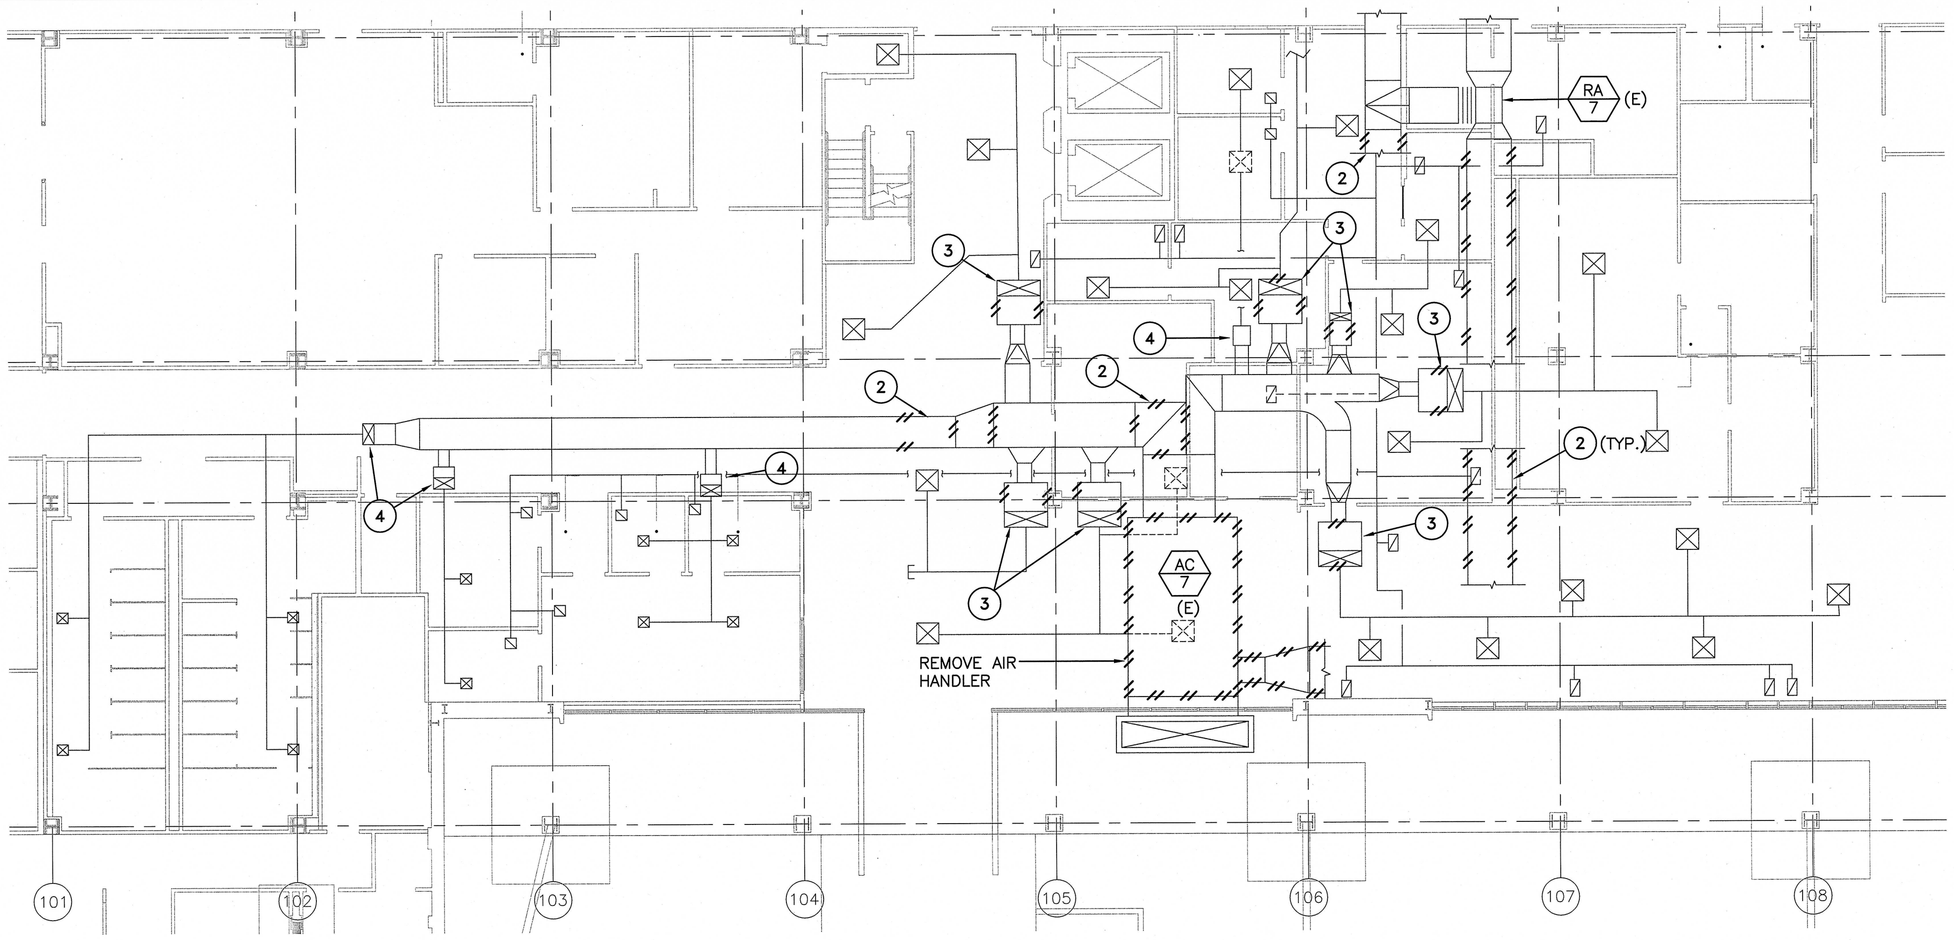

PARTIAL 1ST FLOOR MECH DEMO PLAN

SCALE: 1/8" = 1'-0"

NORTH

GENERAL NOTES:

1. CUT & PATCH AS REQUIRED FOR INSTALLATION OF WORK, PATCH TO MATCH (E) ADJACENT MATERIALS & FINISHES.
2. SEE H1.1 FOR PHASING NOTES

SHEET NOTES:

1. REMOVE HHW COIL & SECTION OF DUCTWORK TO ALLOW FOR INSTALLATION OF (N) VAV BOX.
2. REMOVE DUCTWORK, INCLUDING INSULATION, HANGERS, DAMPERS, ETC.
3. REMOVE VAV BOX AND CONTROLS.
4. VAV BOX TO REMAIN (INSTALLED AS PART OF "PHASE II" PROJECT)

DEMOLITION NOTE:

THERE ARE 6 TO 10 OBSOLESCENT ANTENNAS AND SIMILAR ROOF MOUNTED EQUIPMENT WHICH THE CONTRACTOR SHALL REMOVE AND DISPOSE OF AS PART OF THIS PROJECT. THE VA WILL TAG AND IDENTIFY SPECIFIC ITEMS FOR REMOVAL.

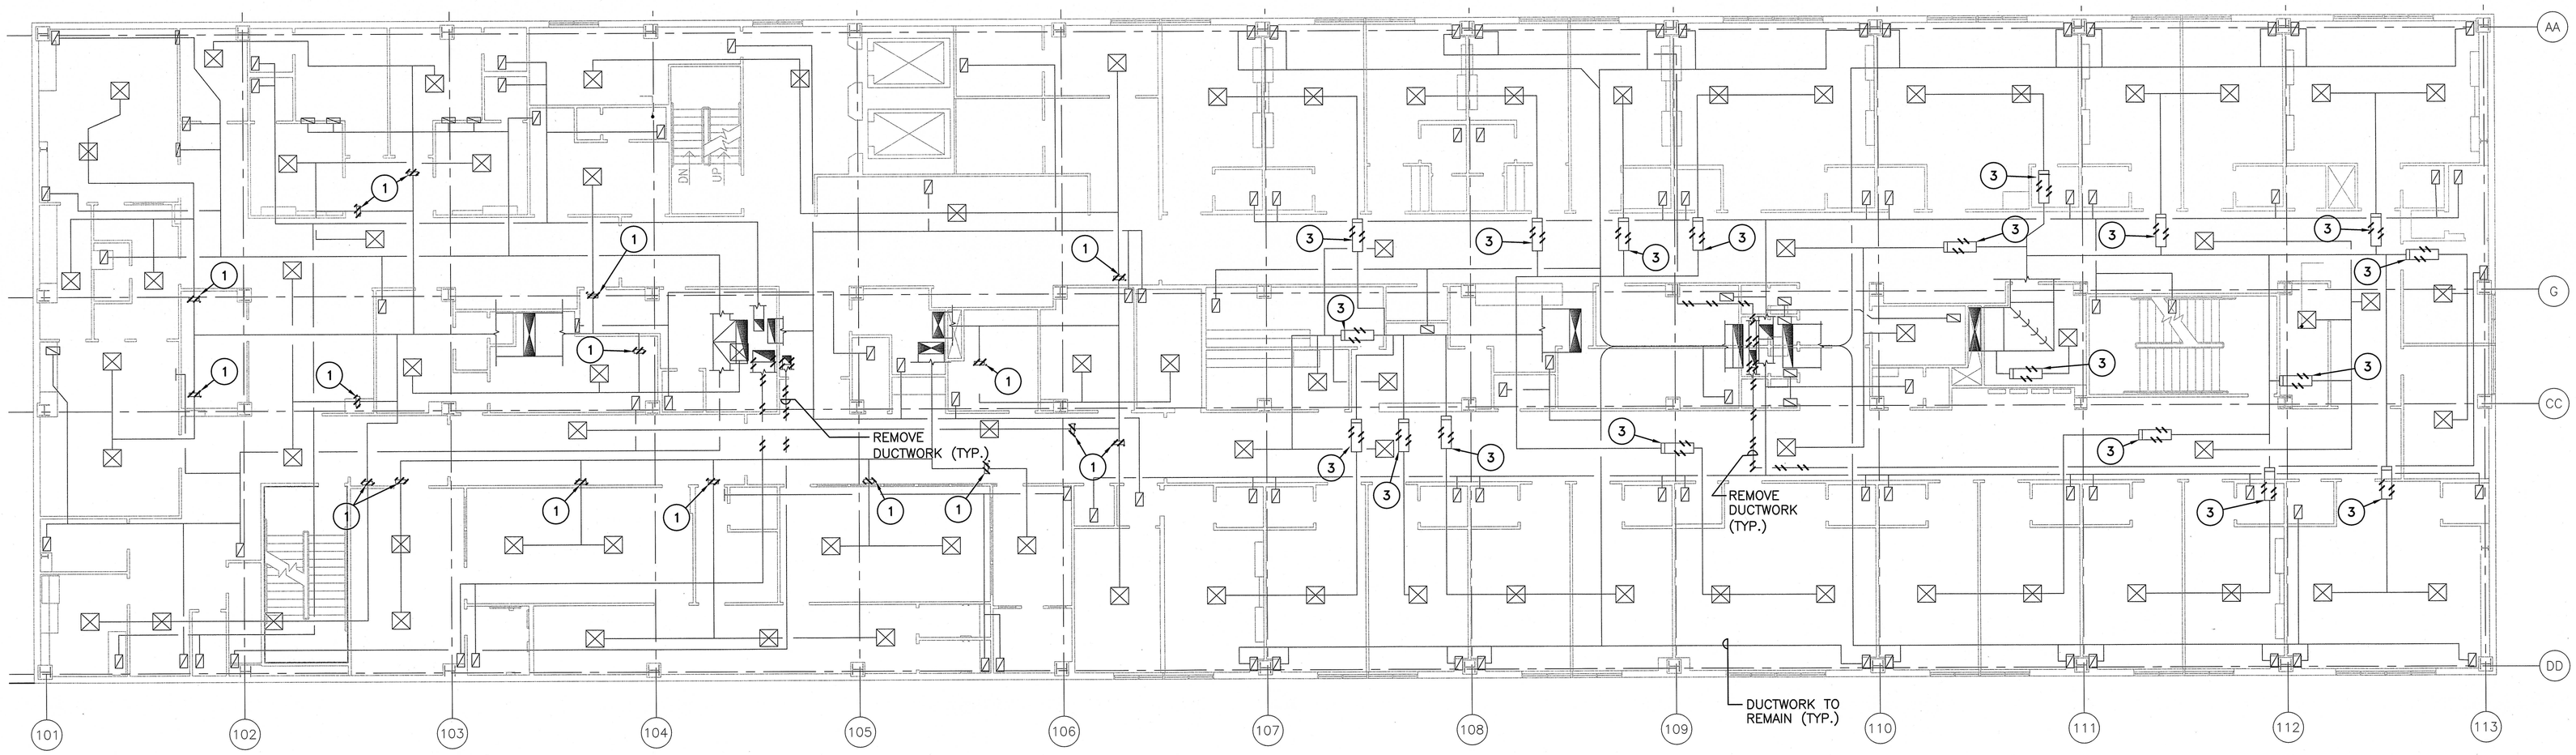

2ND FLOOR MECH DEMO PLAN

SCALE: 1/8" = 1'-0"

NORTH

SCALE: 3/4"=1'-0" SCALE: 1/2"=1'-0" SCALE: 1/4"=1'-0" SCALE: 1/8"=1'-0"

011508

REGISTERED PROFESSIONAL ENGINEER KORT CALVIN LEE No. M047152 Exp. 9/10 MECHANICAL STATE OF CALIFORNIA

BLDG 650

1ST & 2ND FLOORS

KEY PLAN

K.F. DAVIS ENGINEERING, INC
530 LA GONDA WAY, SUITE E
DANVILLE, CA 94526

Revisions:	Drawing Title: DEMOLITION – 1ST AND 2ND FLOOR UNITS 7 AND 9 THRU 15	Project Title: BLDG 650 REPLACE AIR HANDLERS 1 THRU 4, 7 AND 9 – 15	Date: 08/25/08
			Project No.: 612A4-07-342
Approved:	Approved: Medical Center Director	Drawn: RMK	Building Number:
Approved:	Approved: Chief, Engineering Service	Checked: KL	Location: MATHER VAMC MATHER CALIFORNIA

DRAWING No. H2.2 Dwg. Of

Department of Veterans Affairs